
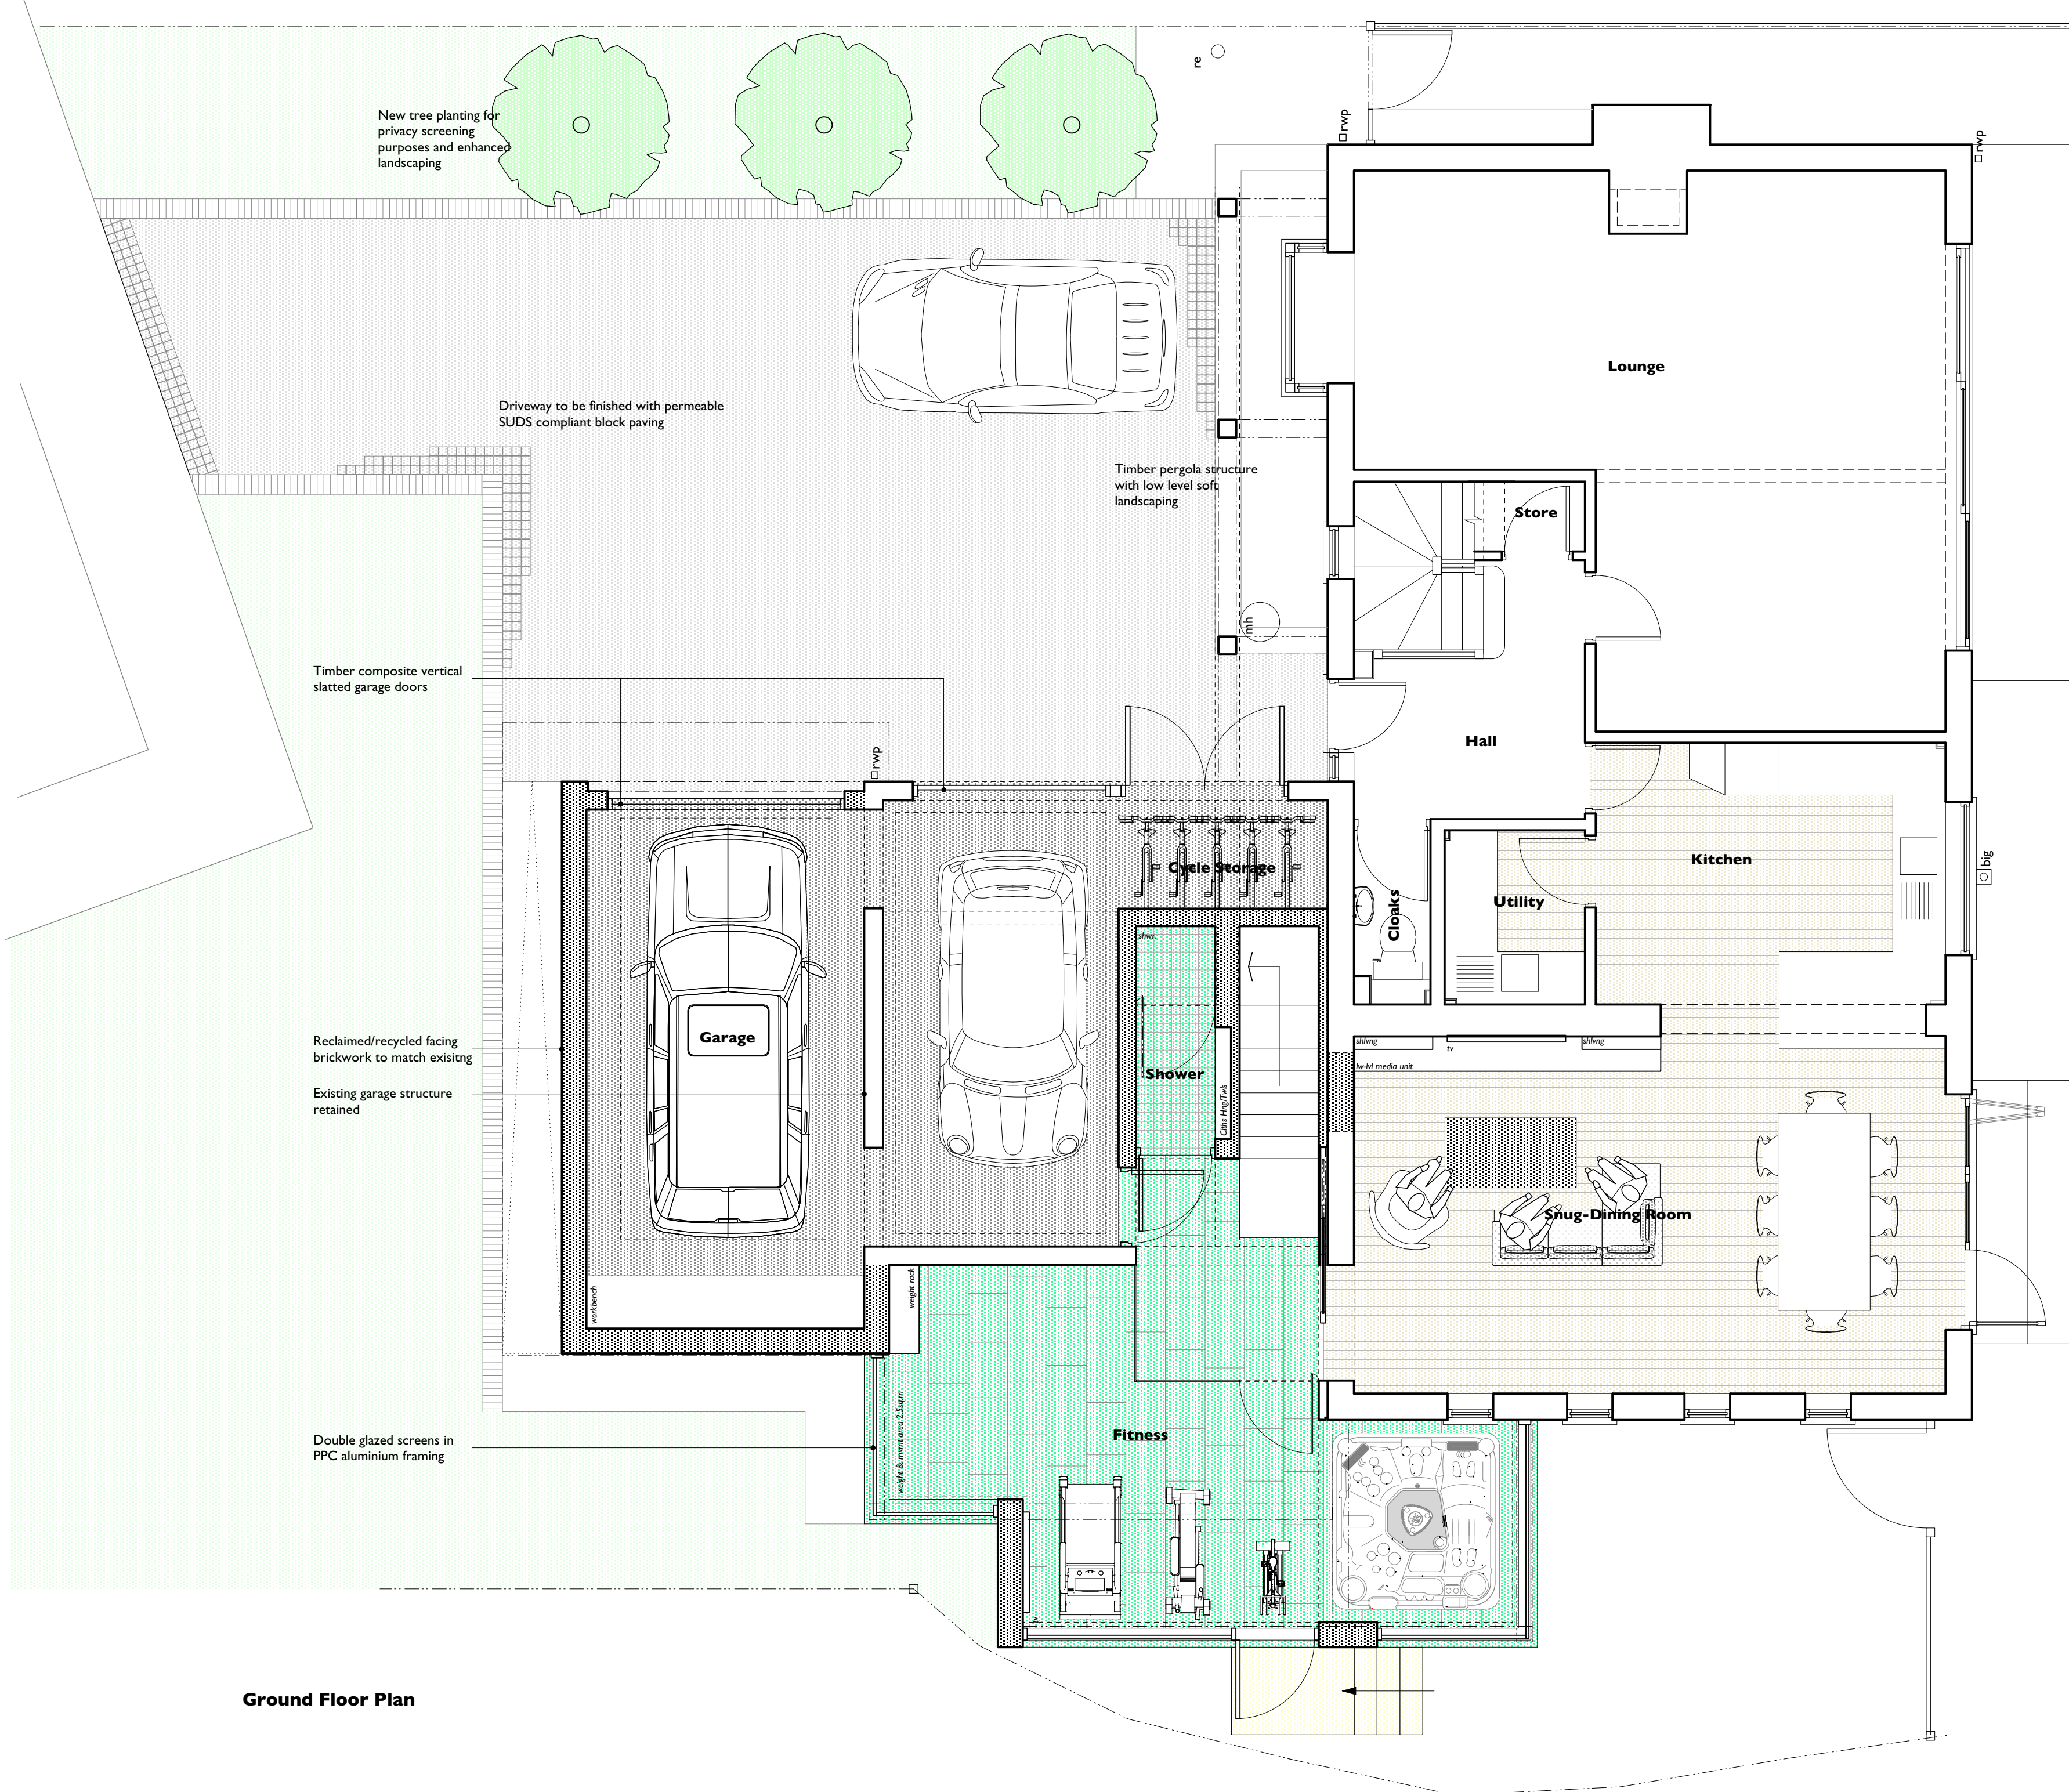


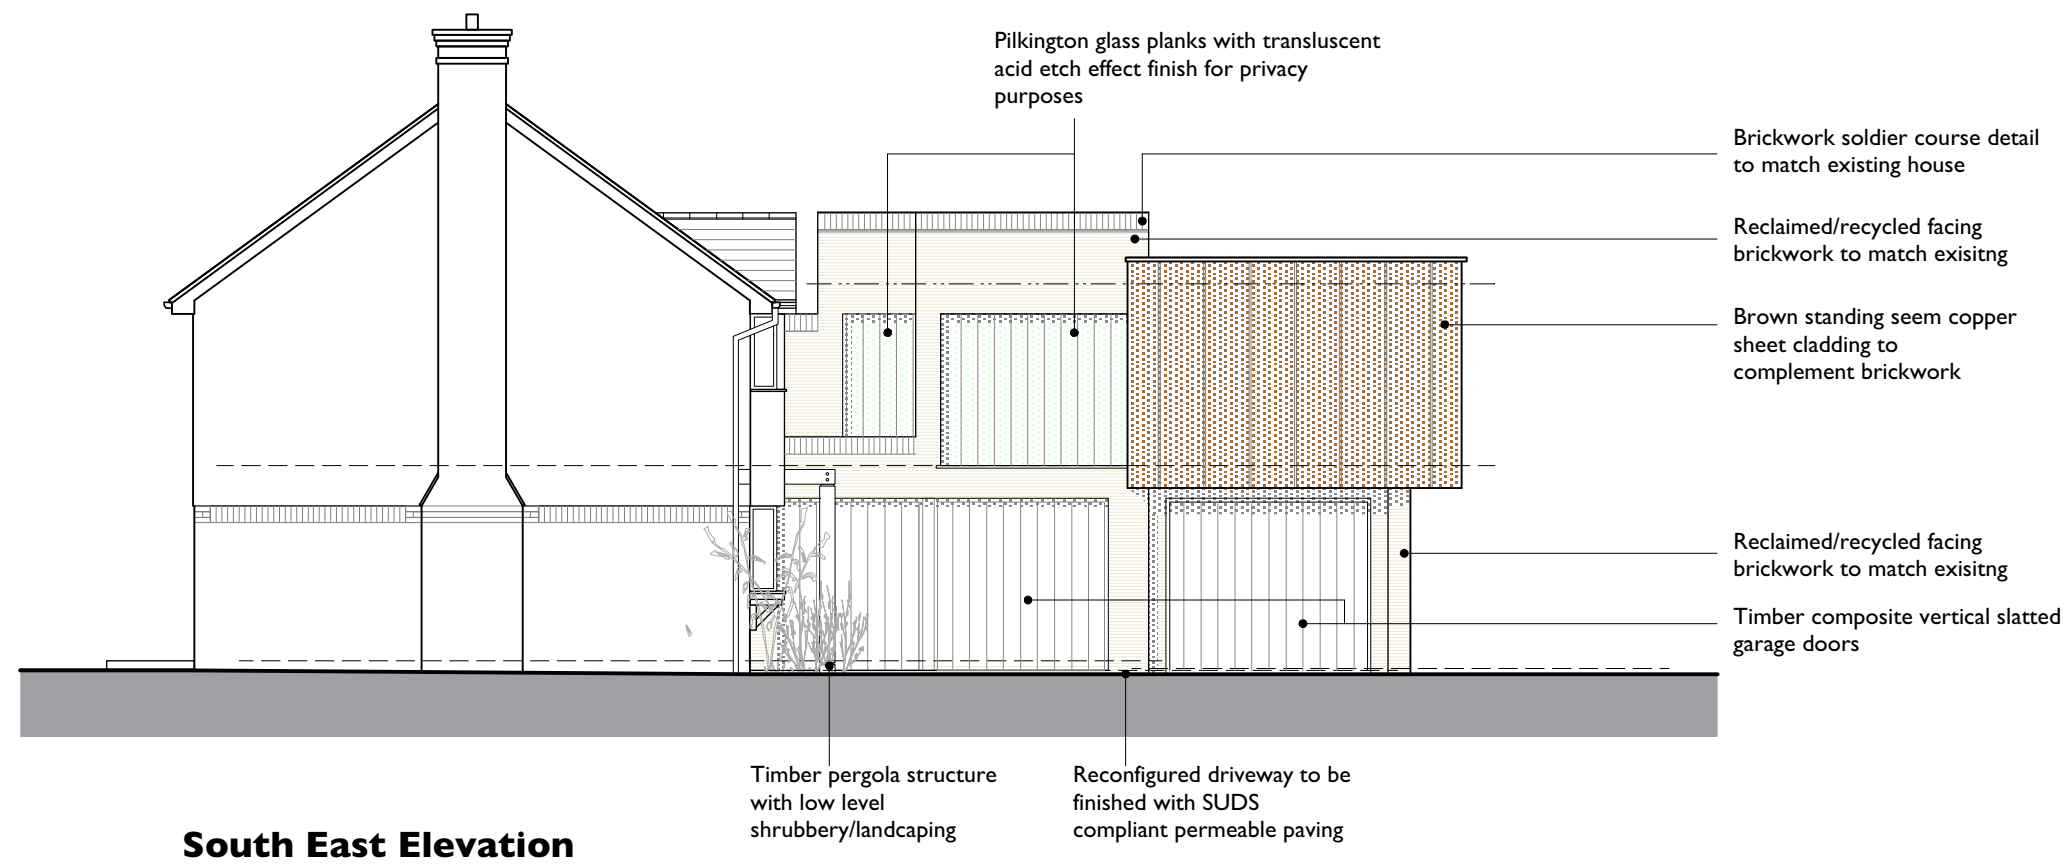

© reiform architects

note:

This drawing is copyright.

Do not scale off dimensions. all dimensions are to be checked on site by contractor. Contractor to report any dimensional discrepancies, errors or omissions prior to commencing on site.

Make Good to all surfaces disturbed

ALL STRUCTURAL STEELWORK AND RELATING STRUCTURES TO BE TO THE STRUCTURAL ENGINEERS DESIGNS. CALCULATIONS AND CONFIRMATION THIS DRAWING IS TO BE READ IN CONJUNCTION WITH ALL THE APPROPATE STRUCTURAL ENGINEER'S INFORMATION.

IF IN ANY DOUBT ASK

C	04.03.21	Personel door included to Fitness Suite
B	15.02.21	Planning Annotation Included
A	04.11.20	General Scheme Updates
Rev.	Date	Comments

reiform [architects and urban strategists] ltd 14 Athol Road Whalley Range Manchester M16 8QN T+44(0) 7976 766 680 e studio@raius.co.uk		
Client	Mr & Mrs J Sharrock	
Project Title	Proposed Alterations & Extension At 9 The Hollies, Didsbury, Manchester, M20	
Drawing Title	Status	C
Plans & Elevations As Proposed	Scale	1:50, 1:100 @ A1 1:100, 1:200 @ A3
	Job No.	EJJS 20-397
	Drawing No.	013
	Rev.	C