


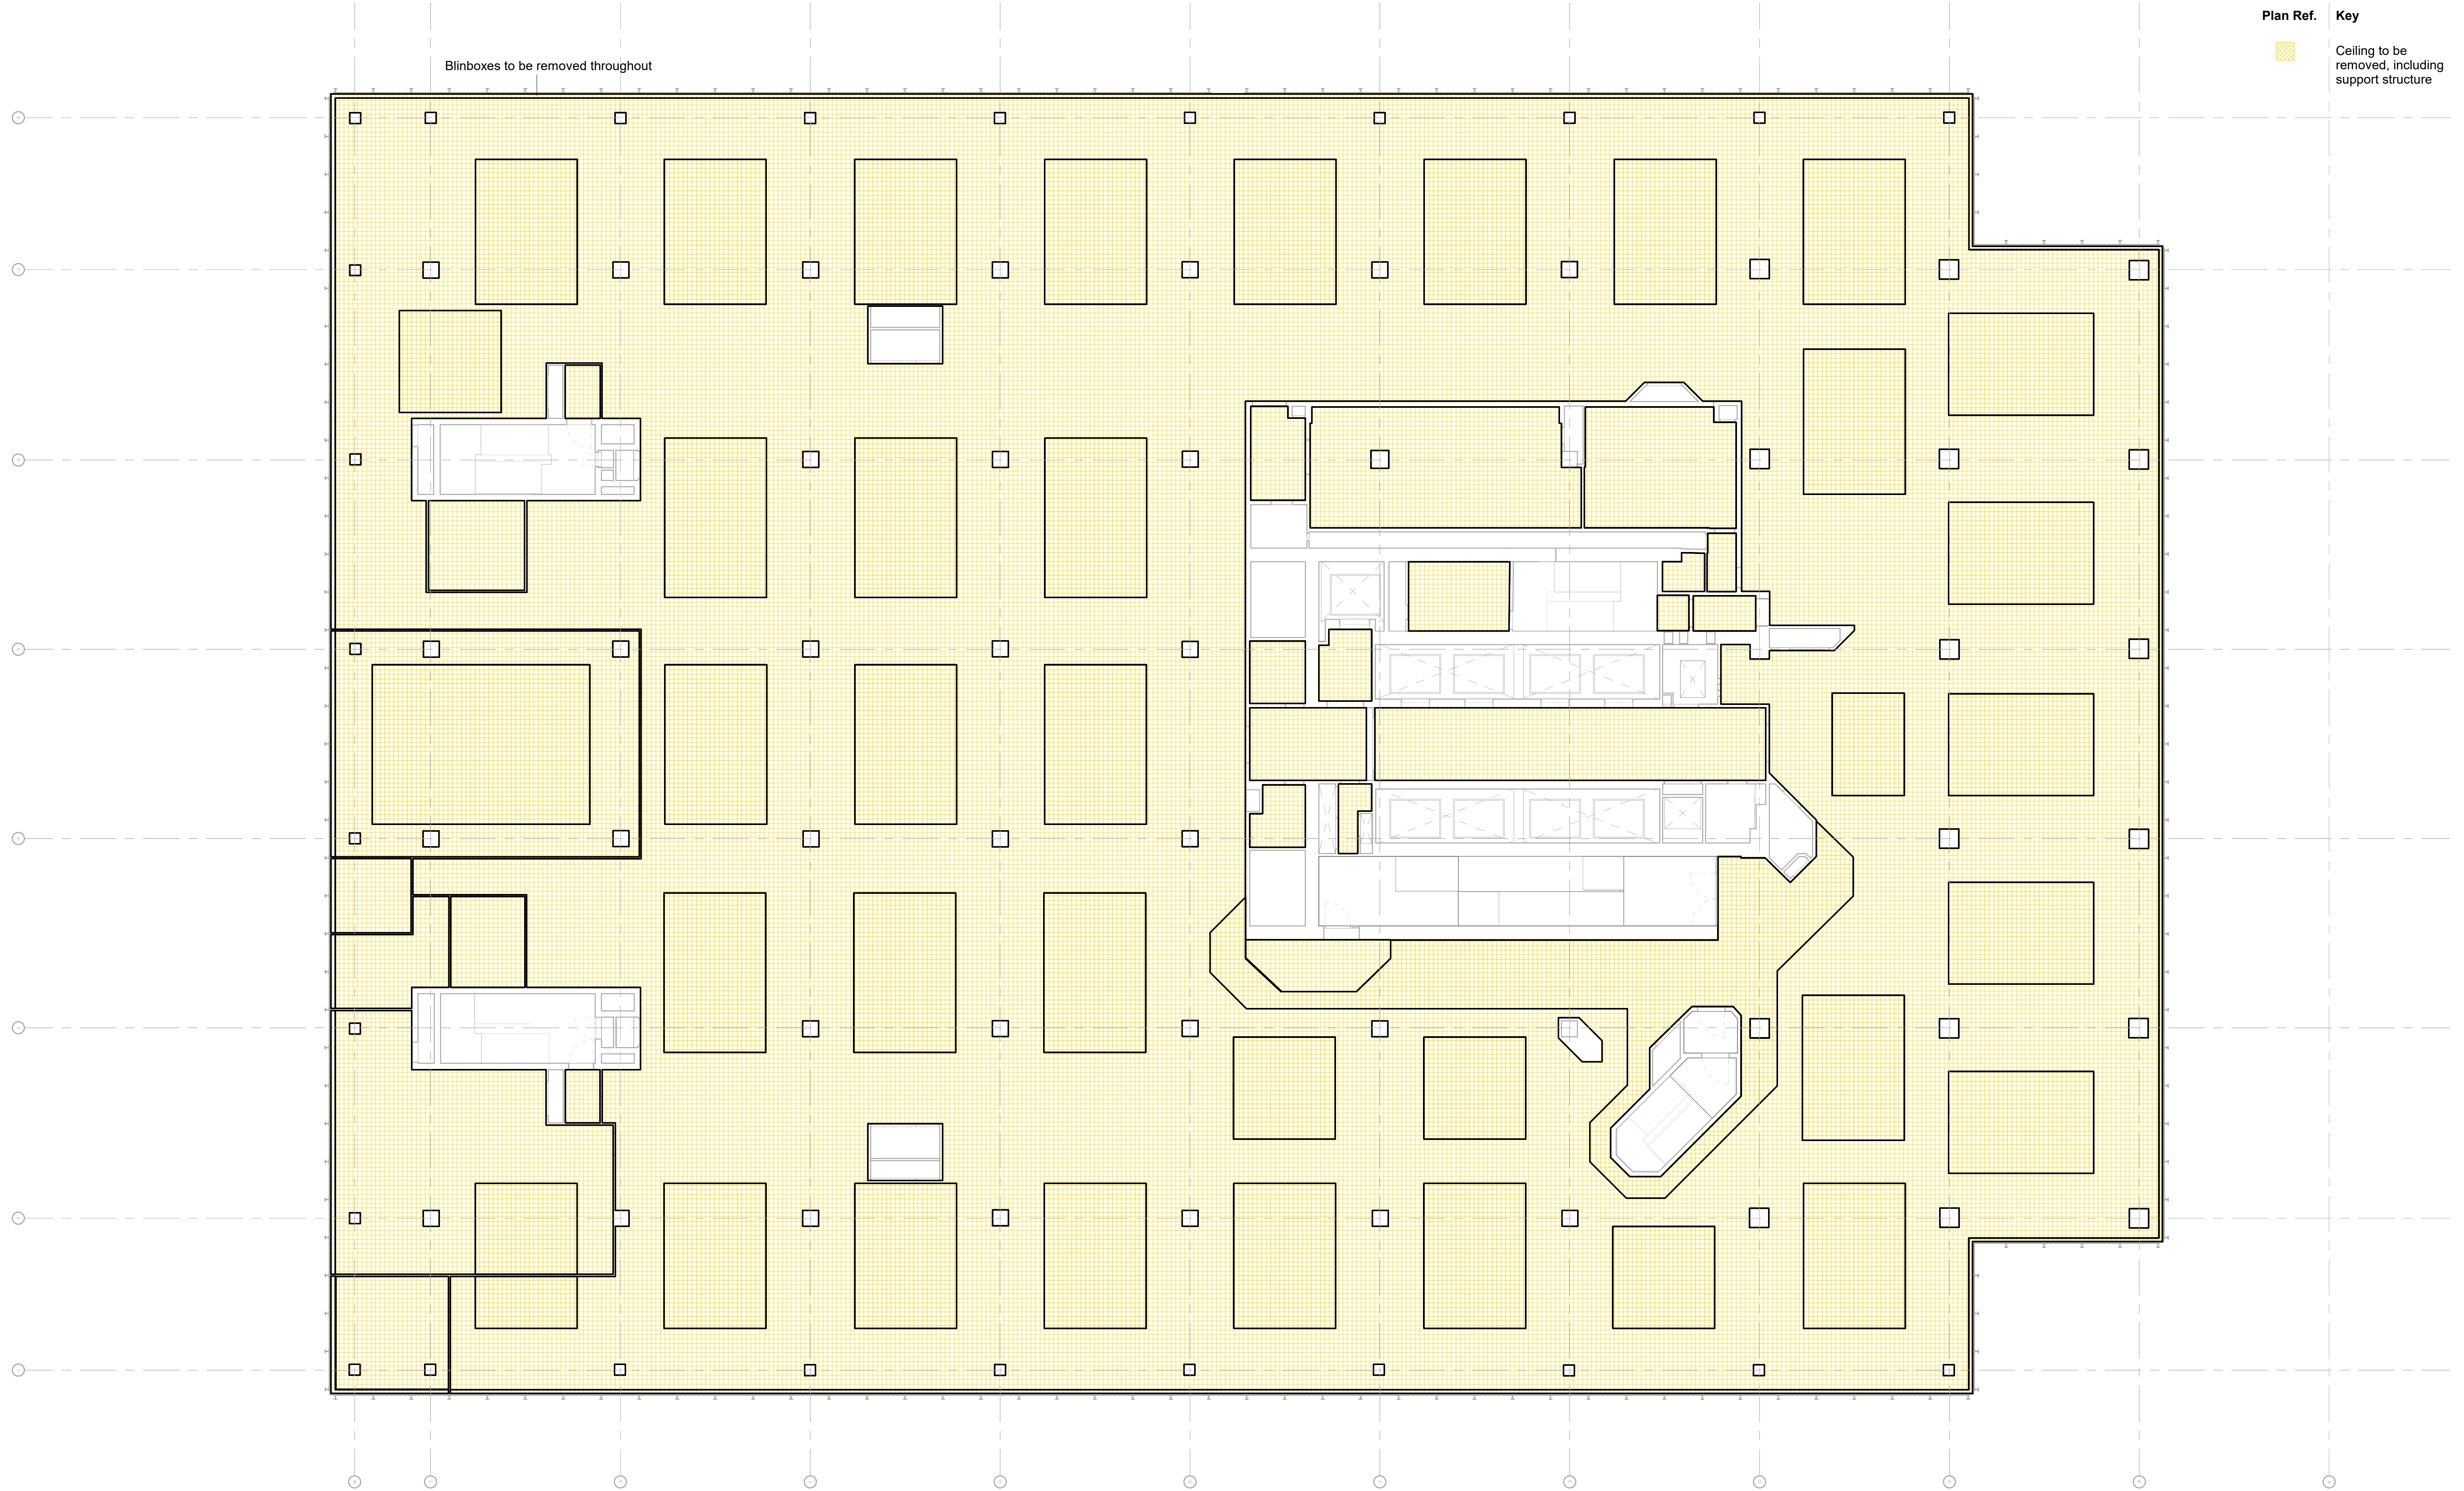


This drawing is copyright.  
Do not scale off dimensions.

All dimensions to be checked on  
site by contractor.

Contractor to report any dimensional  
discrepancies, errors or omissions  
prior to commencing on site.

NORTH

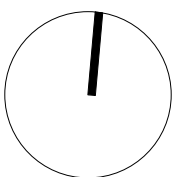

| Rev | Date       | Description    |
|-----|------------|----------------|
| 00  | 2020-09-18 | Planning Issue |
|     |            |                |
|     |            |                |
Project Title  
CIS Tower  
Miller Street,  
Manchester,  
M60 0AL

Status  
FOR PLANNING

Drawing Title  
Survey Works  
Strip Out RCP  
Level 03

|                                                        |                      |
|--------------------------------------------------------|----------------------|
| Project Code<br>10246                                  | Scale<br>1 : 125@ A1 |
| SHP Drawing Code<br>10246-SHP-Z1-A-B5D3-G332-PL-03-001 | Revision<br>00       |

**simpsonhaugh**

Manchester  
+44 (0)161 835 2345

London  
+44 (0)20 7549 4000