



DRAWING INFORMATION

NOTE

All dimensions should be checked on site.
Do not scale off this drawing.
Any drawing errors or divergences should be brought to the attention of the originator of this drawing.

Revision

- 12/07/2019 Issued for planning

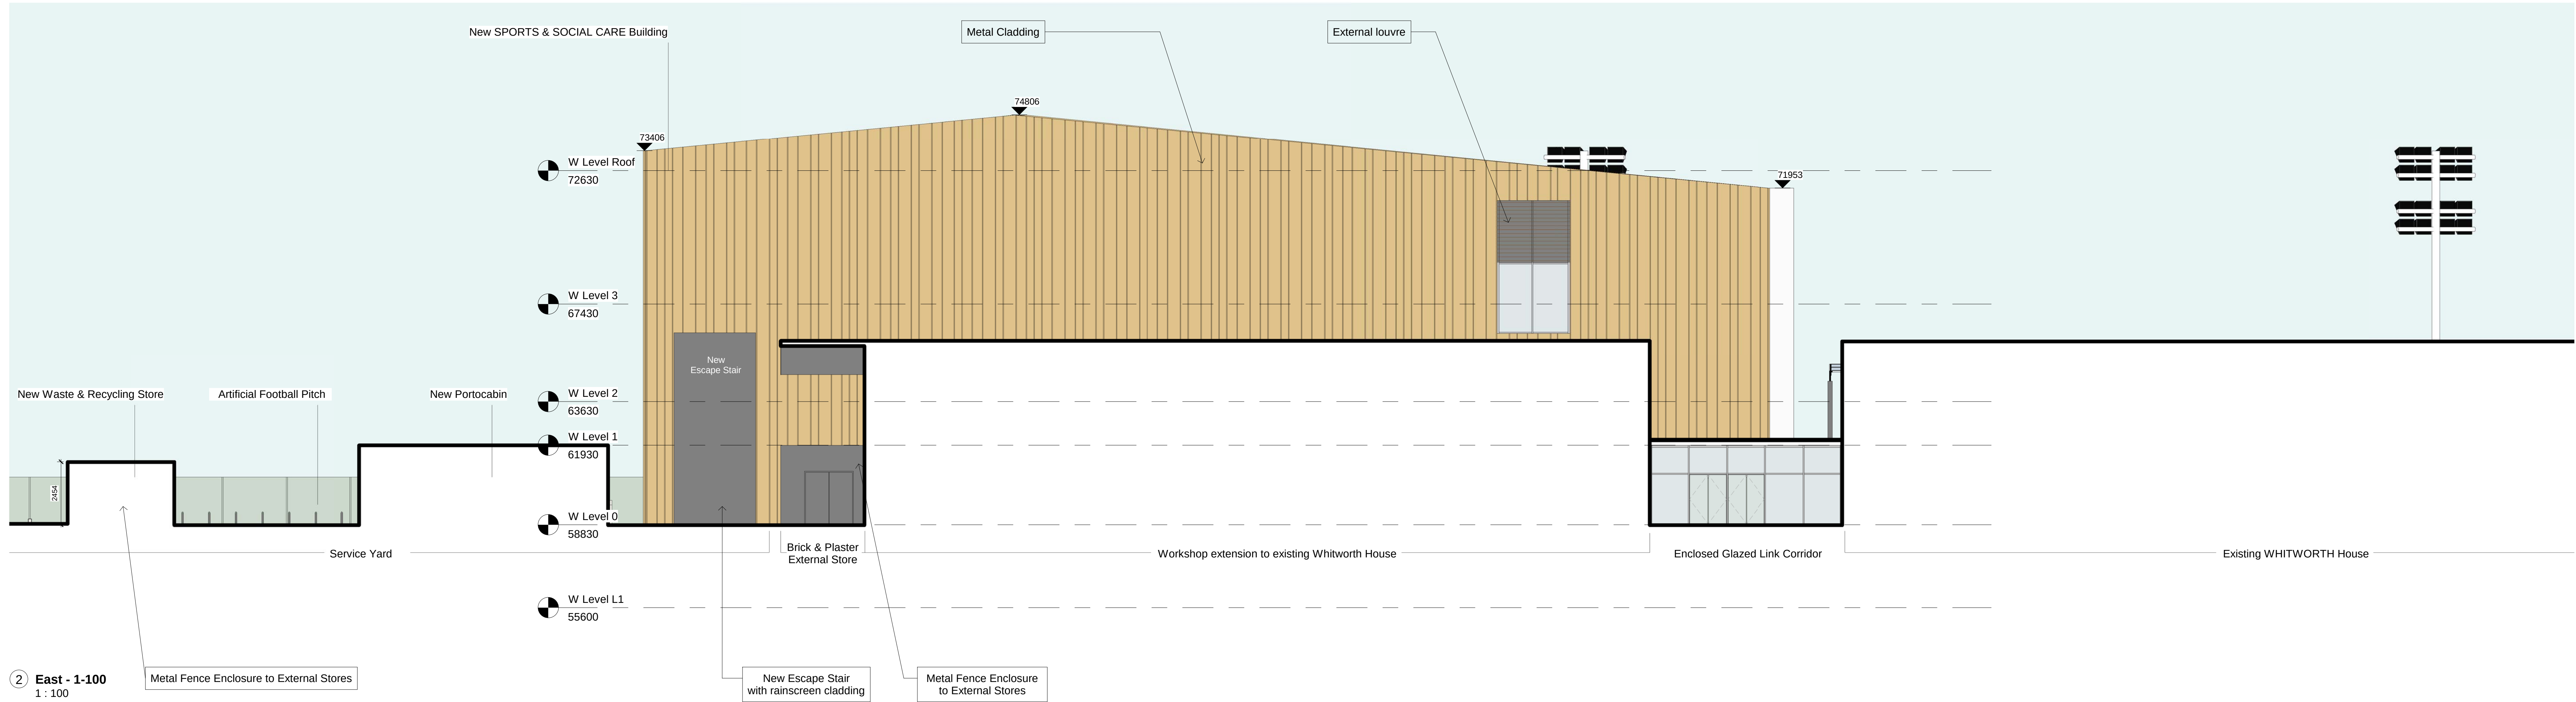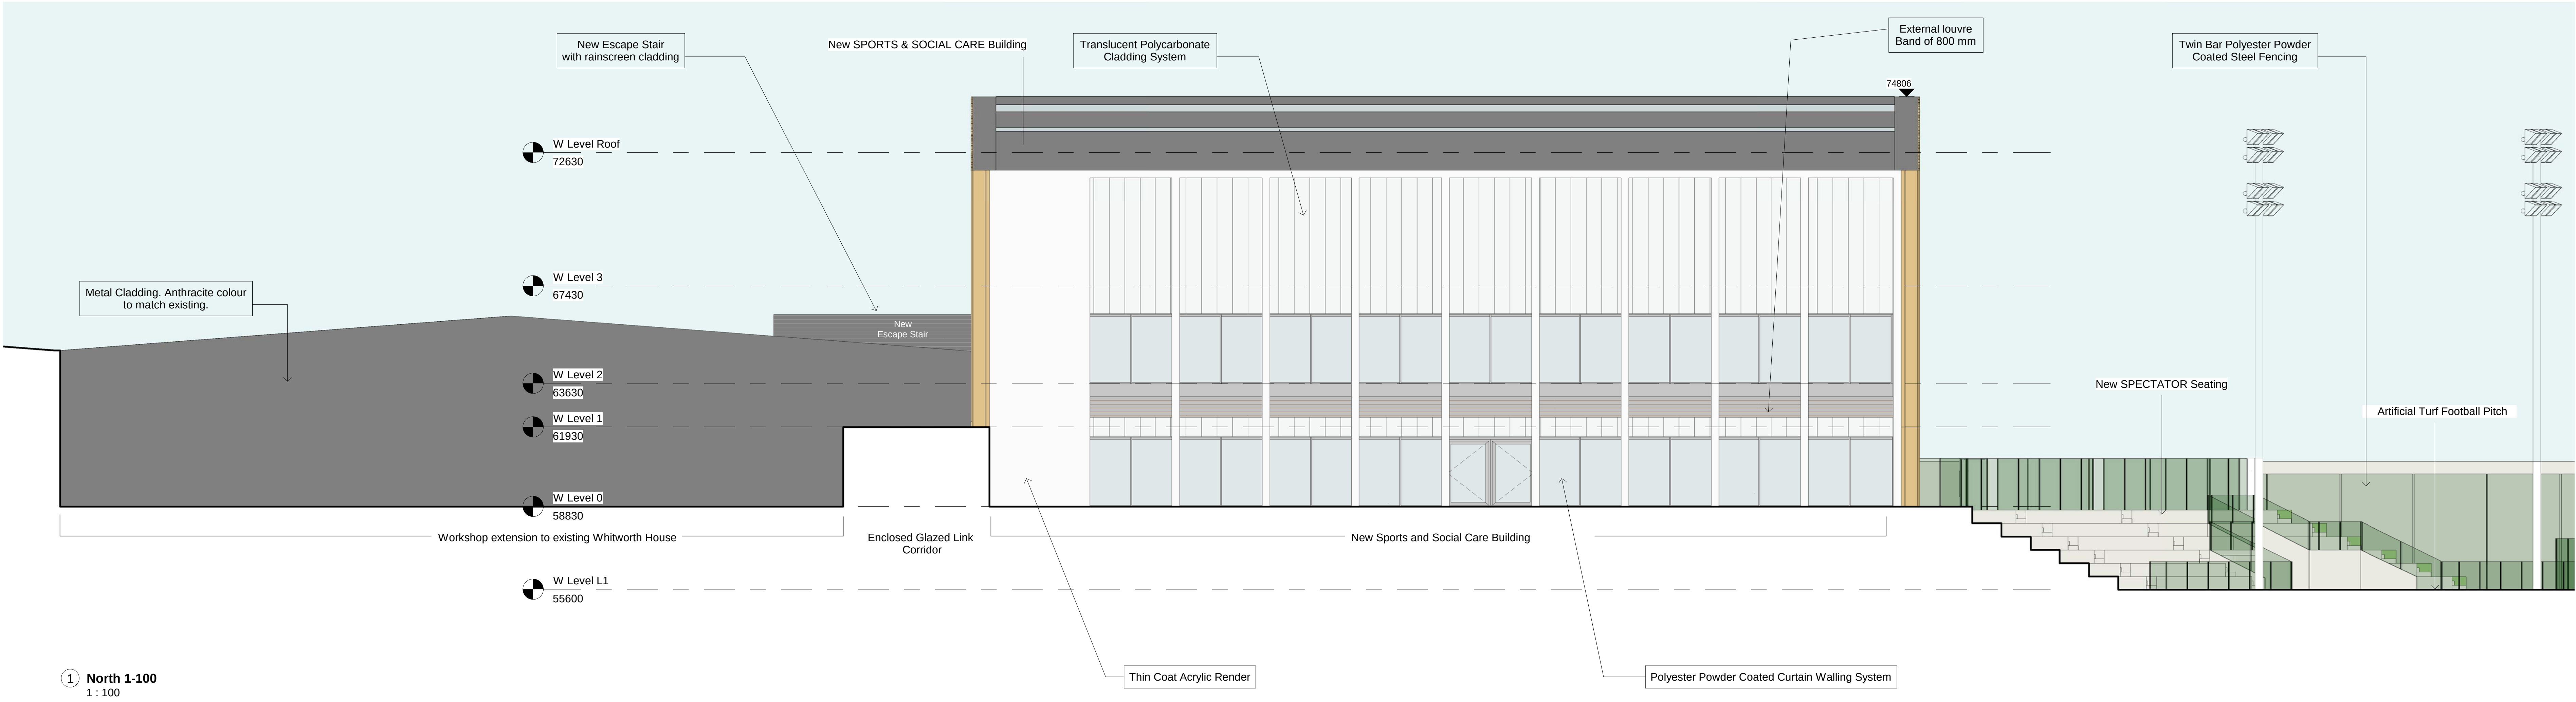

PLANNING

Reiach and Hall Architects

The Manchester College,
Openshaw Campus

Planning Drawings - General Layouts

North & East Elevations

OS-RHA-WH-00-DR-A-PL-008

Rev: Scale: Date: Job No:
~ 1:100 A0 July 2019 4457

8 Damaway Street Tel: 0131 225 8444
Edinburgh EH3 6BG www.reiachandhall.co.uk