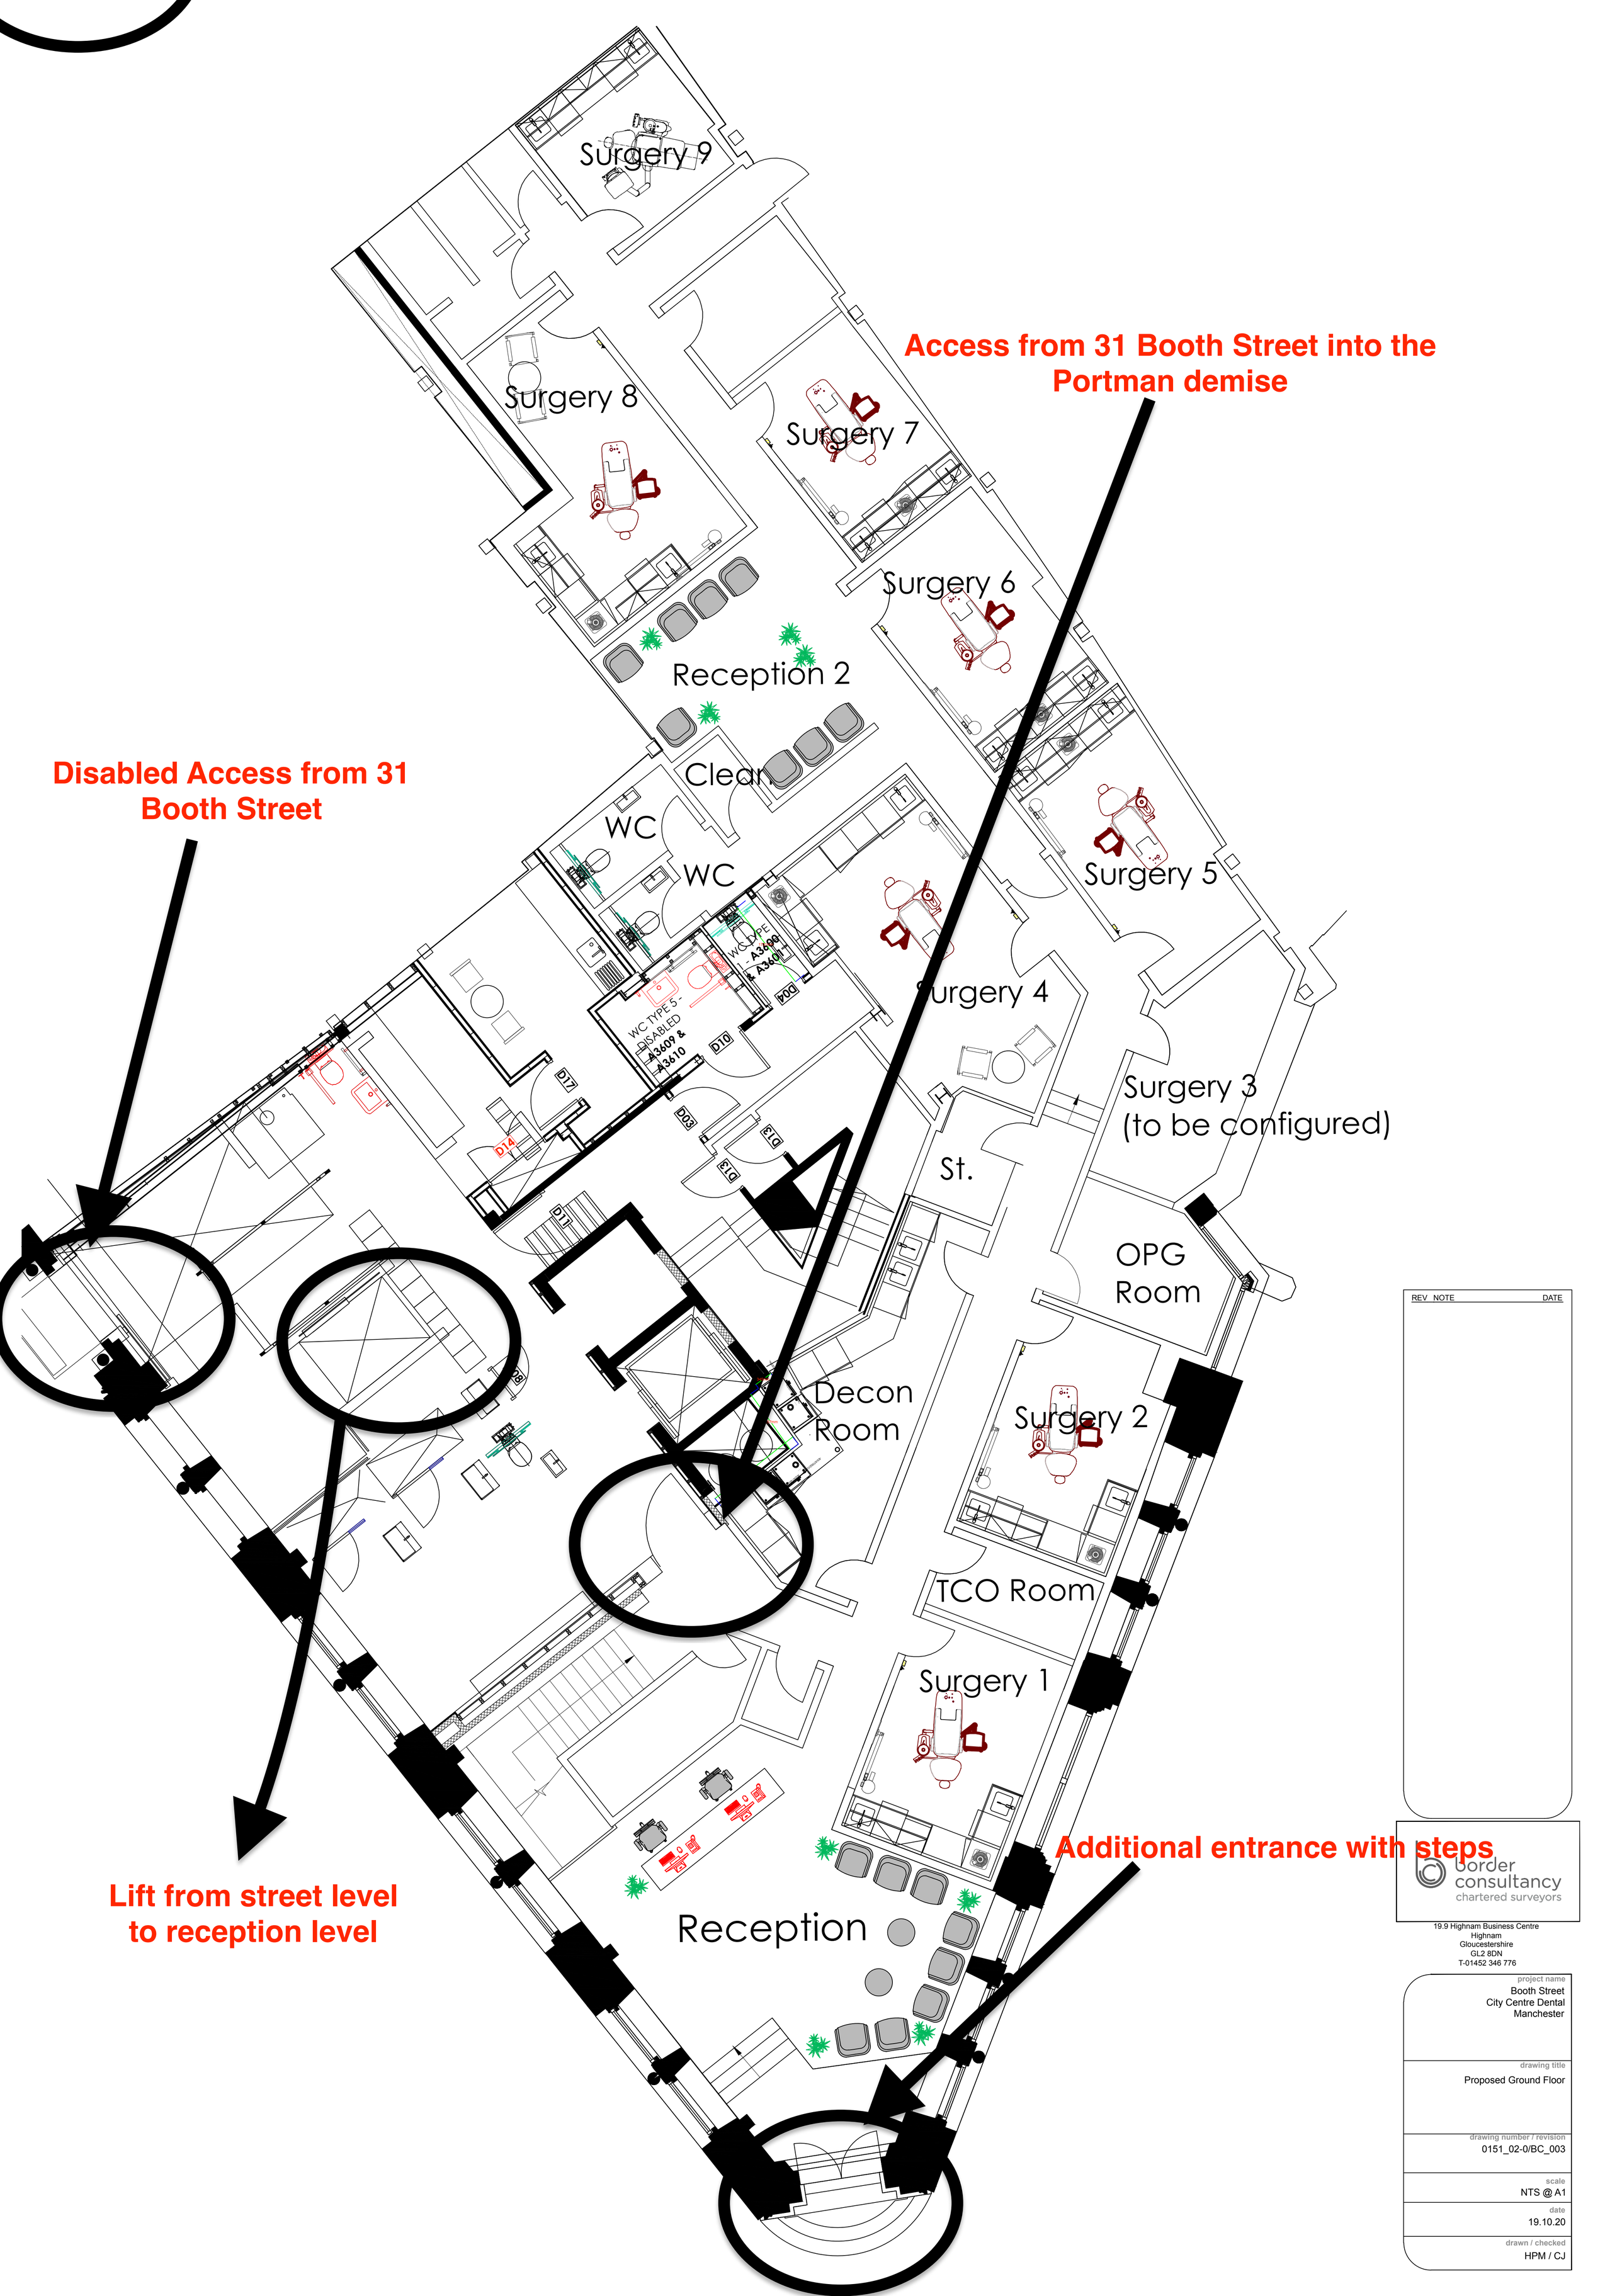

REV	NOTE	DATE

border consultancy
chartered surveyors

19.9 Highnam Business Centre
Highnam
Gloucestershire
GL2 8DN
T-01452 346 776

project name
Booth Street
City Centre Dental
Manchester

drawing title
Proposed Ground Floor

drawing number / revision
0151_02-0/BC_003

scale
NTS @ A1

date
19.10.20

drawn / checked
HPM / CJ