
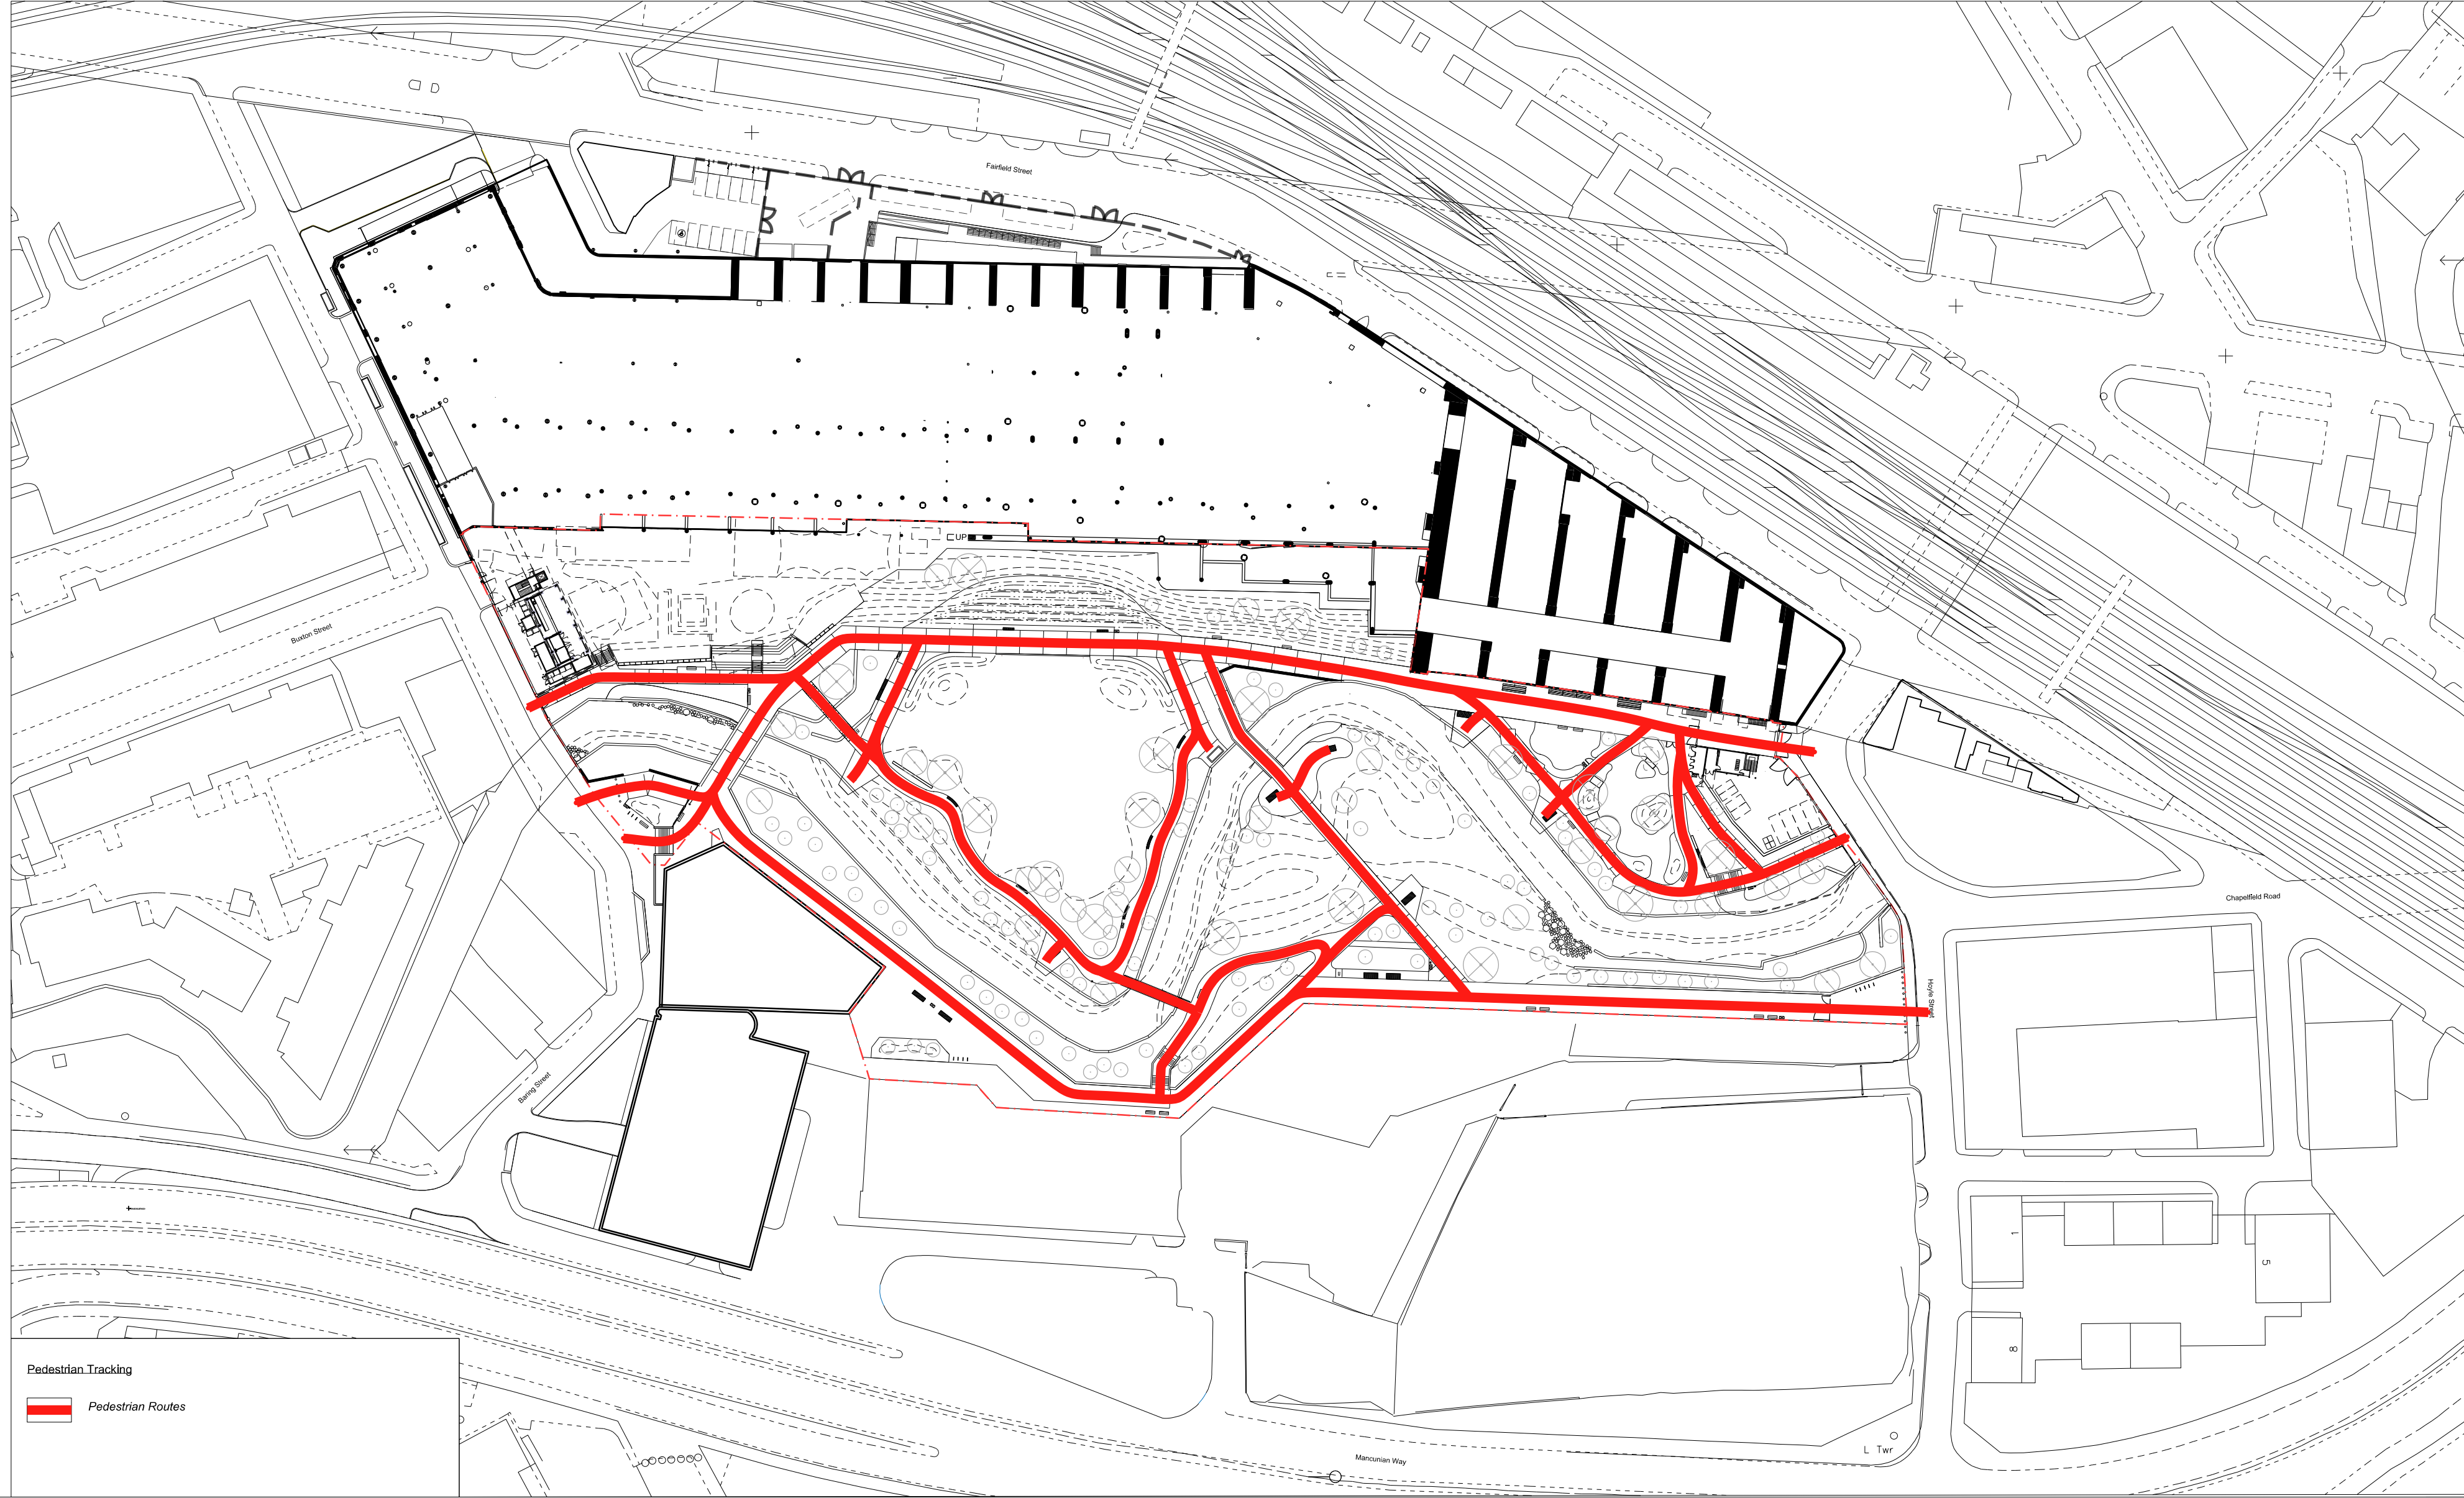
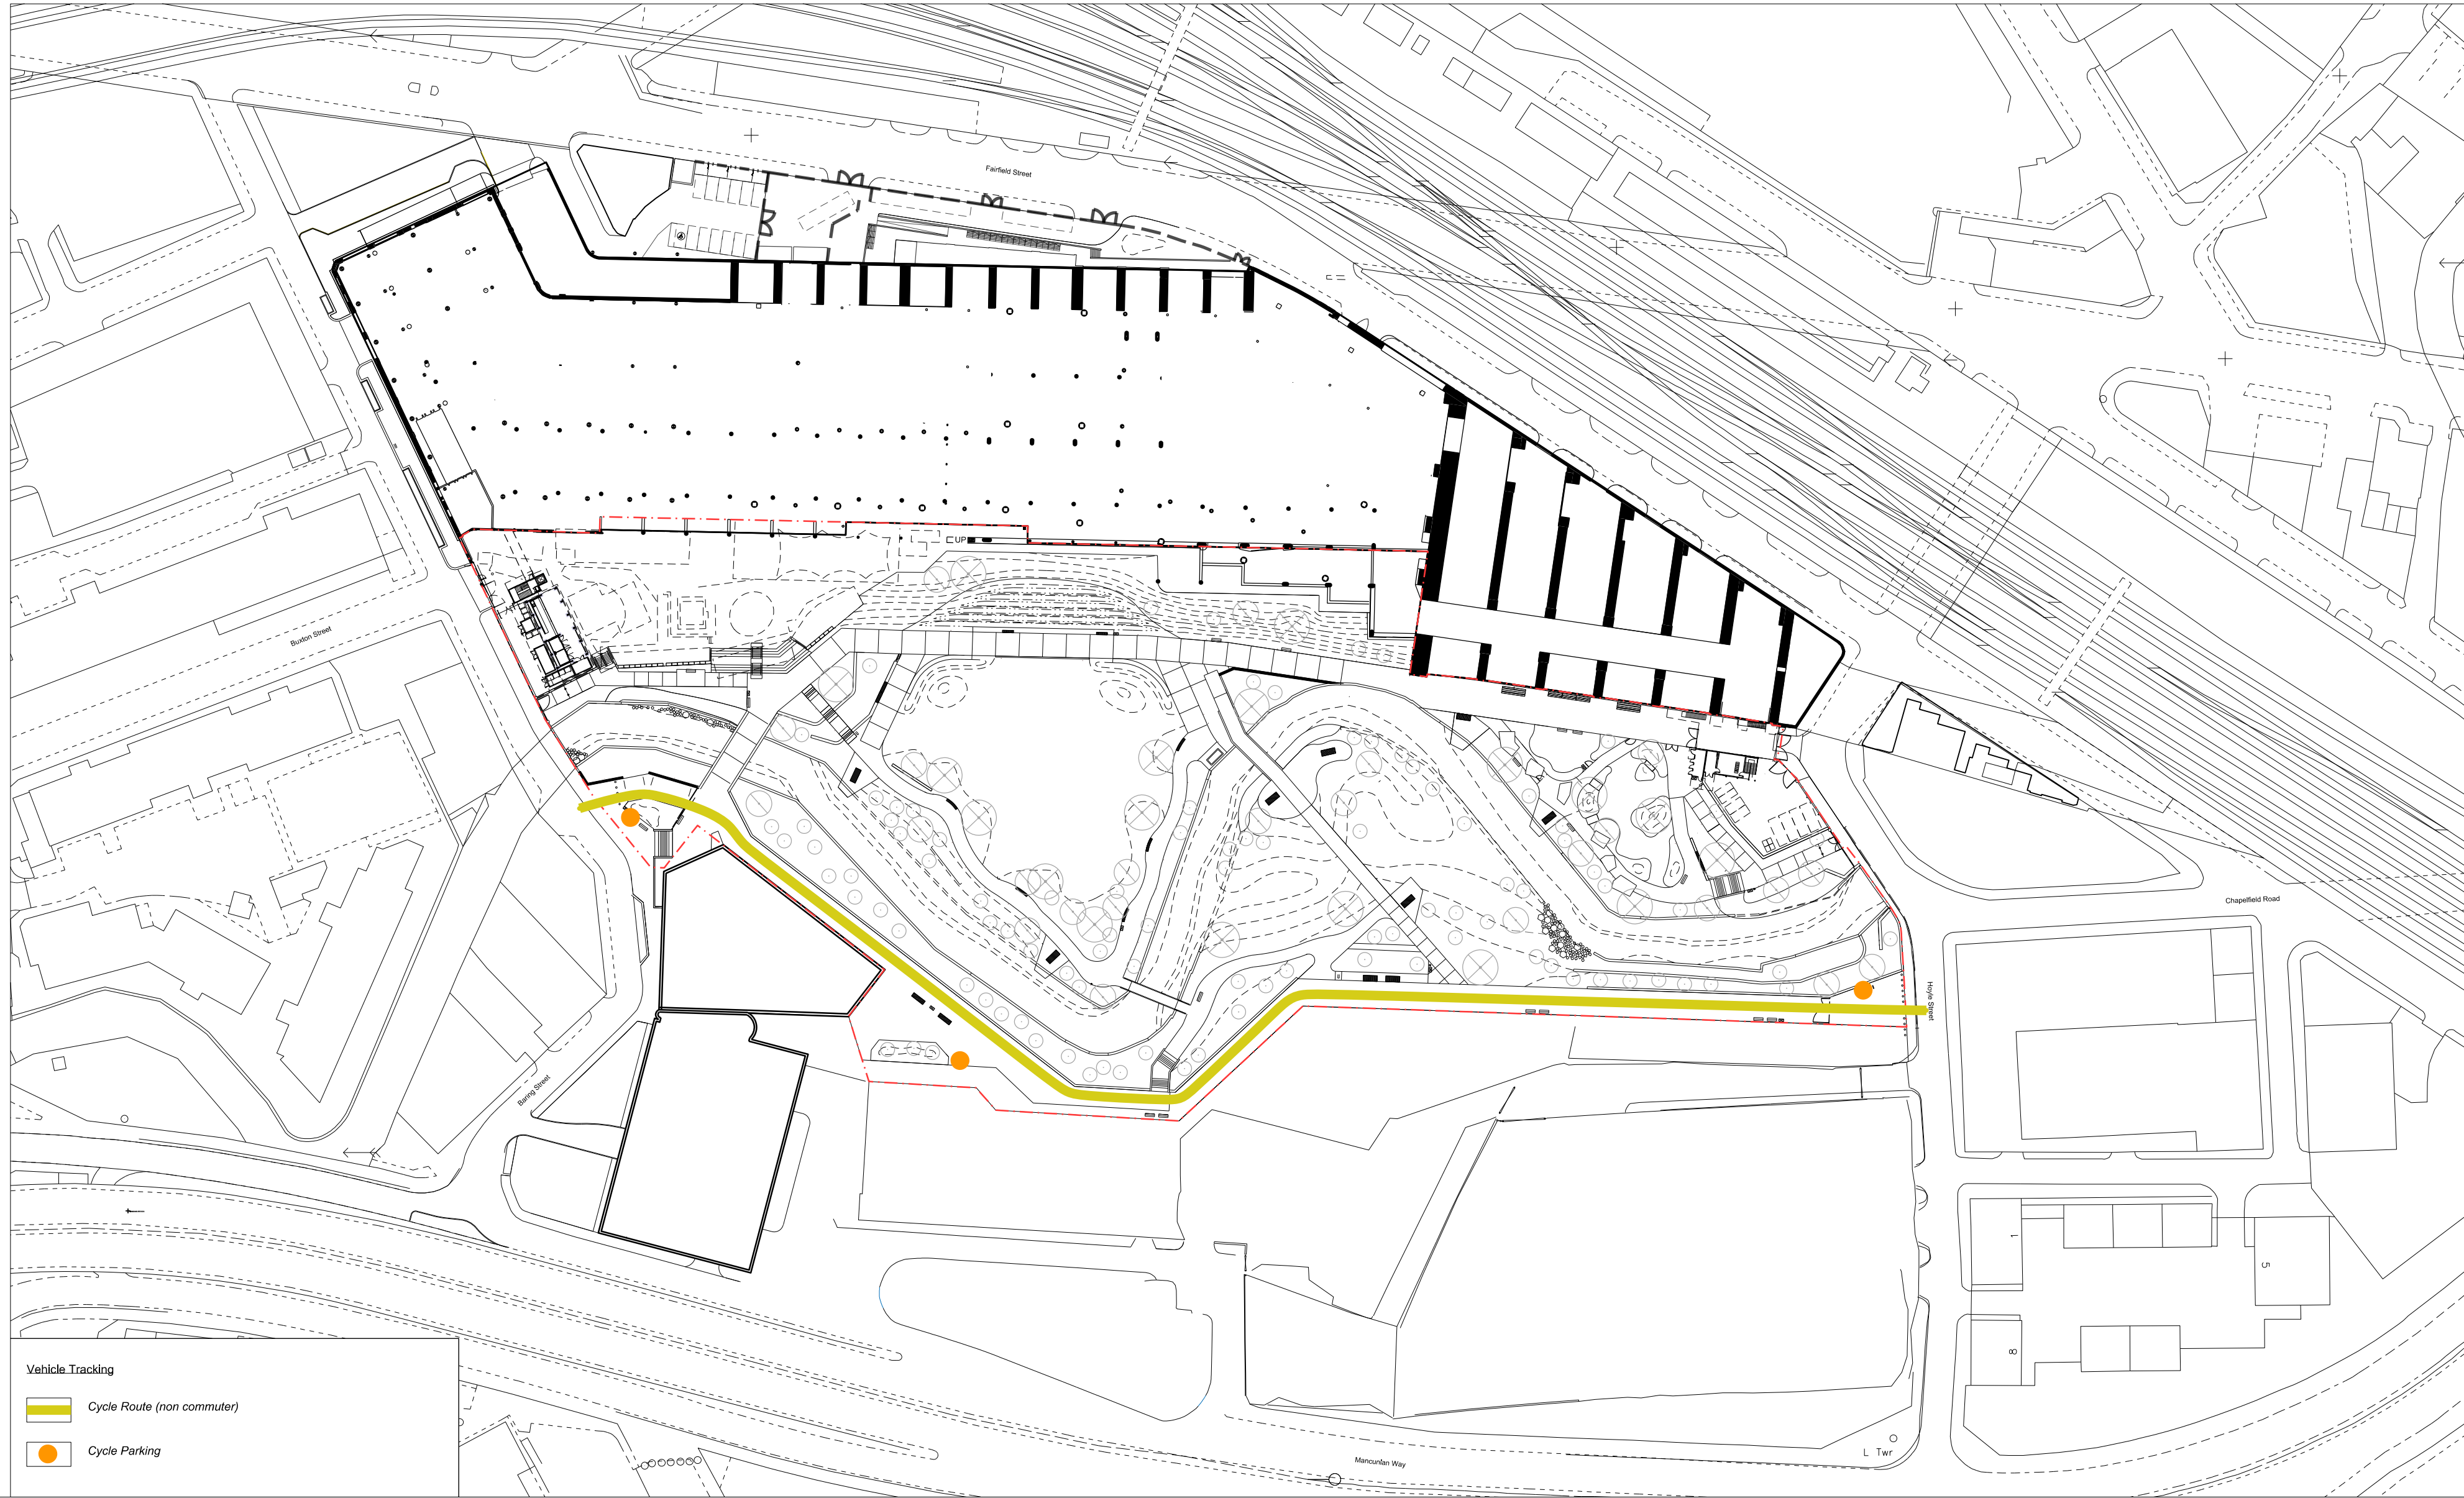


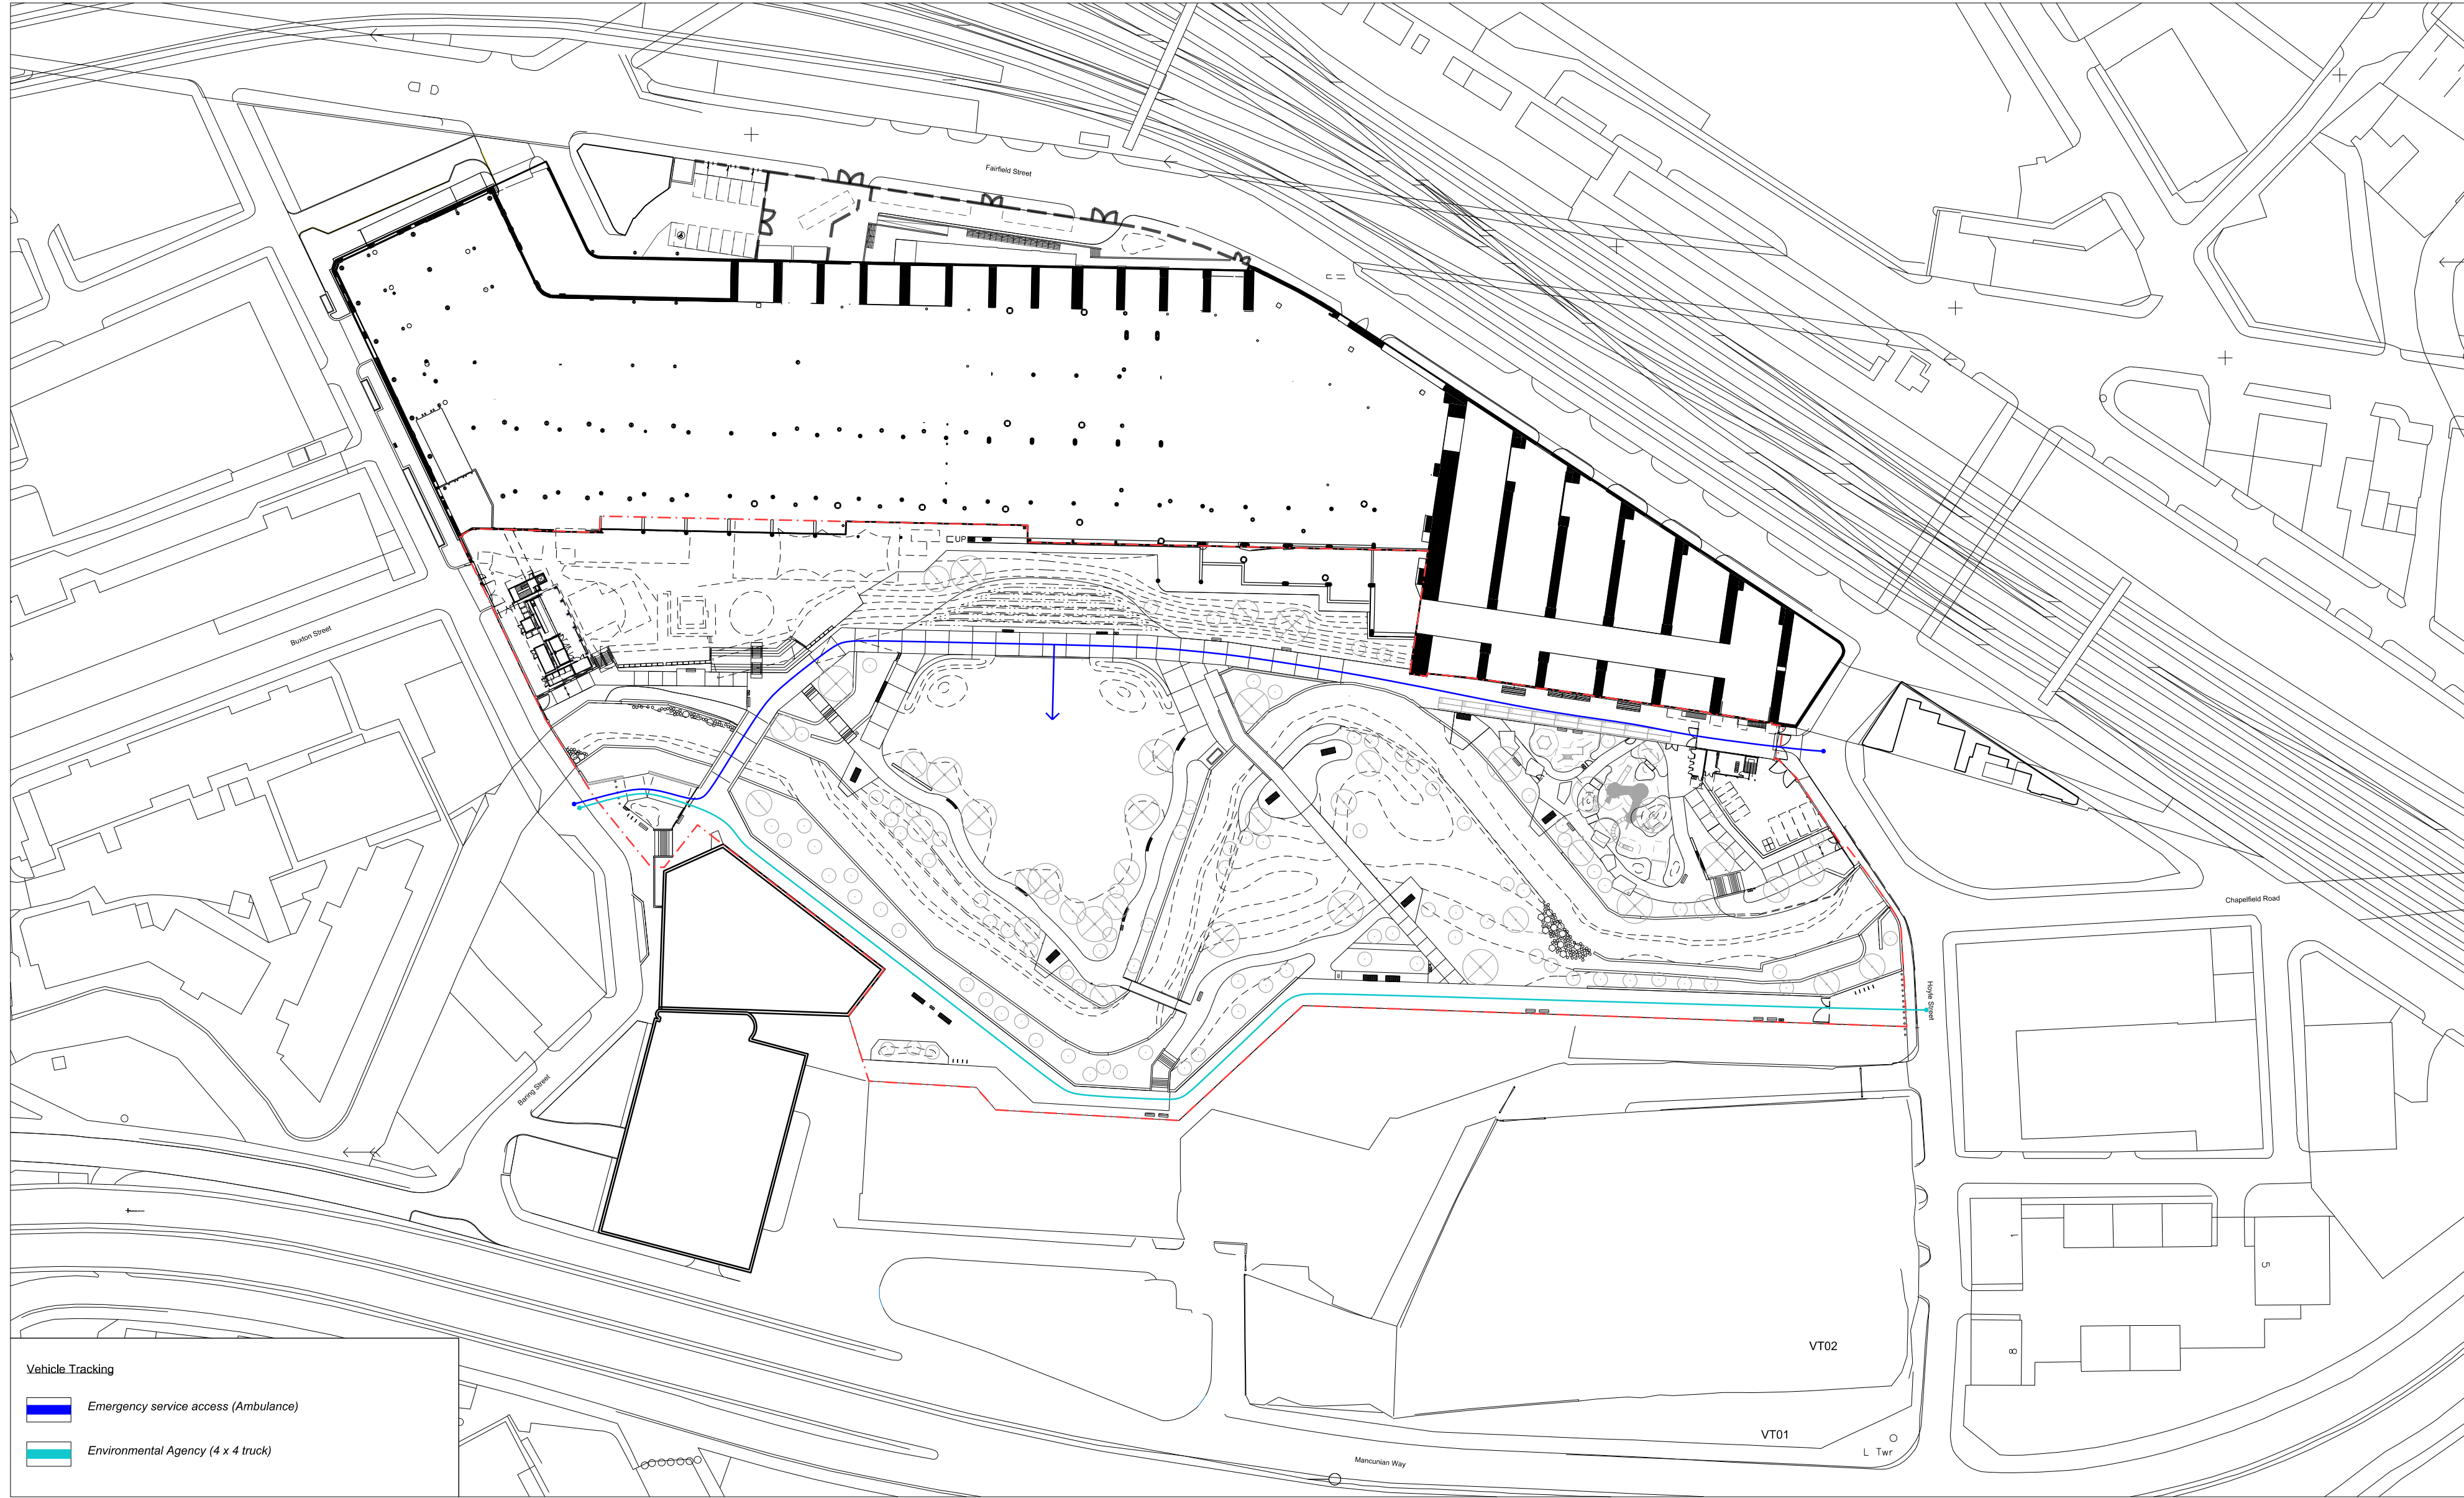


General Notes

General Notes

Rev	Date	Reason for Issue	By	Chk
1	05.03.21	PLANNING	SEW	

Keyplan

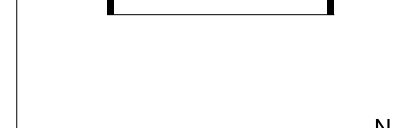

sew Studio
Egret
West
2 Brookhouse Yard
EC1V 6AU
0207 467 1720
020155 SEW Ltd
Mayfield Partnership

Project
Mayfield Park

Drawing Title
Pedestrian, Cycle &
Vehicle Route GA

Project Number
0345

Status
PLANNING

Scale at A0
1:500

Date
05.03.21

Drawn by
TH

Checked by
SEW

Drawing Number
0345-SEW-22-00-DR-GA-PL-17109

Revision
P00