



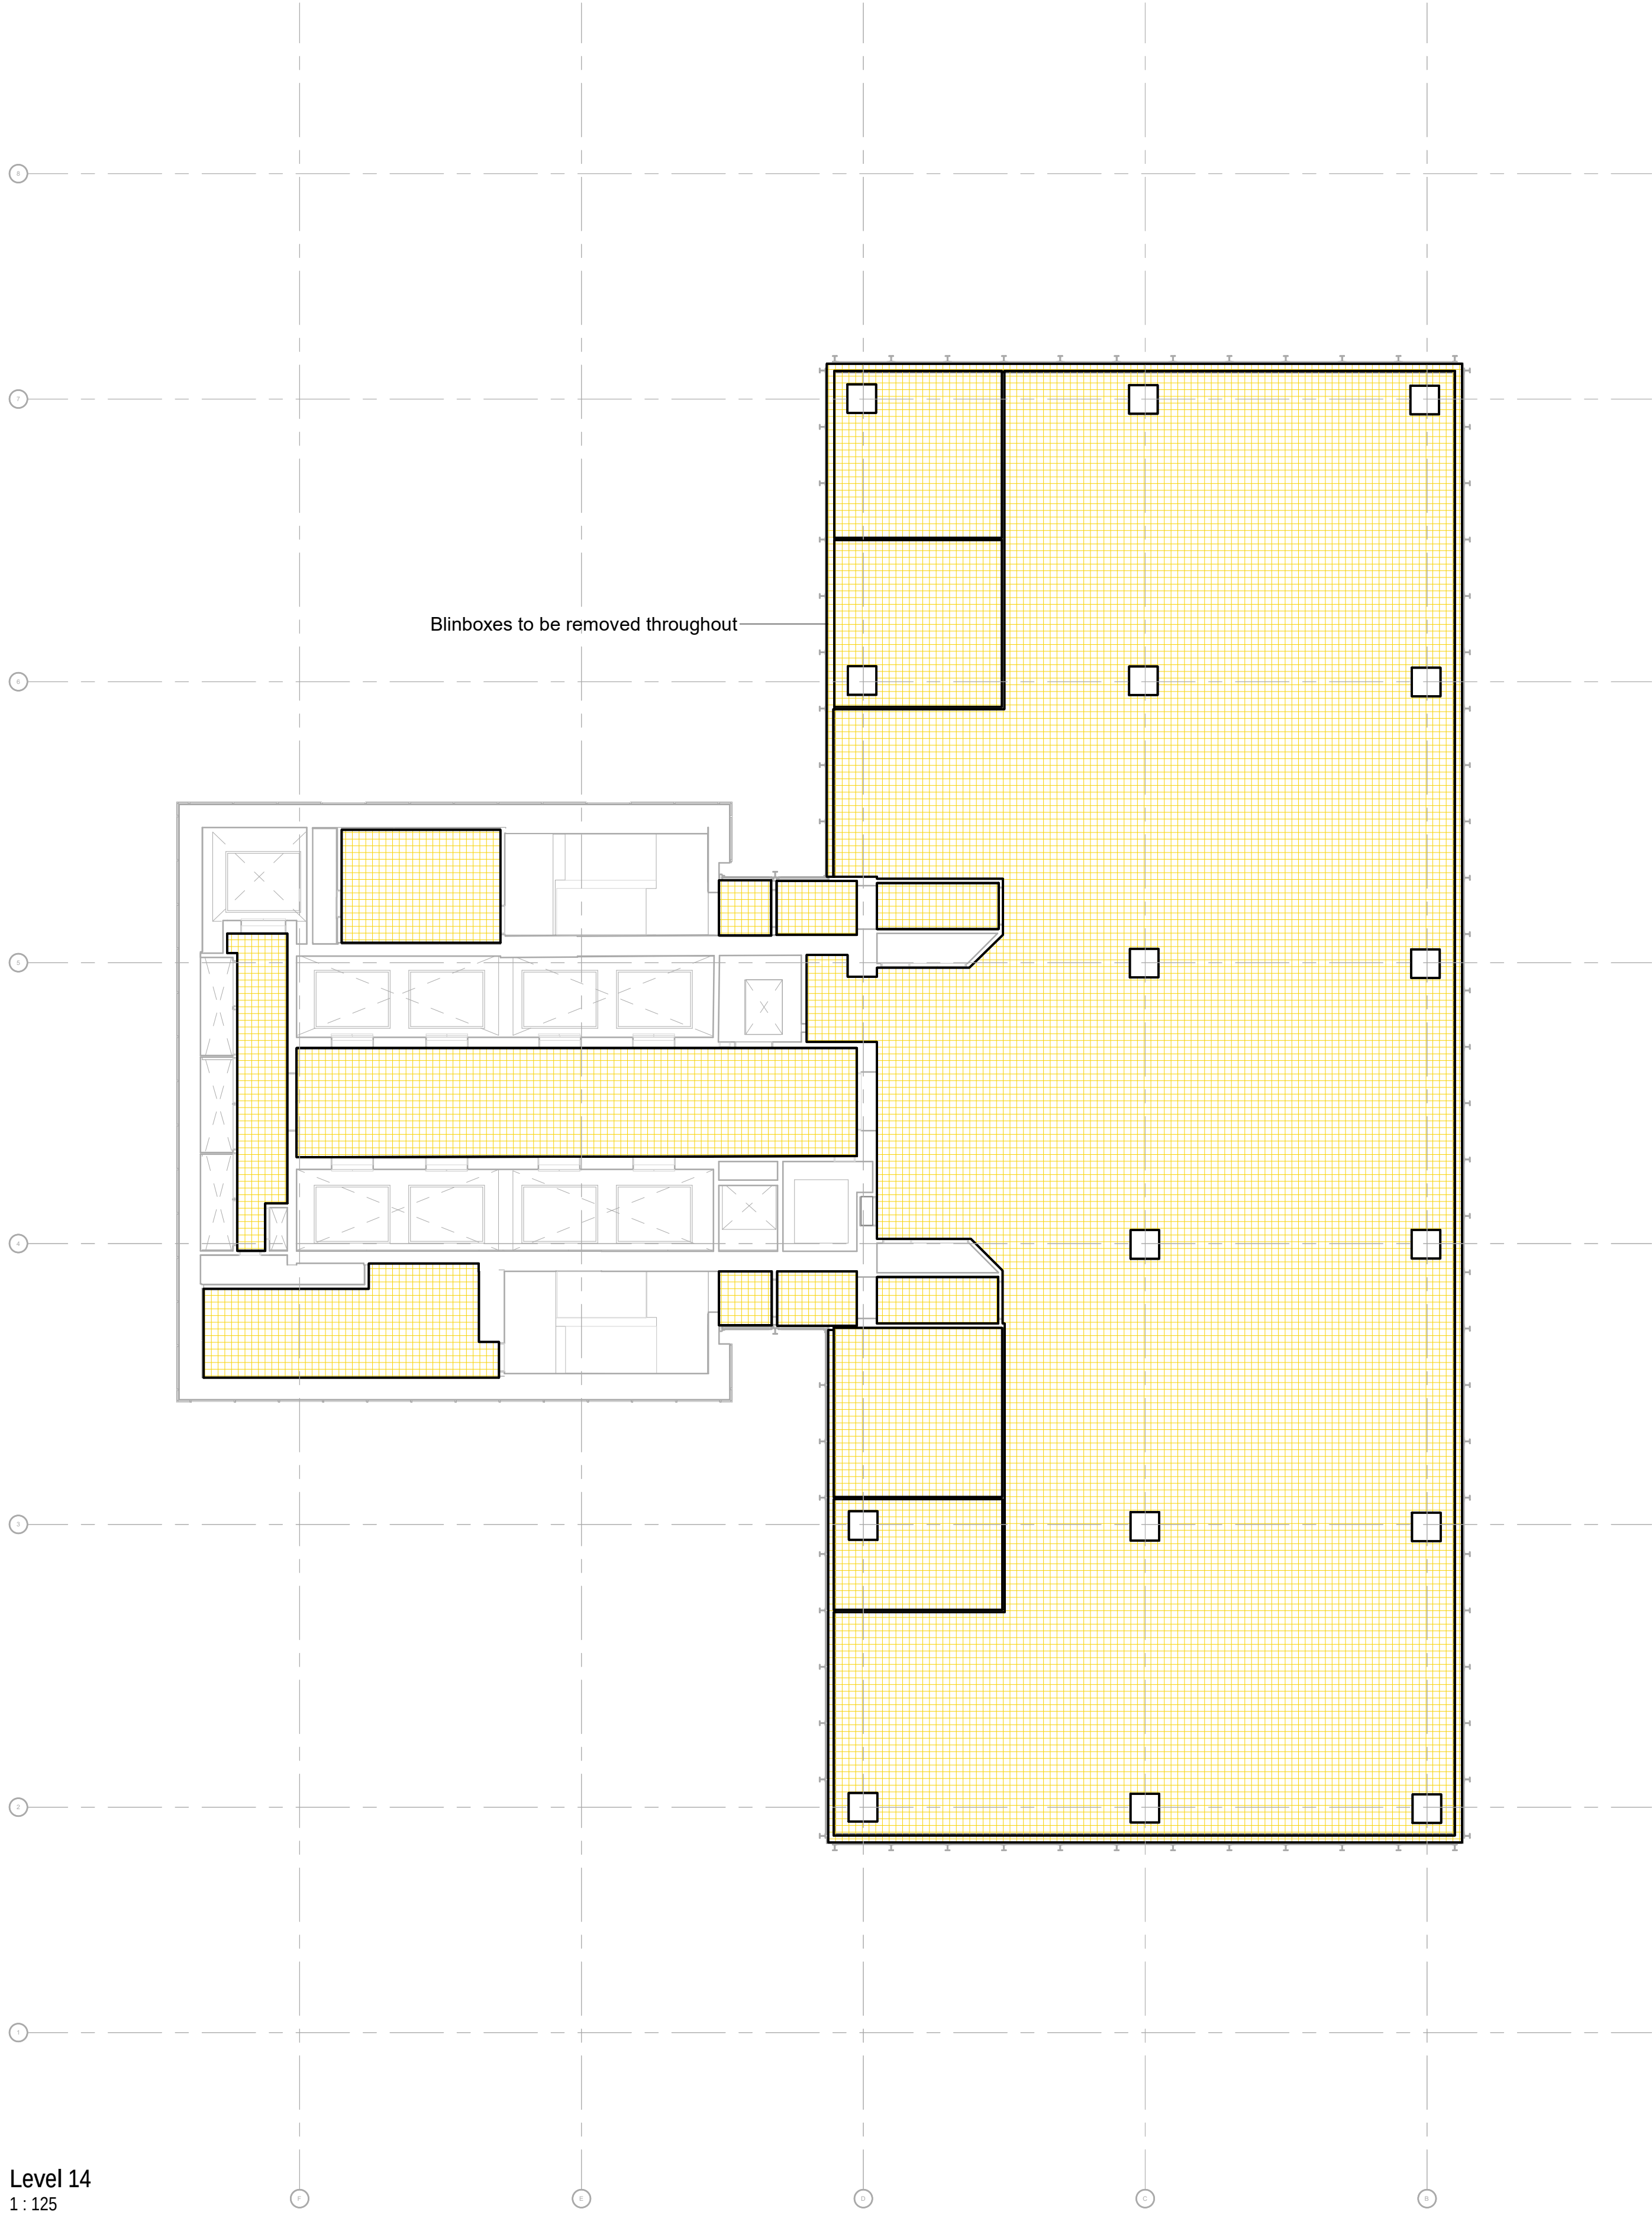

1 Level 14
1 : 125

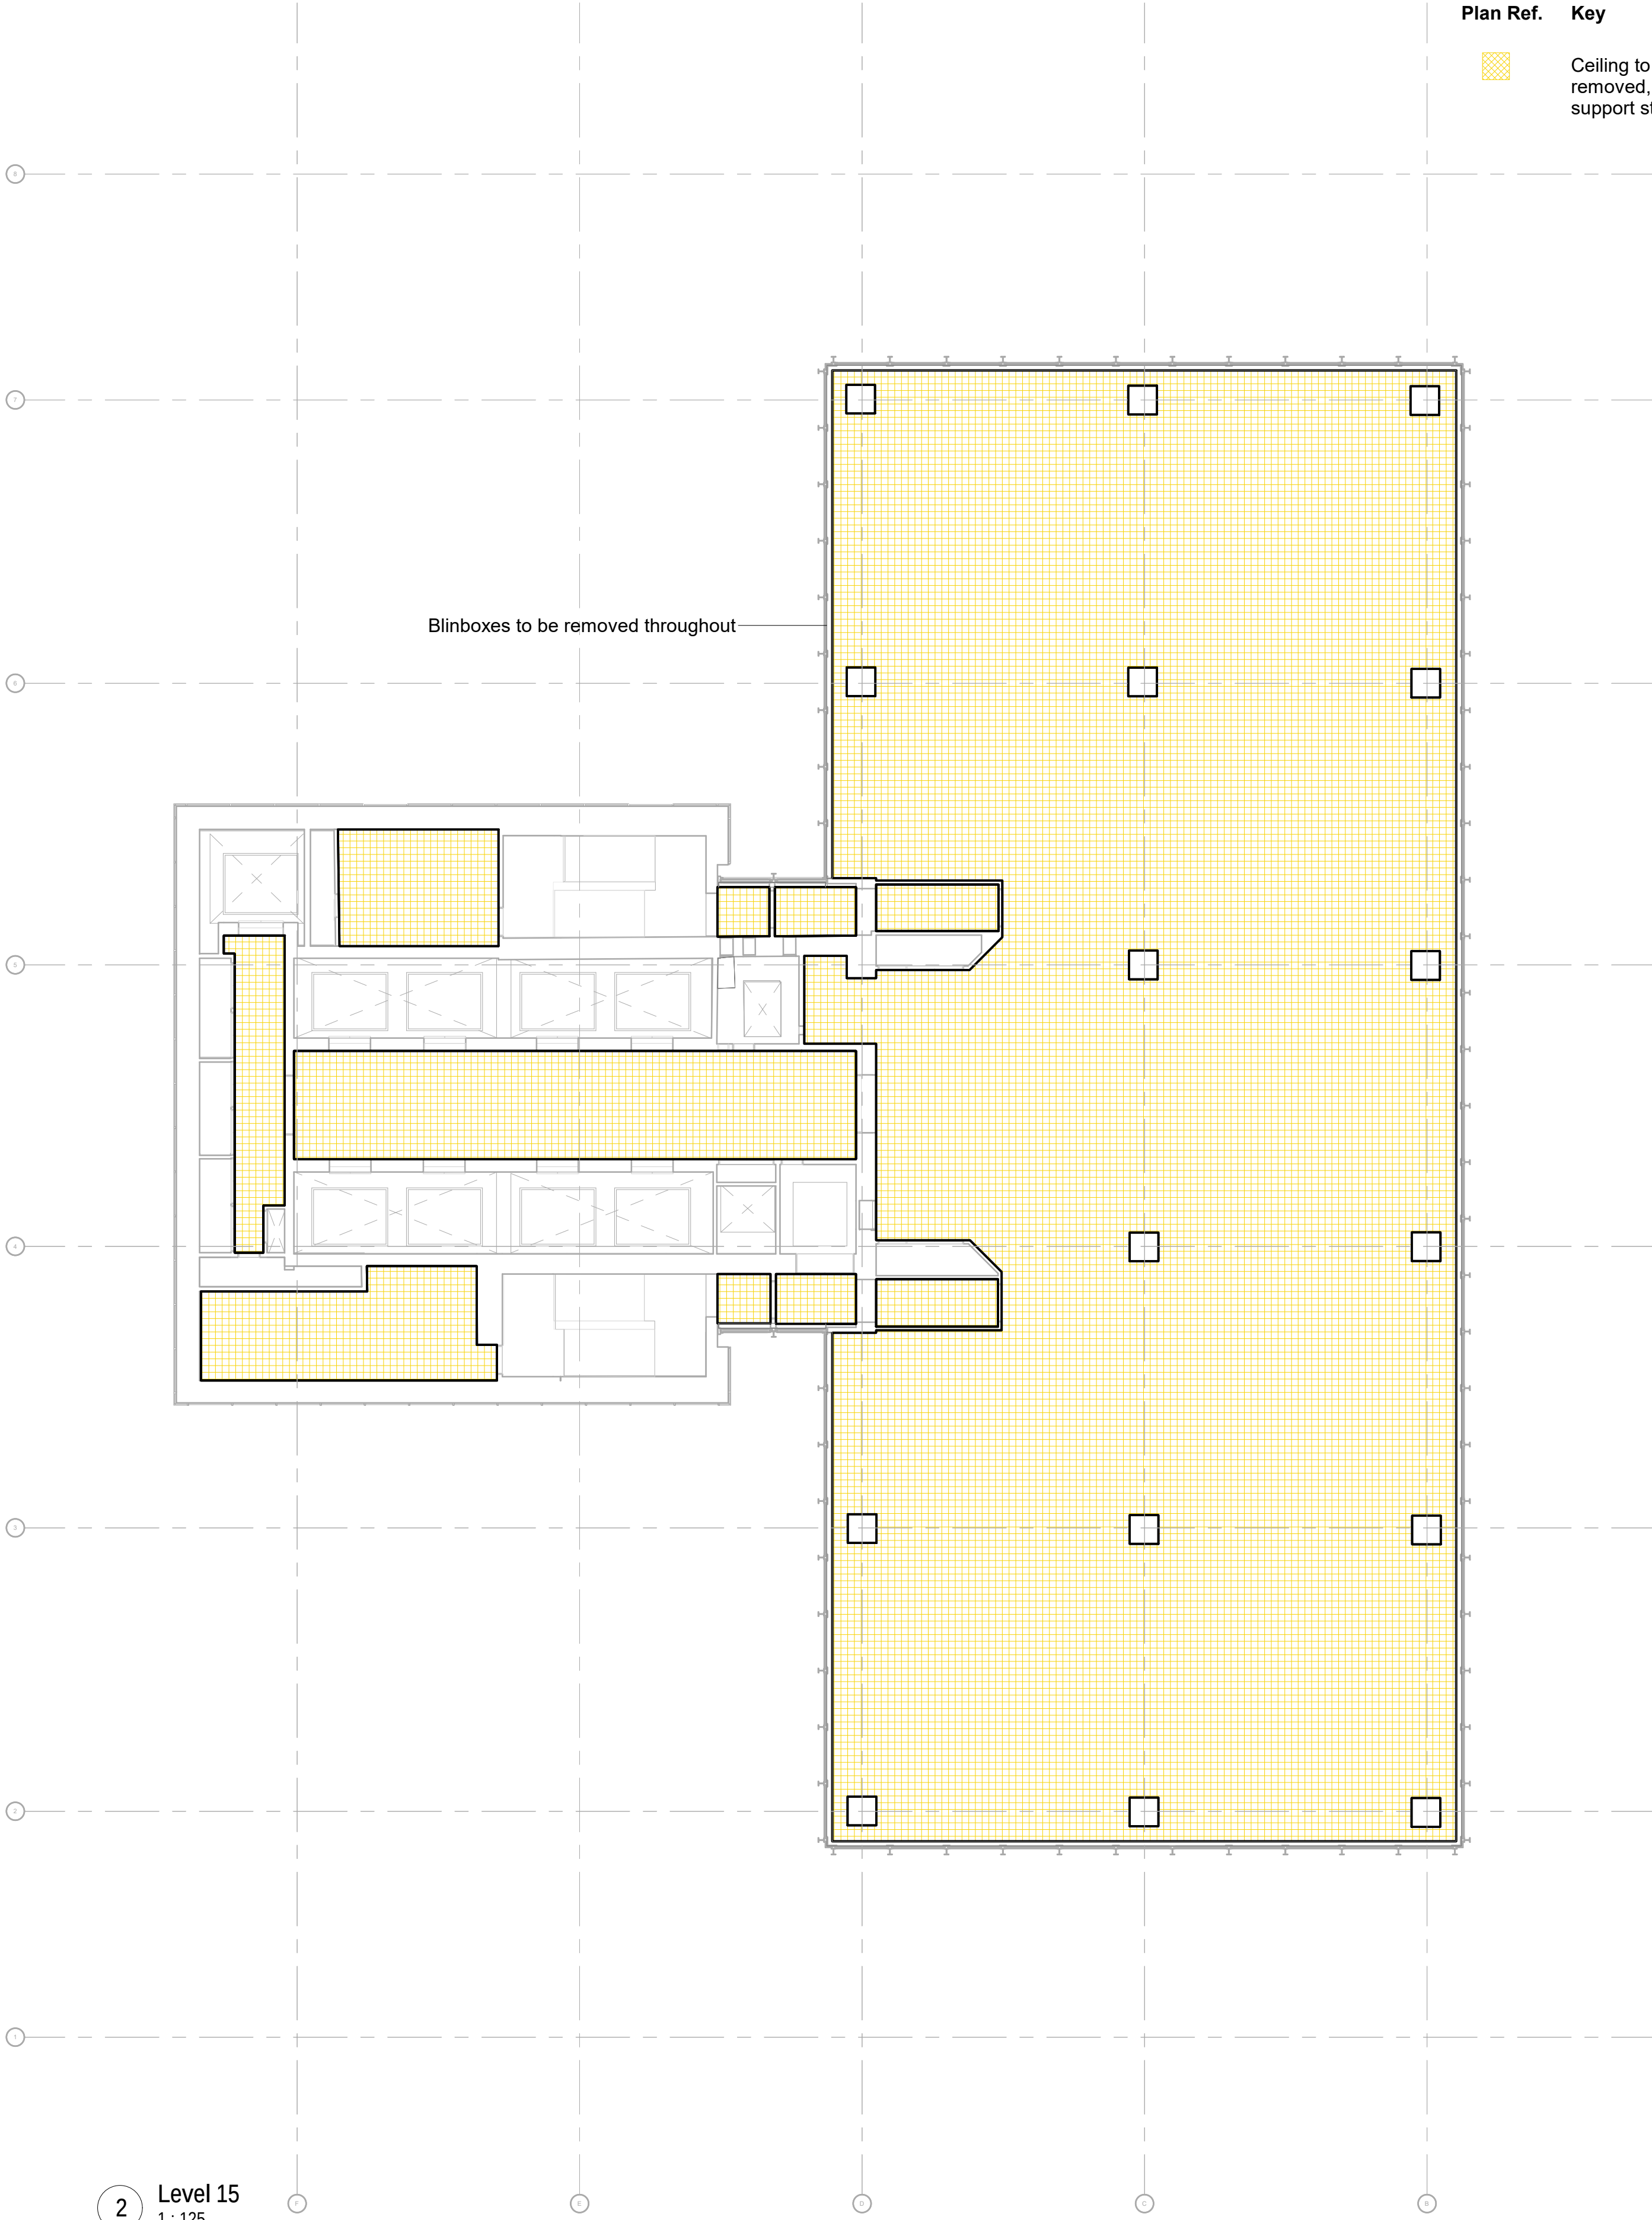

2 Level 15
1 : 125


Plan Ref. Key

Yellow hatched box Ceiling to be removed, including support structure

This drawing is copyright.
Do not scale off dimensions.

All dimensions to be checked on site by contractor.

Contractor to report any dimensional discrepancies, errors or omissions prior to commencing on site.

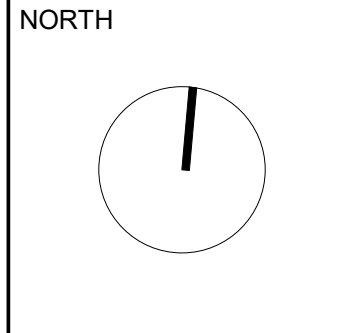

Rev	Date	Description
00	2020-09-18	Planning Issue

Project Title
CIS Tower
Miller Street,
Manchester,
M60 0AL

Status
FOR PLANNING

Drawing Title
Survey Works
Strip Out RCP
Levels 14 and 15

Project Code 10246	Scale 1 : 125@ A1
SHP Drawing Code 10246-SHP-Z1-A-B5D3-G332-PL-XX-001	Revision 00

Manchester
+44 (0)161 835 2345

London
+44 (0)20 7549 4000