


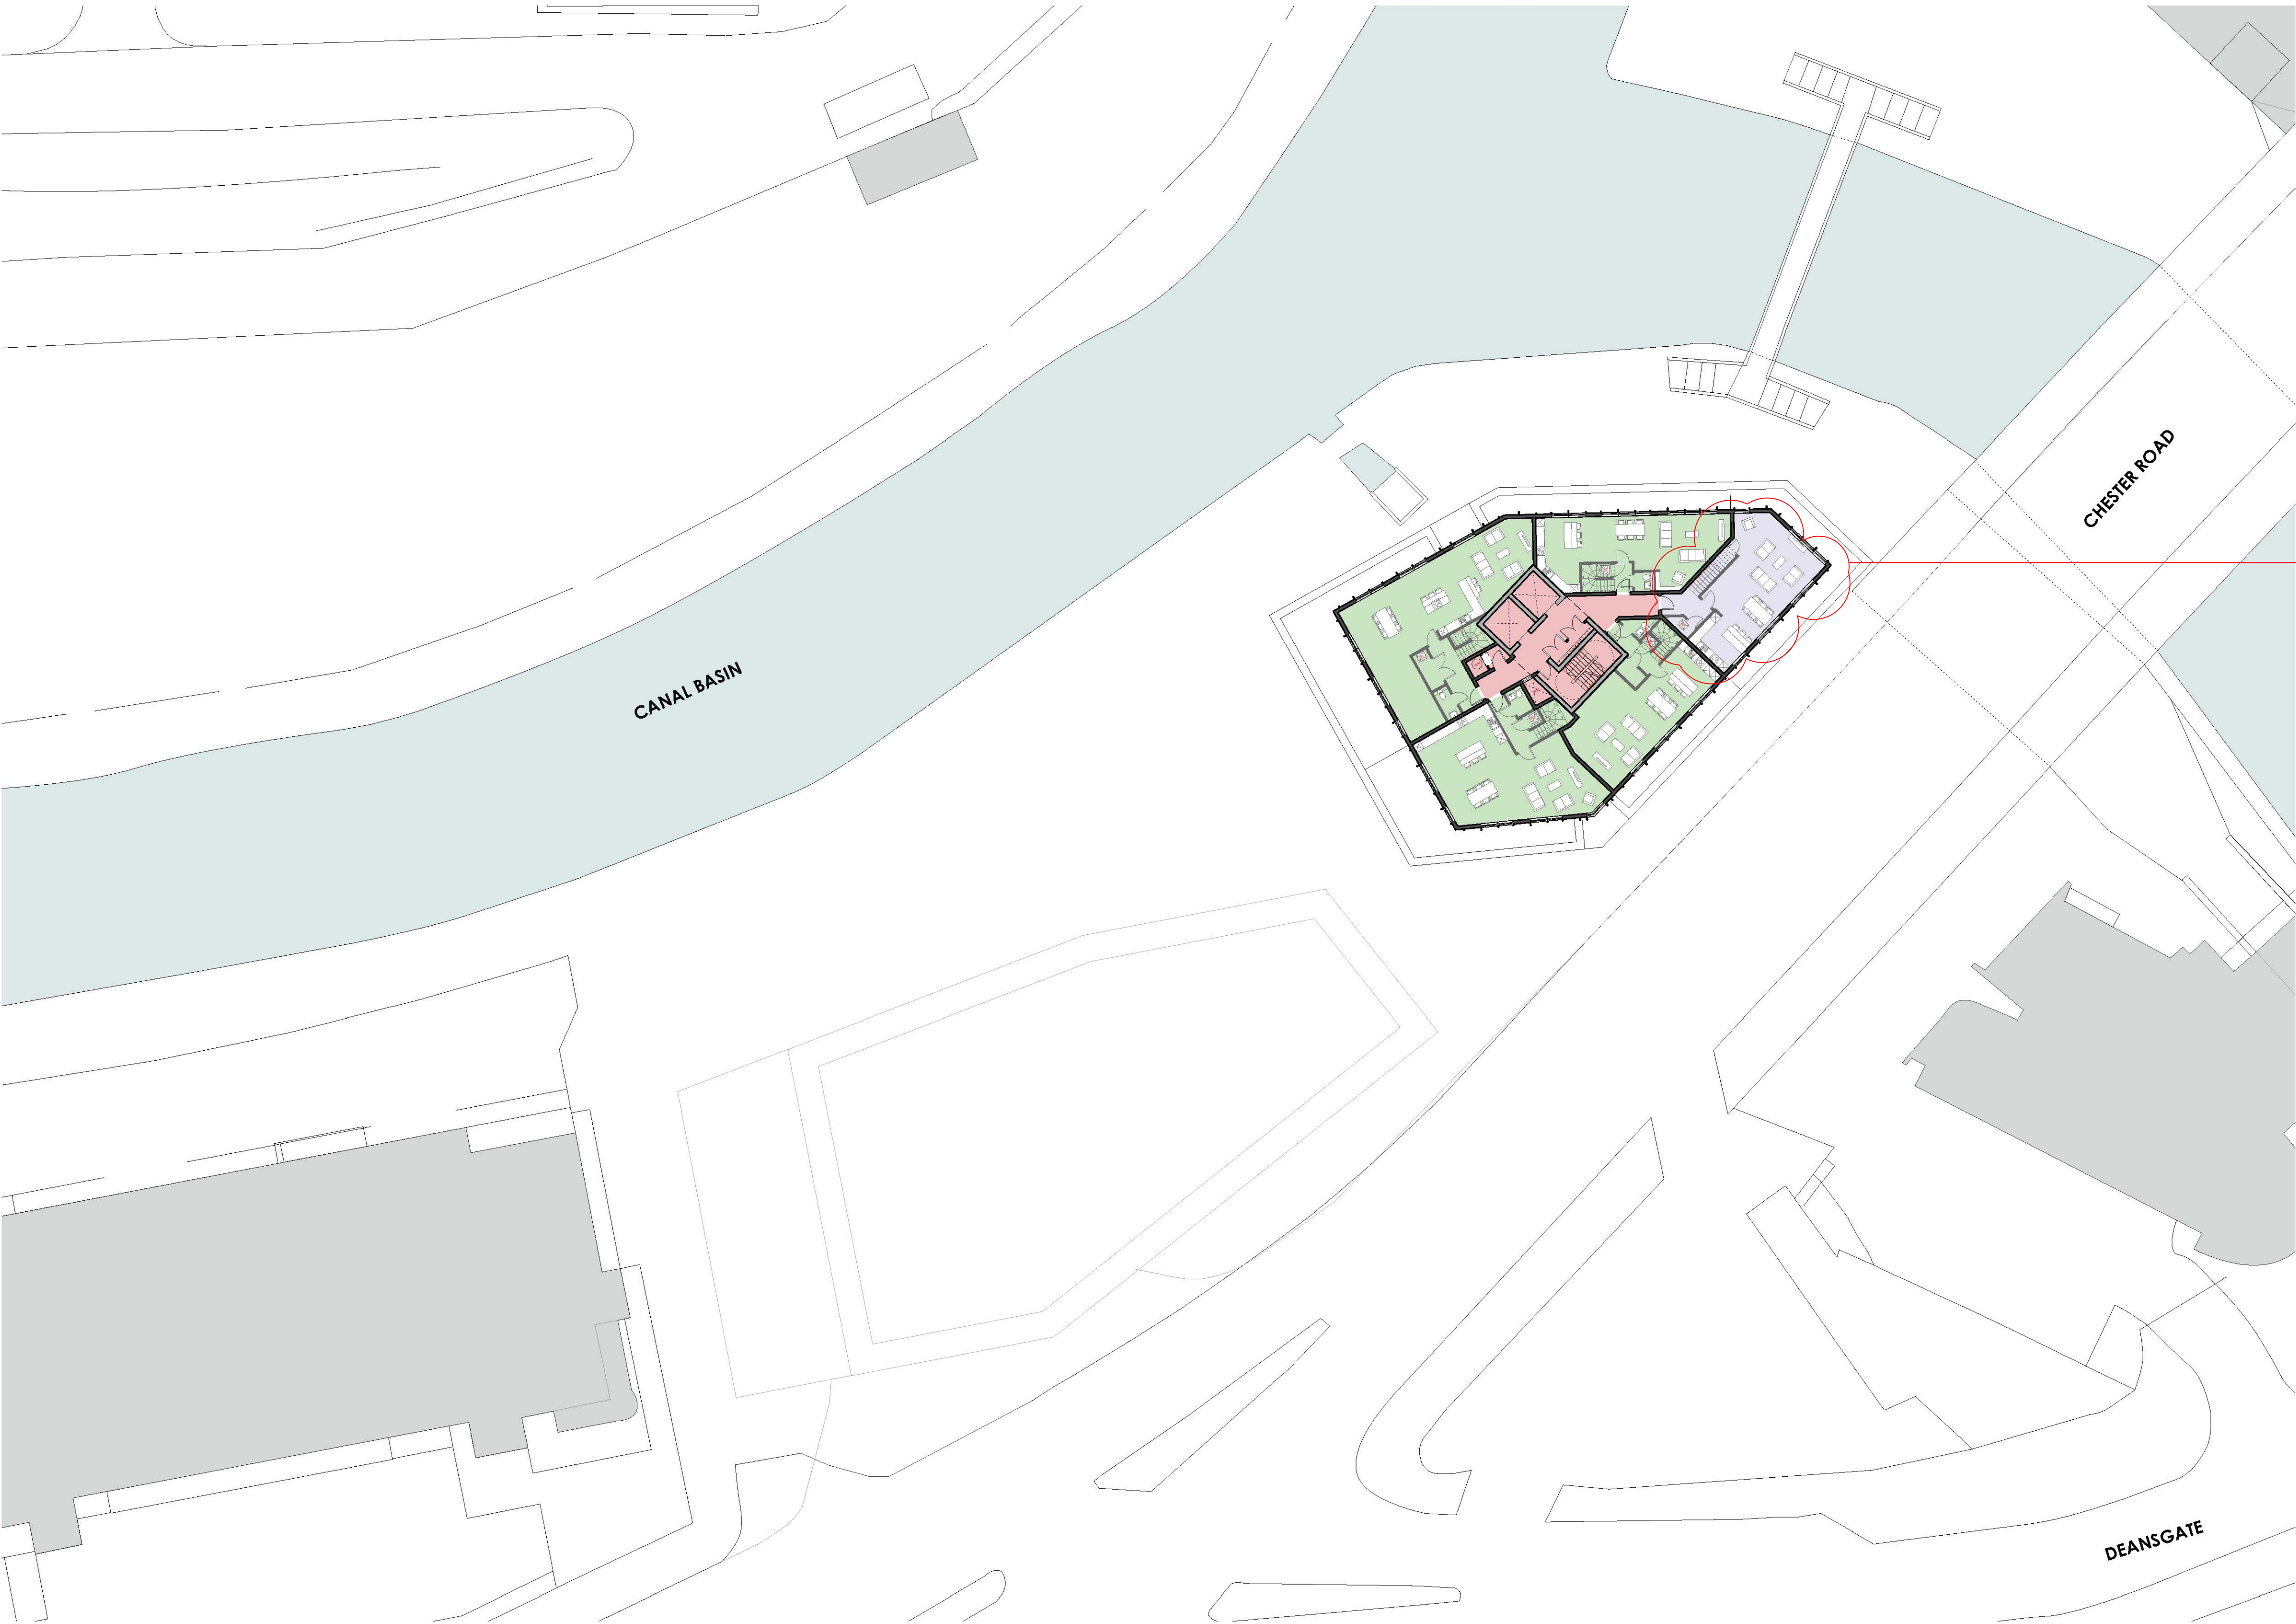

REVISION	DATE	DESCRIPTION
-	02.09.16	ISSUED FOR PLANNING
A	04.10.18	PLANNING NMA AMENDMENT

3 Bed apartment (duplex) changed to a 2 bed apartment (duplex)
(see note 4 of NMA commentary)

- 1 BED APARTMENT
- 2 BED APARTMENT
- 3 BED APARTMENT
- CORES AND CIRCULATION

OMIARCHITECTS

31, Blackfriars Road, Salford, Manchester M3 7AQ
t 44(0)161 832 3242
f 44(0)161 832 3623
e info@omiarchitects.com
w www.omiarchitects.com

PROJECT	CHESTER ROAD				
DRAWING	LEVEL 19 PLAN				
DATE	AUG 16	DRAWN BY	ET	SCALE	1:250@A1
JOB NO.	1370	DWG NO.	L1022A		