


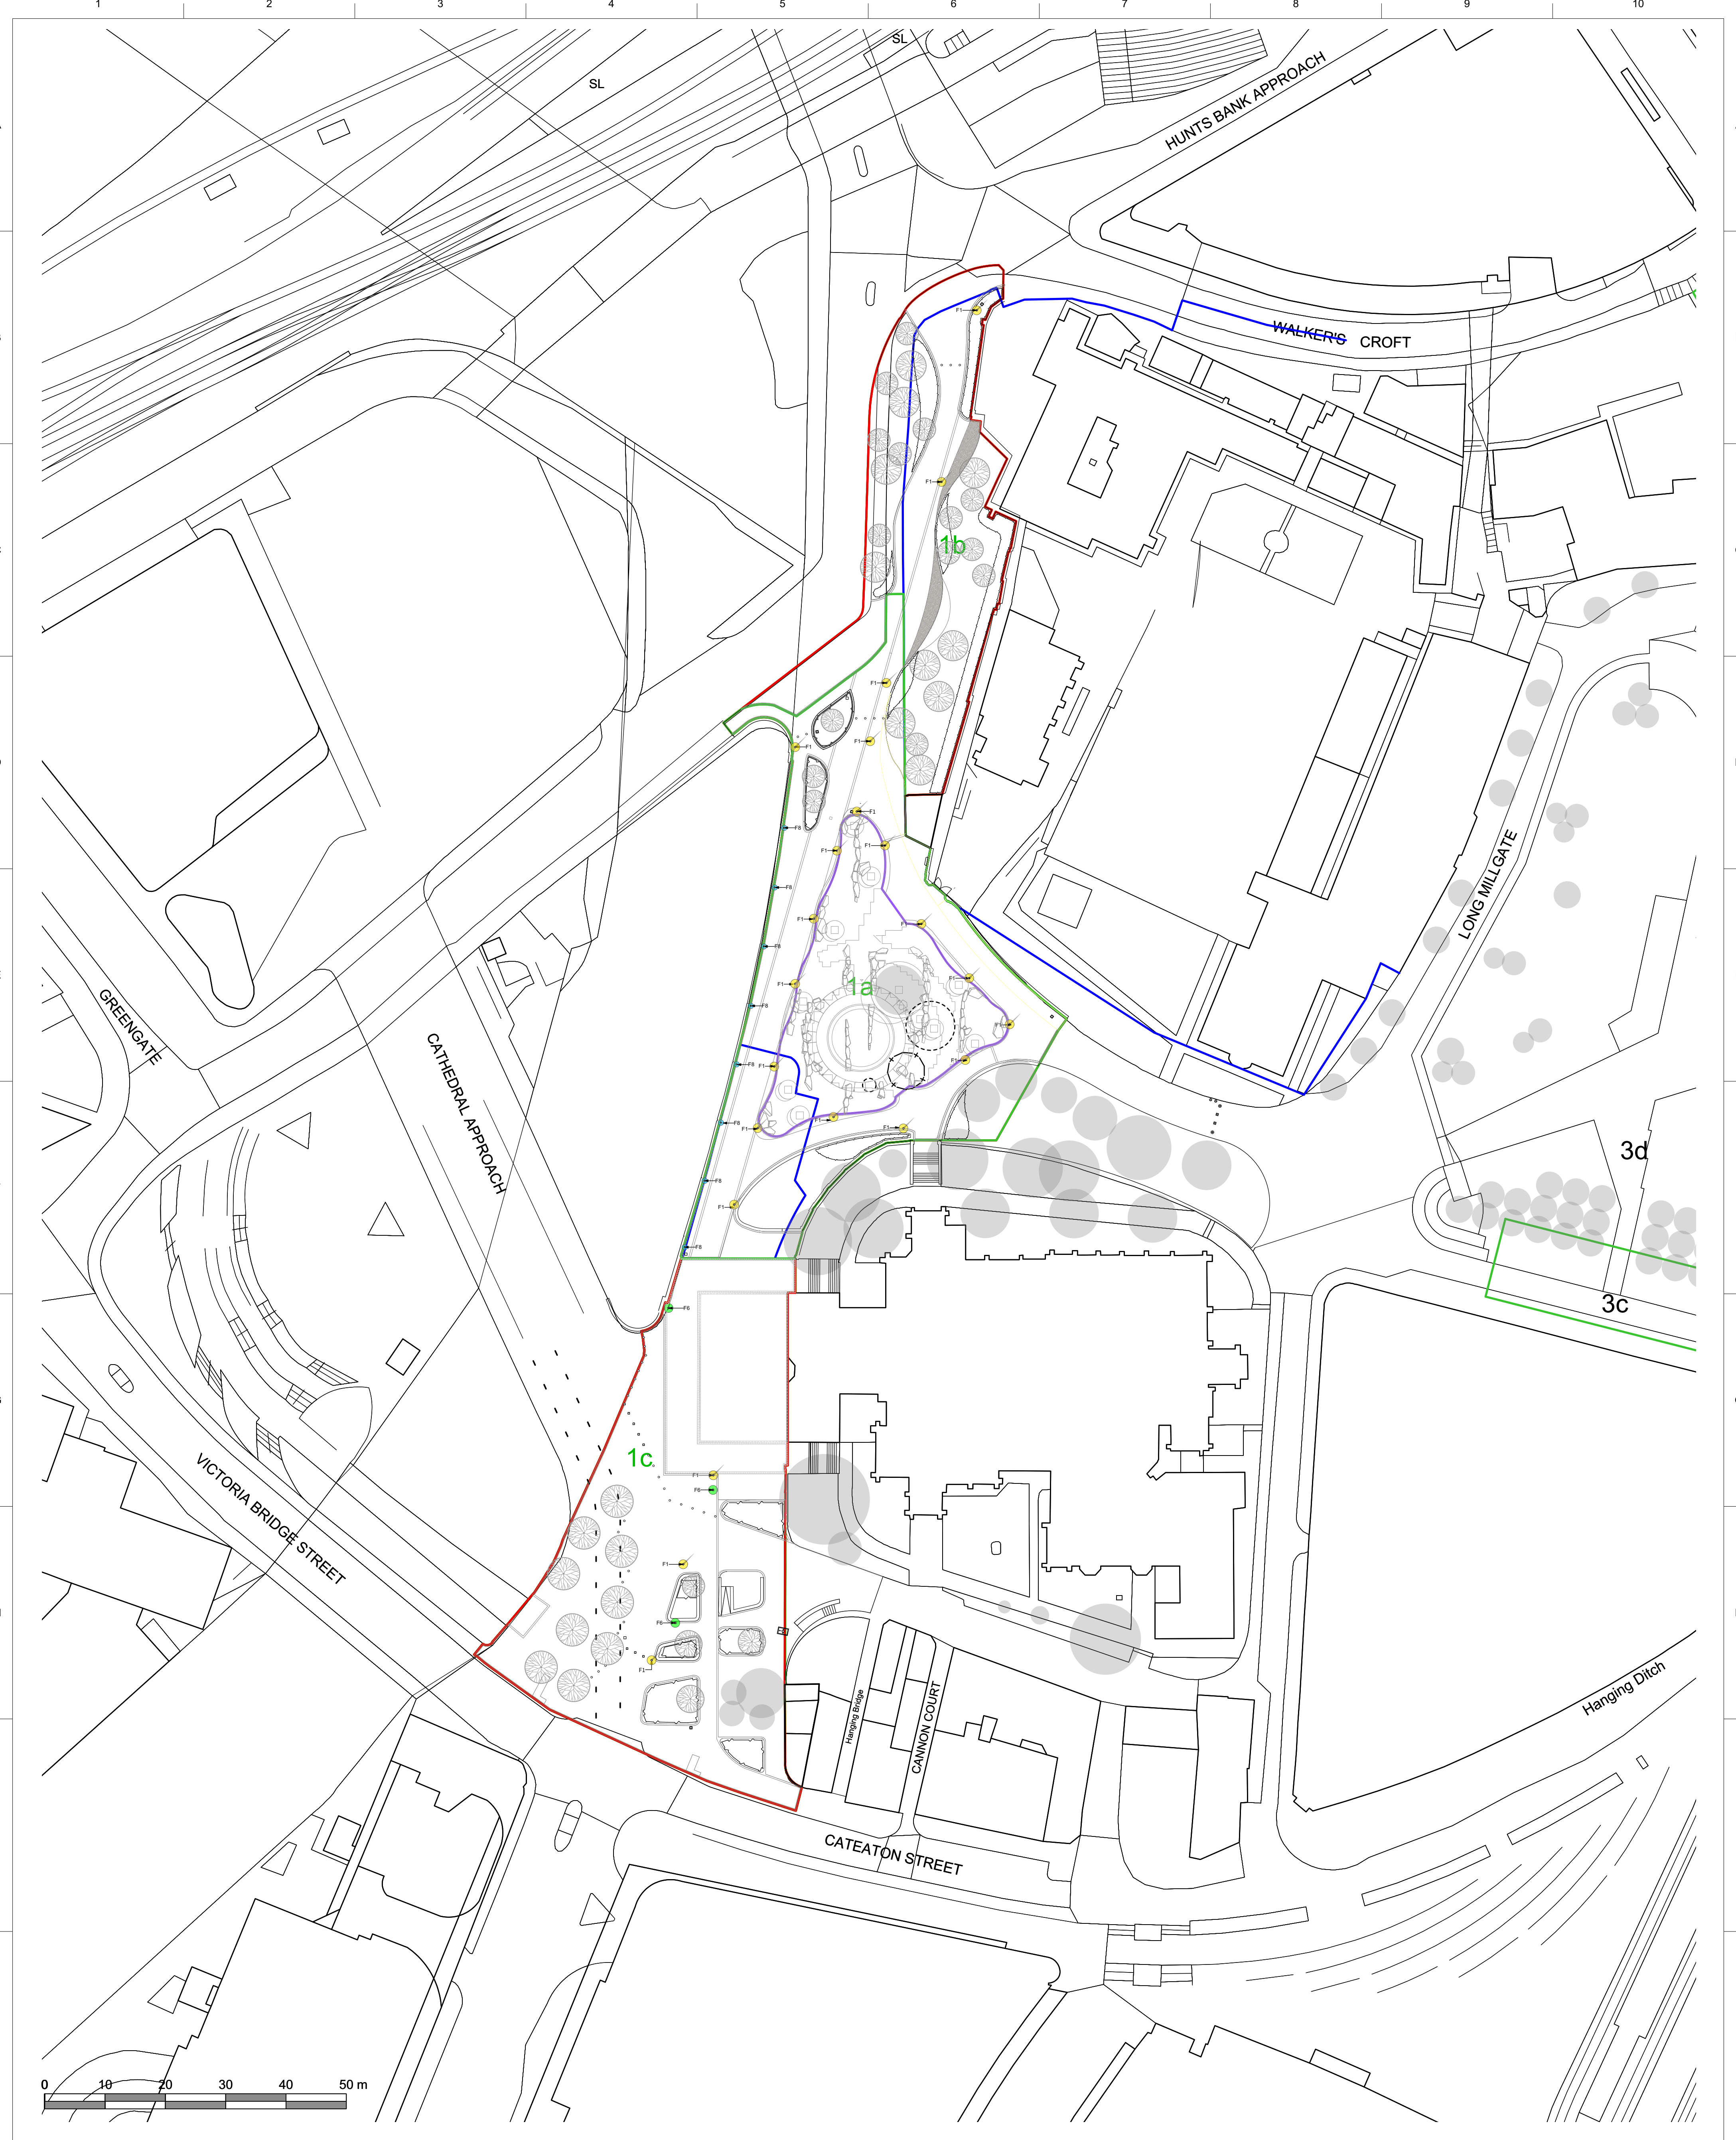

KEY

PLANNING APPLICATION BOUNDARY

PLANNING BOUNDARY

LAND OWNERSHIP BOUNDARY

BOUNDARY OF LIGHT BOUNDARY (TO SCA)

STREET FURNITURE

F1

VERTICAL COLUMN (REF F1)

Product: Solus Glass

Colour: Clear

Size: 1000mm

Supplier: Solus Glass

Notes: To be installed in line with the design.

F2

PROPOSED POP-UP POWER BOLLARDS (REF F2)

Product: Paragon Supply Bollard

Colour: No. 00000000000000000000

Size: 1000mm

Supplier: Paragon Supply

Notes: To be installed in line with the design.

S4-P06	12-01-21	Drawing updated in line with access officer comments	FF	LH
S4-P05	17-12-20	P10 & P11 Paving types omitted	JC	FF
S4-P04	13-10-20	PLANNING UPDATE 1. Bollard locations updated.	FF	FF
S4-P03	16-09-20	STAGE 03 PLANNING	JTO	FF
S4-P02	21-01-19	Issued for planning approval	FF	LH
S4-P01	19-09-18	Issued for planning approval	JTO	FF
Revision	Date	Description	Drawn	Apprvd.

Client

Galliford Try

Project

Manchester Medieval Quarter

Drg Title

M&E General Arrangement

Created on

24-08-18

Created by

FF

Approved by

LH

Scale

1:500

Size

A1

Workstage

STAGE 03

Drg No.

MMQ-PLA-XX-XX-DR-L-0006

Suitability

S4

Revision

P06

Planit I.E. Limited

E: info@planit-ie.com

W: planit-ie.com

MANCHESTER

2 Back Grafton St., Altrincham, WA14 1DY

T: 0161 928 9281

LONDON

Unit 6 Waterside, 44-48 Wharf Road, London, N1 7UX

T: 0207 253 5678

LIVERPOOL

No. 8 Princes Parade, Princes Dock, Liverpool, L3 1DL

T: 0151 705 6746

NOTES:

1. Do not scale from this drawing. Always work to noted dimensions.

2. Drawing produced as design intent only. Full lighting design should be undertaken to determine lux levels and final column locations.

©

THIS DRAWING IS COPYRIGHT PROTECTED AND MAY NOT BE REPRODUCED IN WHOLE OR PART WITHOUT WRITTEN AUTHORITY FROM THE OWNER.

© Planit I.E. Limited