


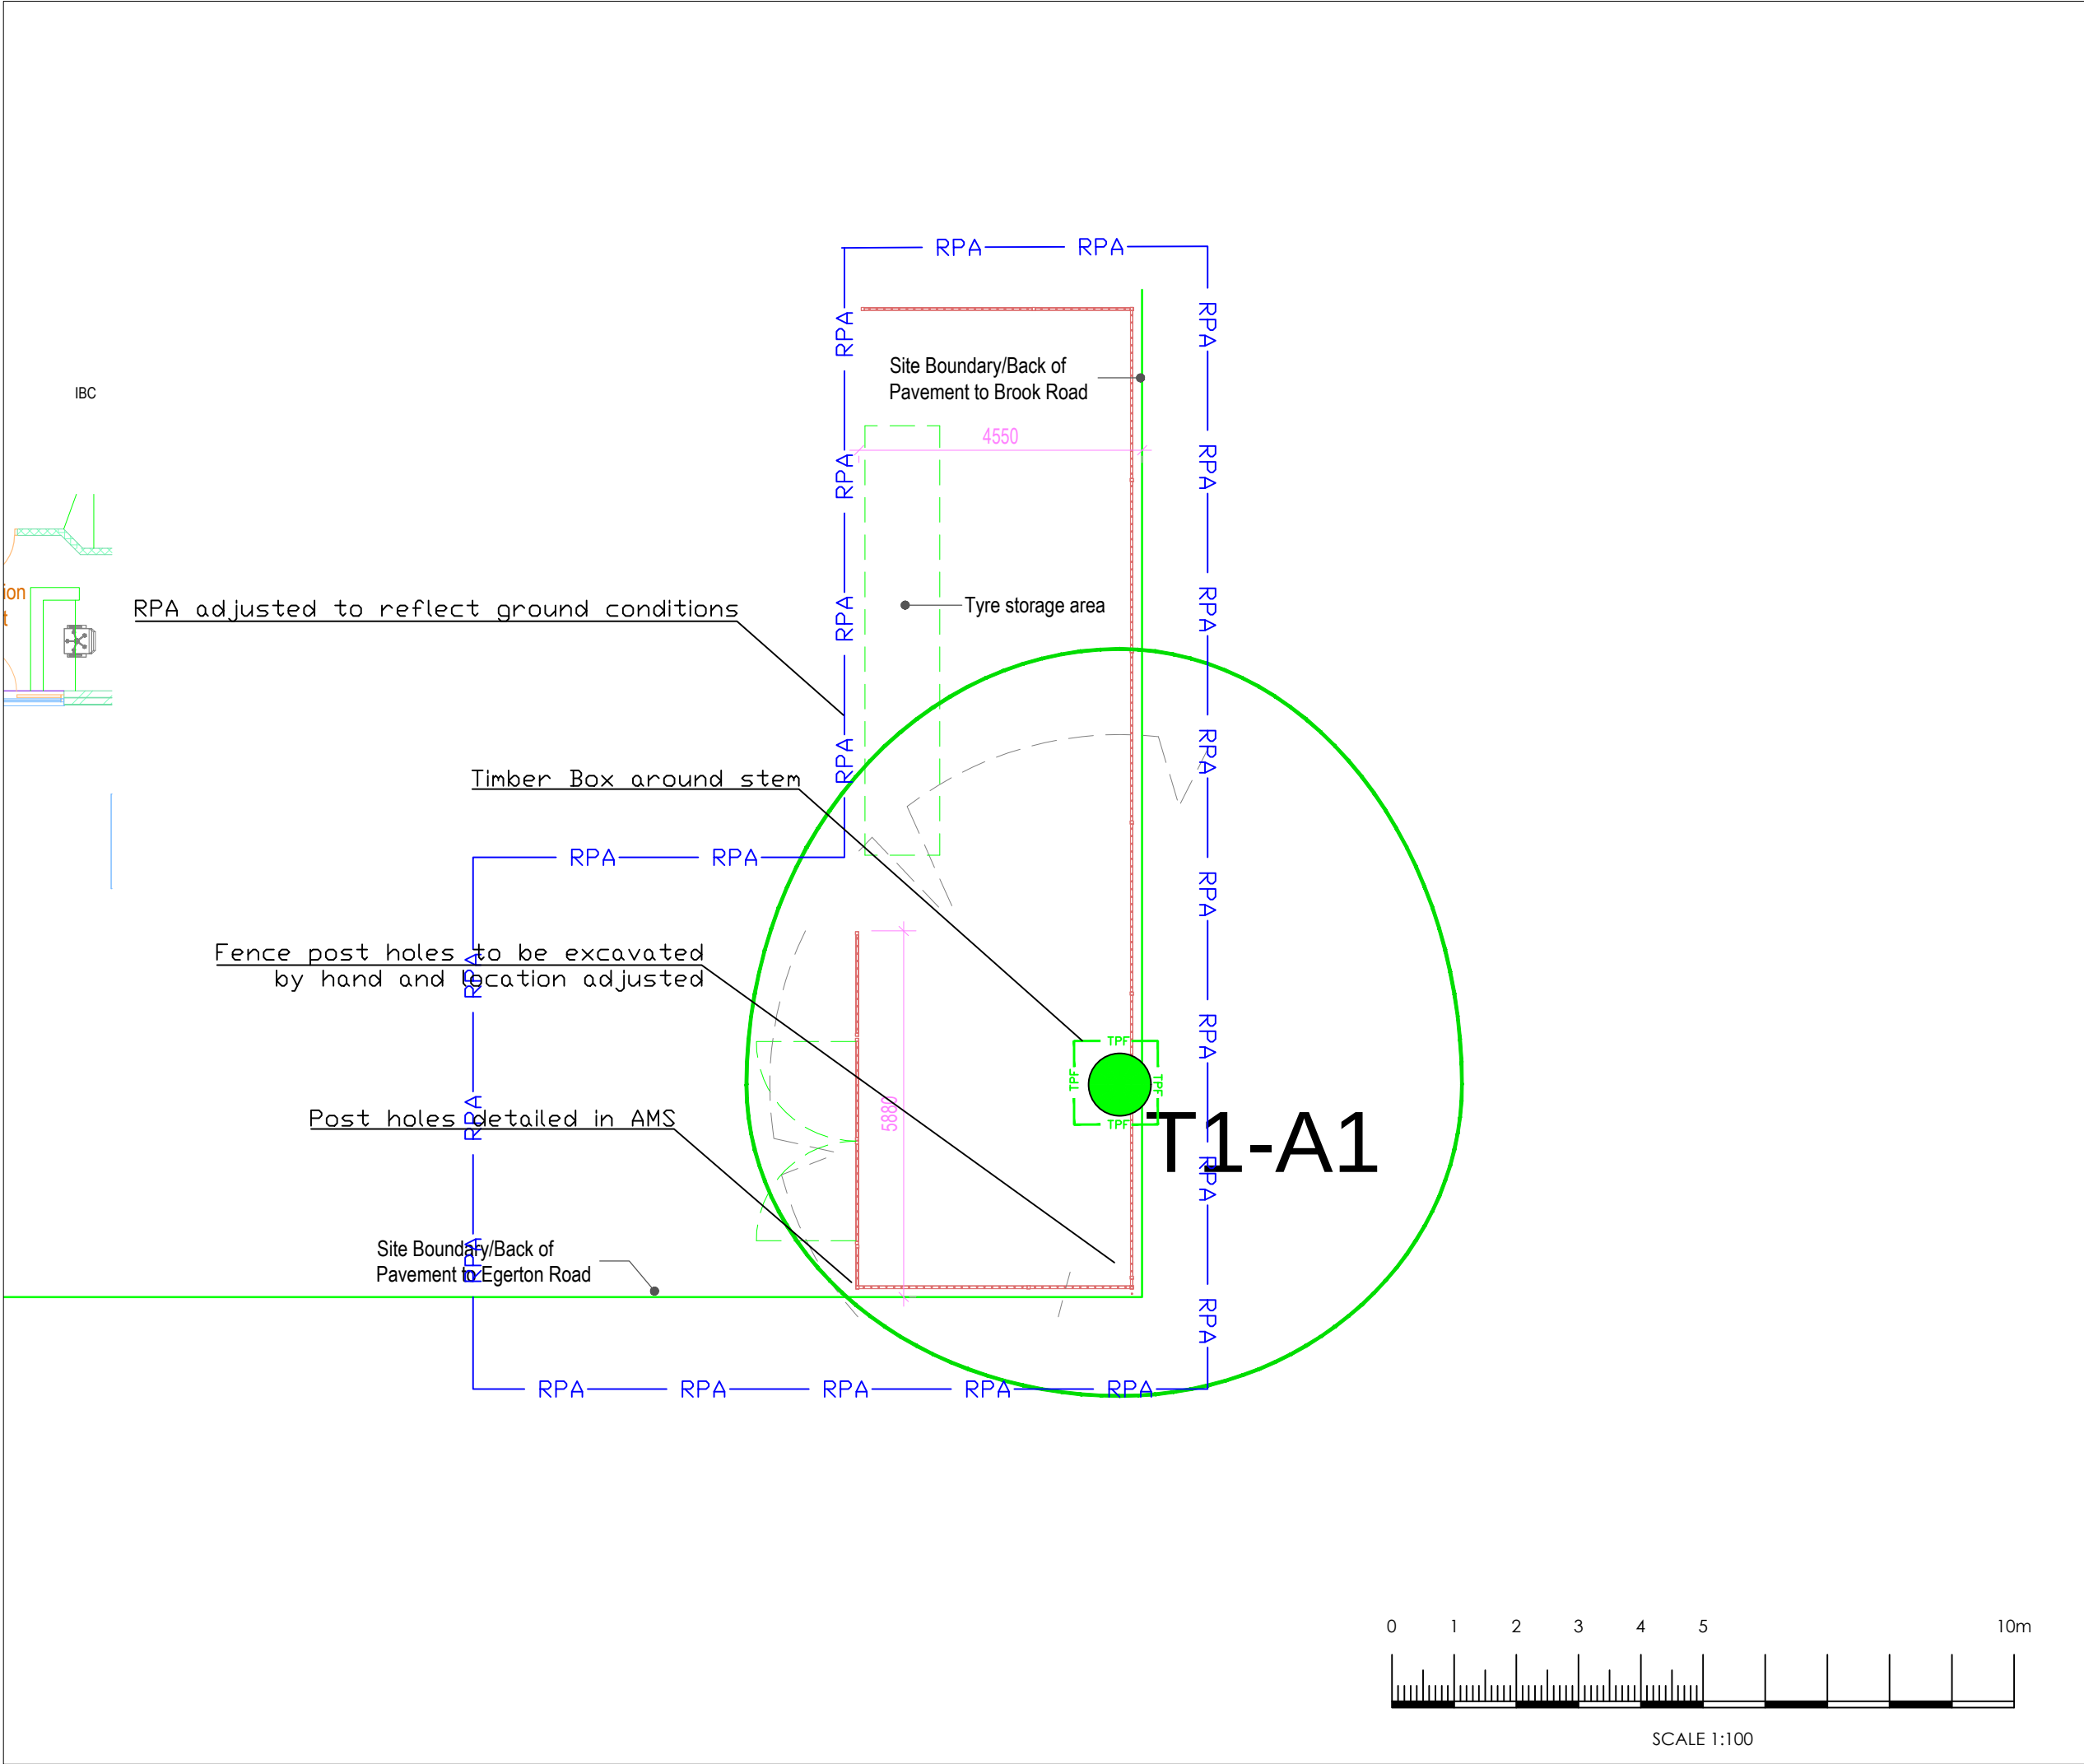

ACS Consulting

A3




Arboricultural Legend

(where applicable)

Trees, groups or wedges to be retained

Trees, groups or wedges to be removed

Root Protection Area (RPA)

Tree Protection Fencing (TPF)

Tree Protection Fencing (Adjusted TPF)

Timber Box Protection

Temporary Ground Protection

Notes

General Notes

Survey Control

Sheet 1

Rev

Date

Description

CAD

Client

Brookside Motors







