

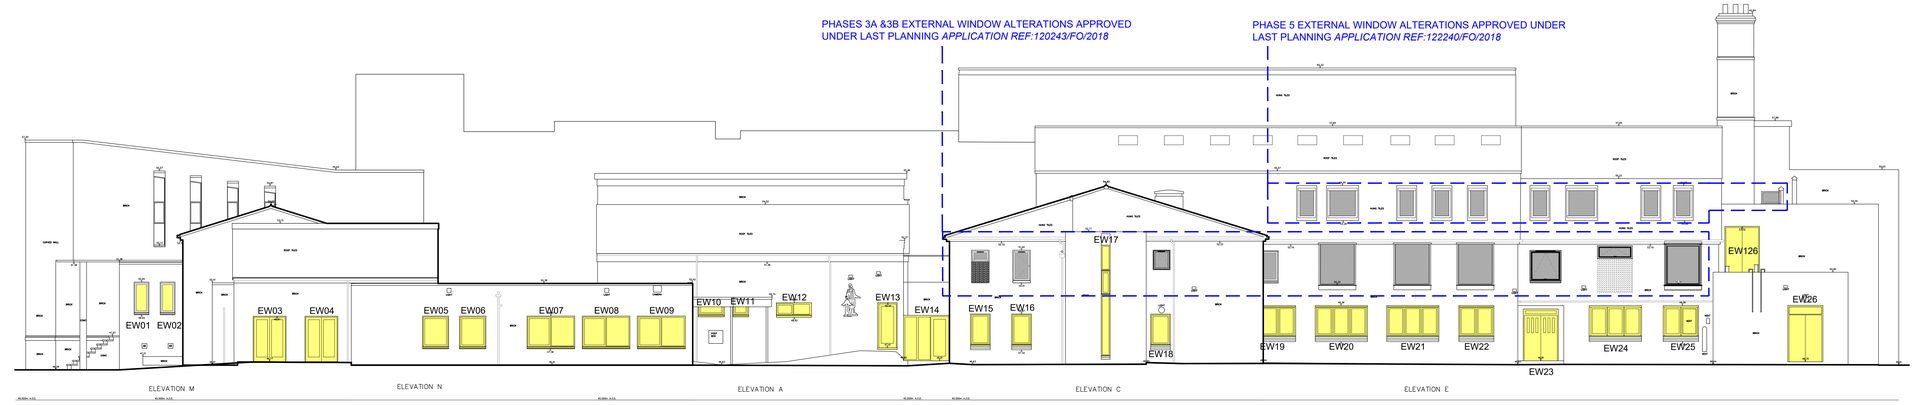



Elevation 01. (Facing South East) 1:100

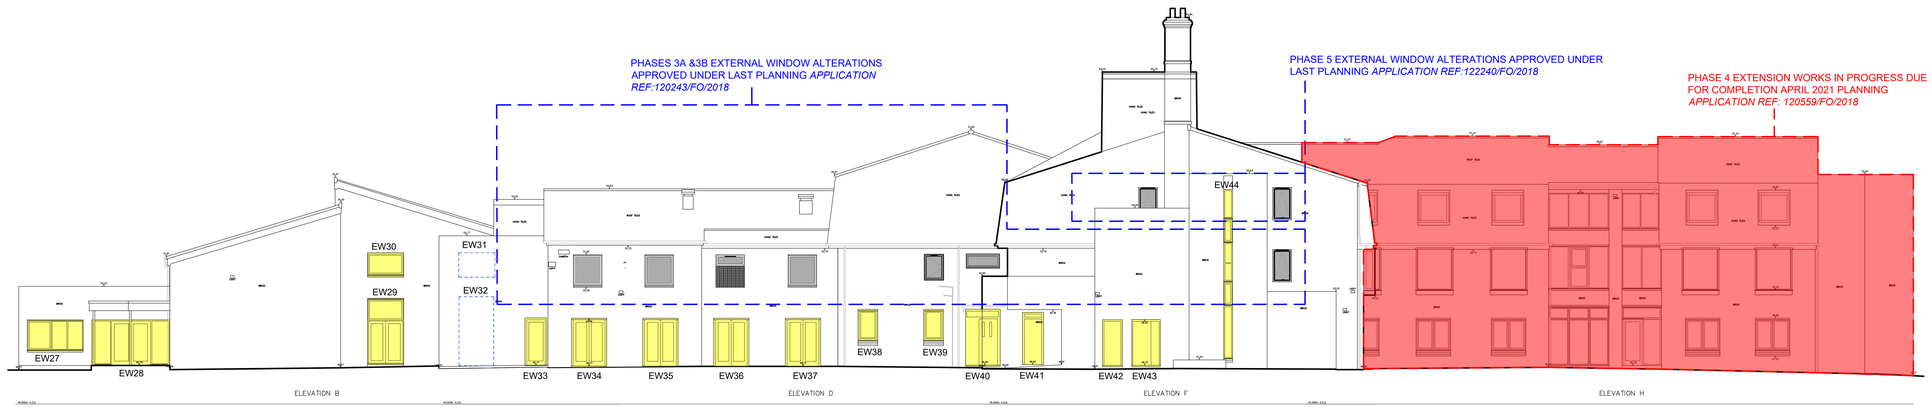


Elevation 02. (Facing North East) 1:100

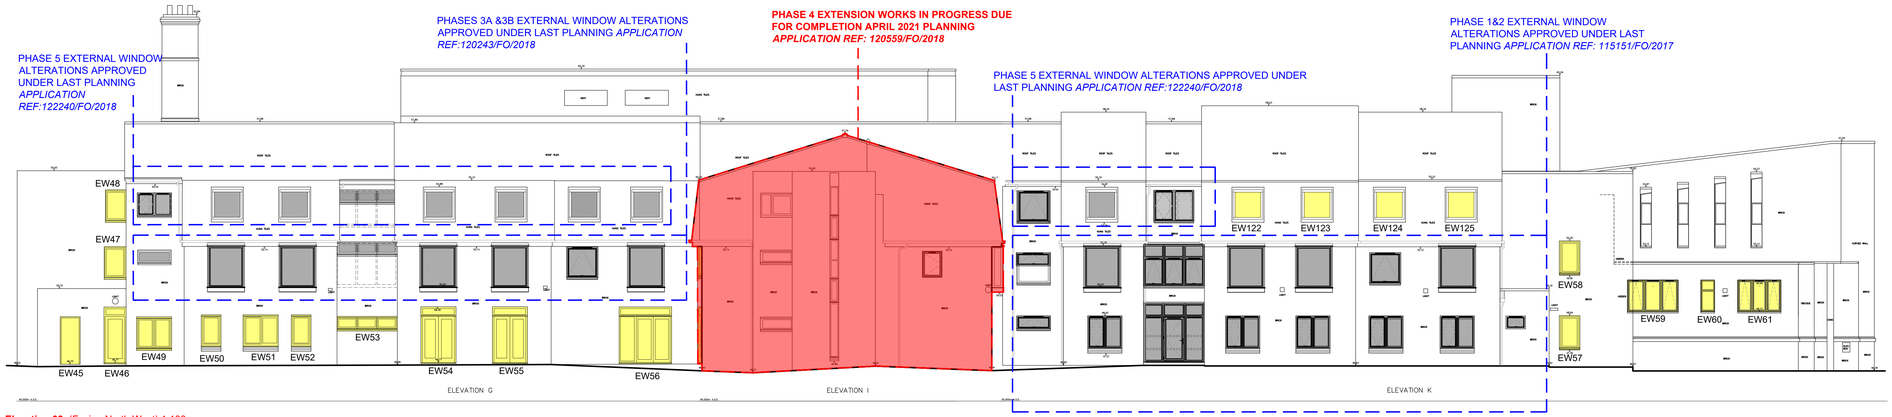

Elevation 03. (Facing North West) 1:100

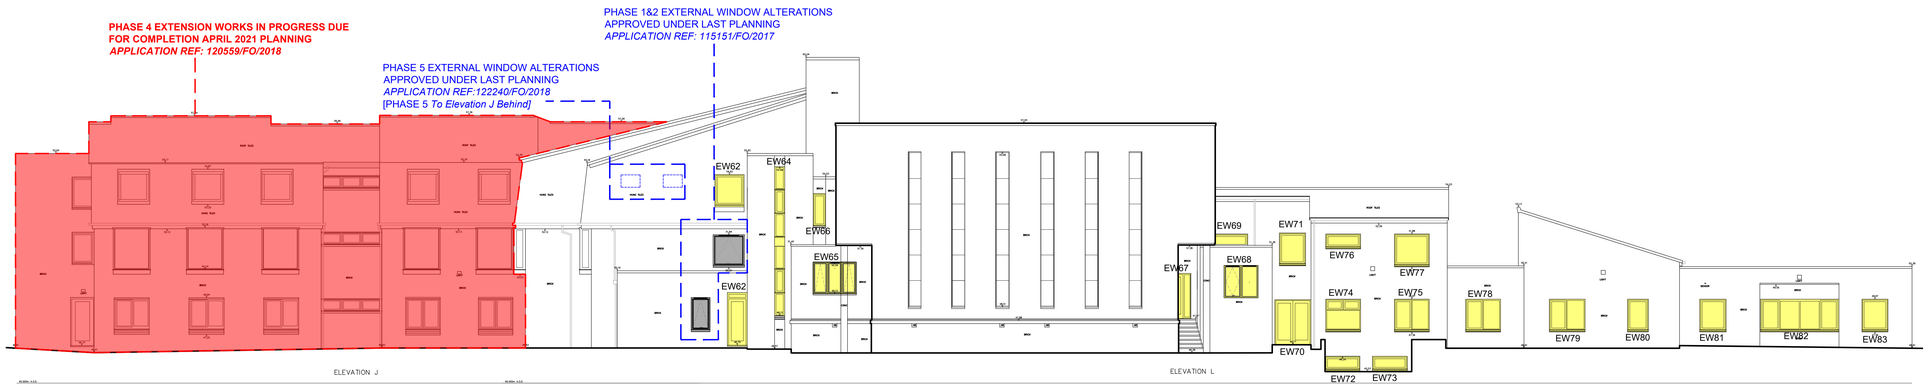

Elevation 04. (Facing South West) 1:100

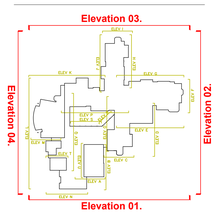

LOCATION PLAN



SURVEYED BY:

ENGINEERING LAND & BUILDING SURVEYS 96 MIDDLE STREET BIRCHAM KING'S LYNN PE31 7JT

PDS STOCK SHARES Job No
PDS STOCK SHARES D 8458

LEGEND

SURVEY STATION
SHRUBS
HEDGE
TREES
MARKED OLL BOUNDARY

ABBREVIATIONS (WHERE APPLICABLE)

AC	AIR CONDR	C	KERB FACE
B	BOLLARD	CL	KERB LOWP
BC	BOX CHEC	CT	KERB TOP
BH	BOREHOLE	CWS	KERBED
B.W	BOARD WIRE
C.B	CLOSE BOARD
C.H	CHESTNUT PALE
C.L	CHAIN LINK
C.P	CONCRETE POST
C.R	CHESTNUT RAIL
H.H	HIGH HEDGE
L.H	LOW HEDGE
M.H	MED HEDGE
P.R	POST & RAIL
W.P	WOOD POST
W.R	WOOD RAIL
W.W	WOVEN WIRE

NOTES

DATUM USED: MEAN

KEY

PROPOSED NEW/REPLACEMENT WINDOWS AND DOORS

WINDOWS DOORS REPLACED UNDER PREVIOUS PLANNING APPLICATION[SEE COVERING LETTER]

PHASE 4 EXTENSION WORKS IN PROGRESS DUI FOR COMPLETION APRIL 2021 PLANNING *APPLICATION REF: 120559/FO/2018*

0 1 2 3 4m

Rev	Note		By	Date
Scale:	1:100	**Size:**	@A0	
Date:	27.01.21	**Status:**	PL	
Drawn:	NG	**Checked:**	DH	
Job No:	742	**Drg No:**	1052	
Title:	PROPOSED Elevations Sheet 1			
Project:	ST JOSEPH'S HOME 52 Plymouth Grove West Manchester M13 0AR			
Client:	Little Sister's of the Poor			

DHA ARCHITECTS

Daniel Hurd Associates
33 Powell St Birmingham B1 3DH
Tel: 0121 200 2638
e-mail: design@dhaa.co.uk

C:\Users\Nasir\Daniel Hurd Associates\DHA - Caddwg_11\1004 St Joseph-PHASE 6\Drawings\Window replacement\Drawings\742 - P6 Proposed Elevations For Planning.dwg, 08/02/2021 16:36:08, AutoCAD PDF (High Quality Print).pc3