


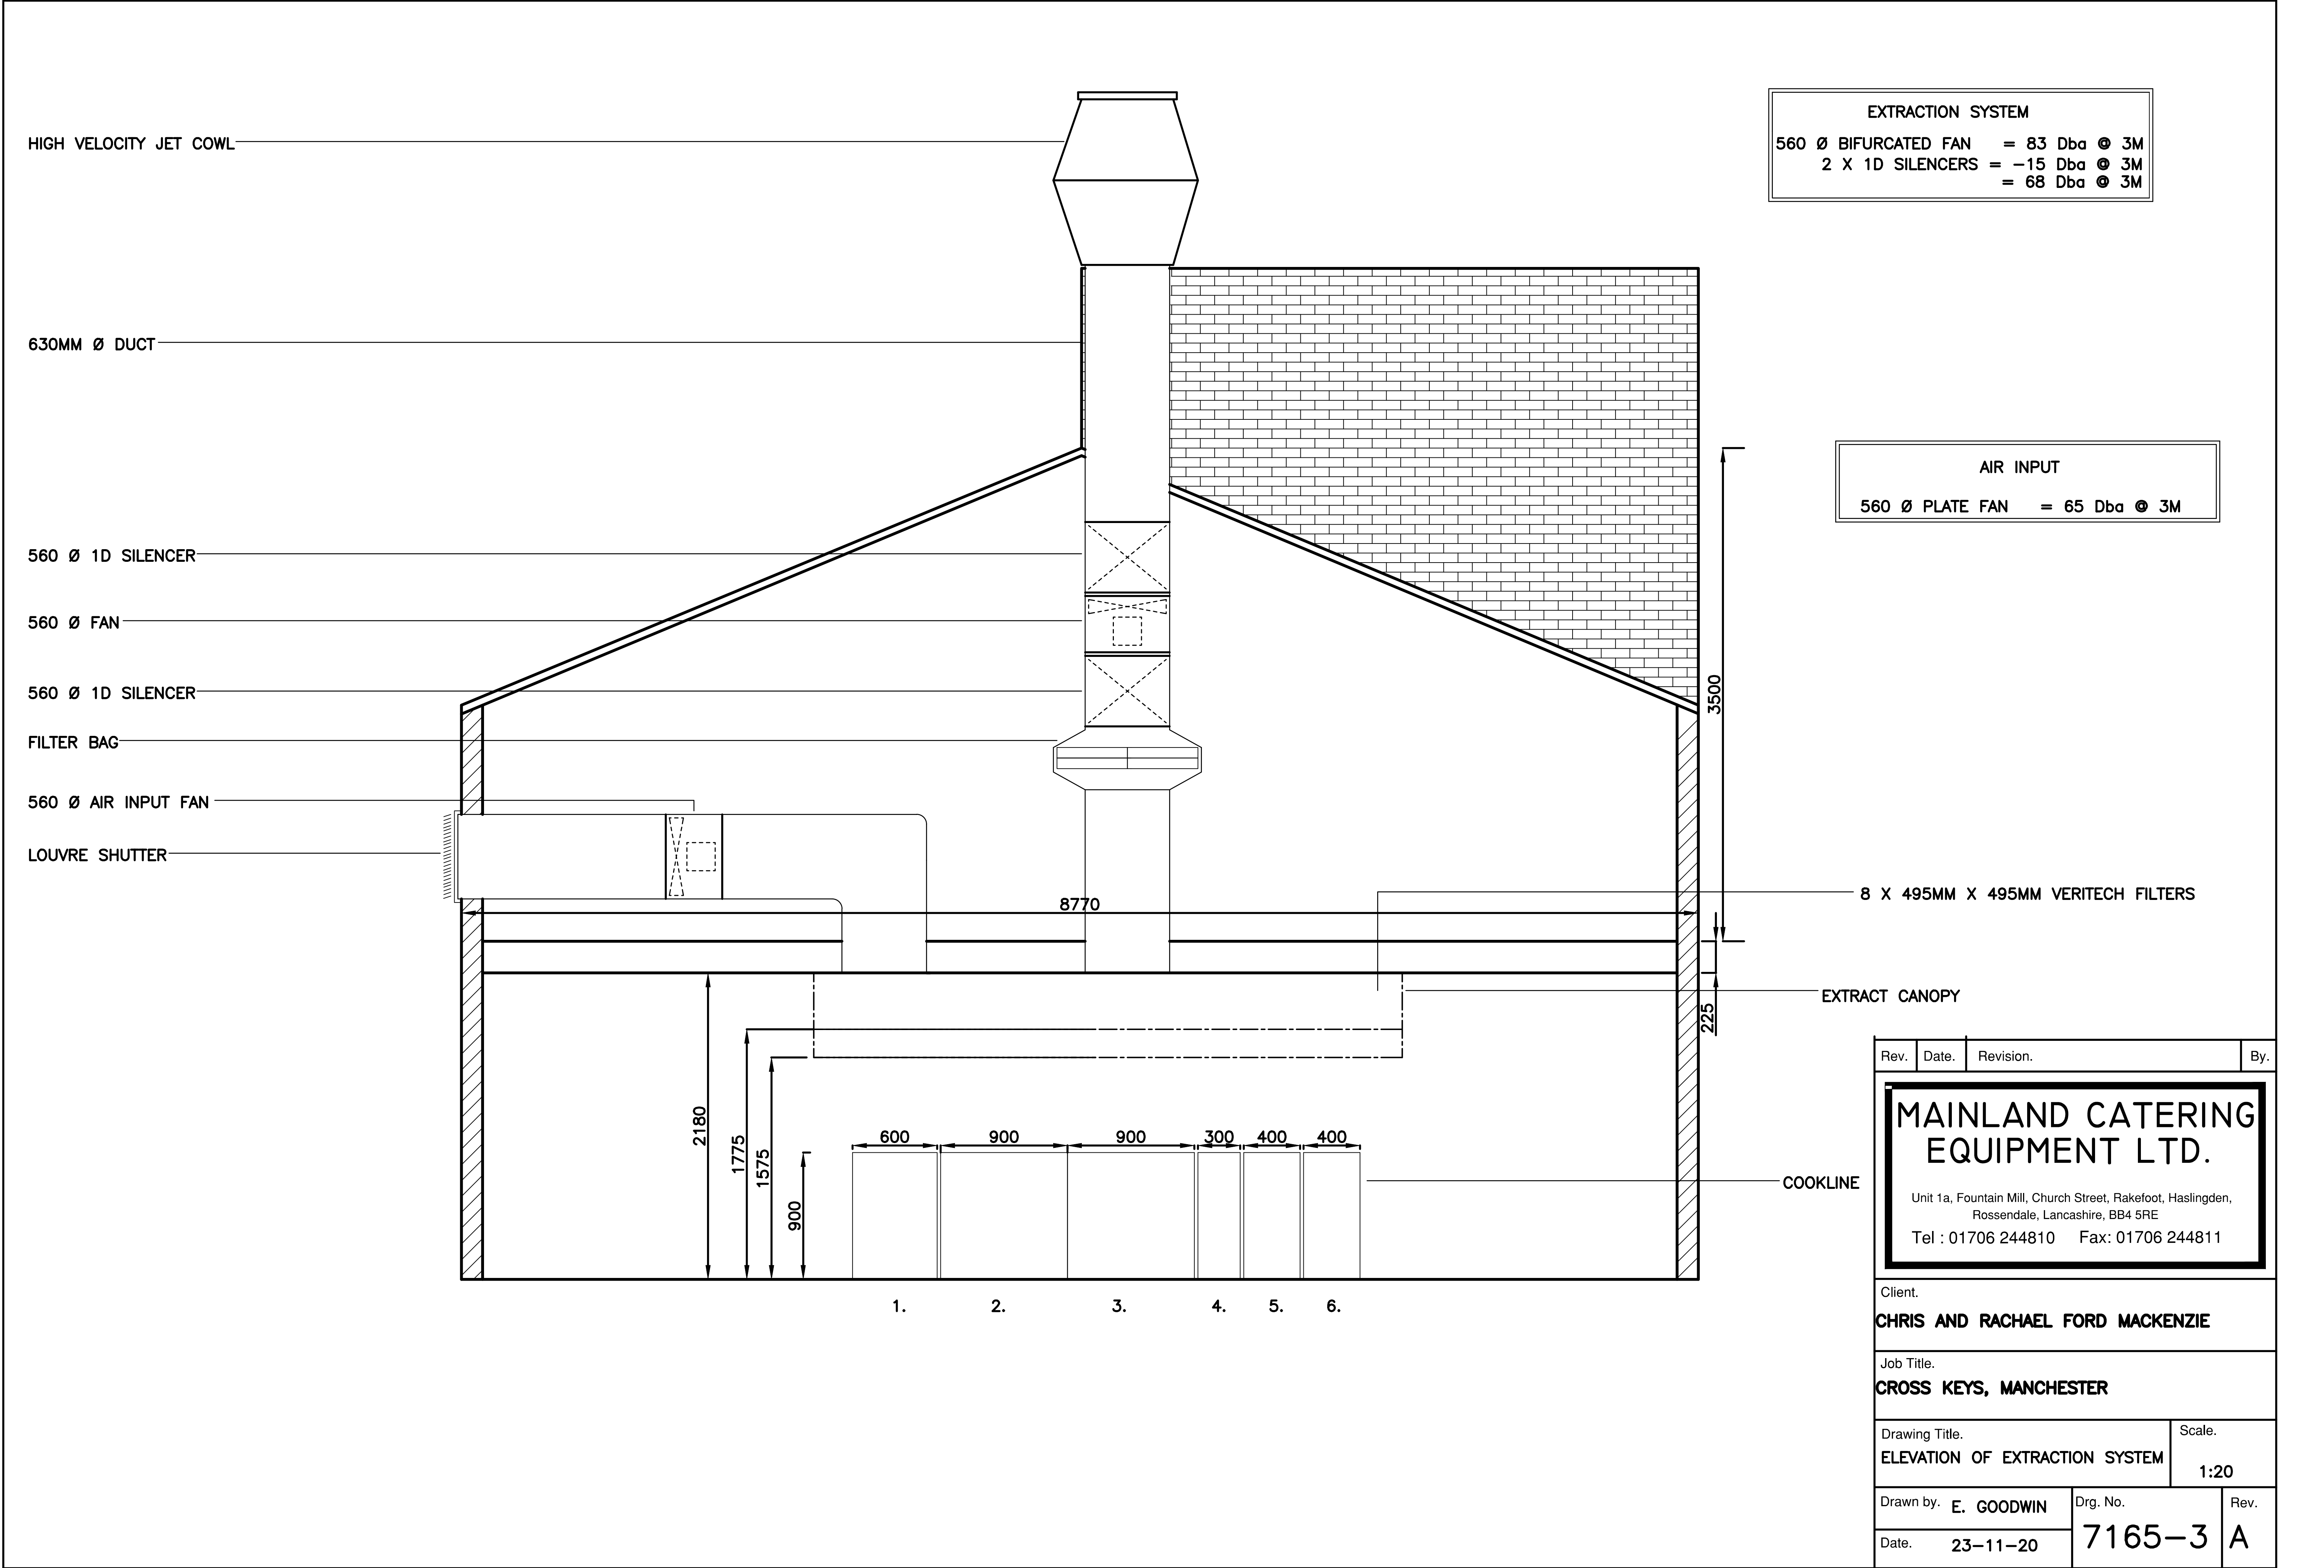

EXTRACTION SYSTEM		
560 Ø BIFURCATED FAN	=	83 Dba @ 3M
2 X 1D SILENCERS	=	-15 Dba @ 3M
	=	68 Dba @ 3M

AIR INPUT	
560 Ø PLATE FAN	= 65 Dba @ 3M

Rev.	Date.	Revision.	By.
MAINLAND CATERING EQUIPMENT LTD. Unit 1a, Fountain Mill, Church Street, Rakefoot, Haslingden, Rossendale, Lancashire, BB4 5RE Tel : 01706 244810 Fax: 01706 244811			
Client. CHRIS AND RACHAEL FORD MACKENZIE			
Job Title. CROSS KEYS, MANCHESTER			
Drawing Title. ELEVATION OF EXTRACTION SYSTEM			Scale. 1:20
Drawn by. E. GOODWIN		Drg. No.	Rev.
Date. 23-11-20		7165-3	A