


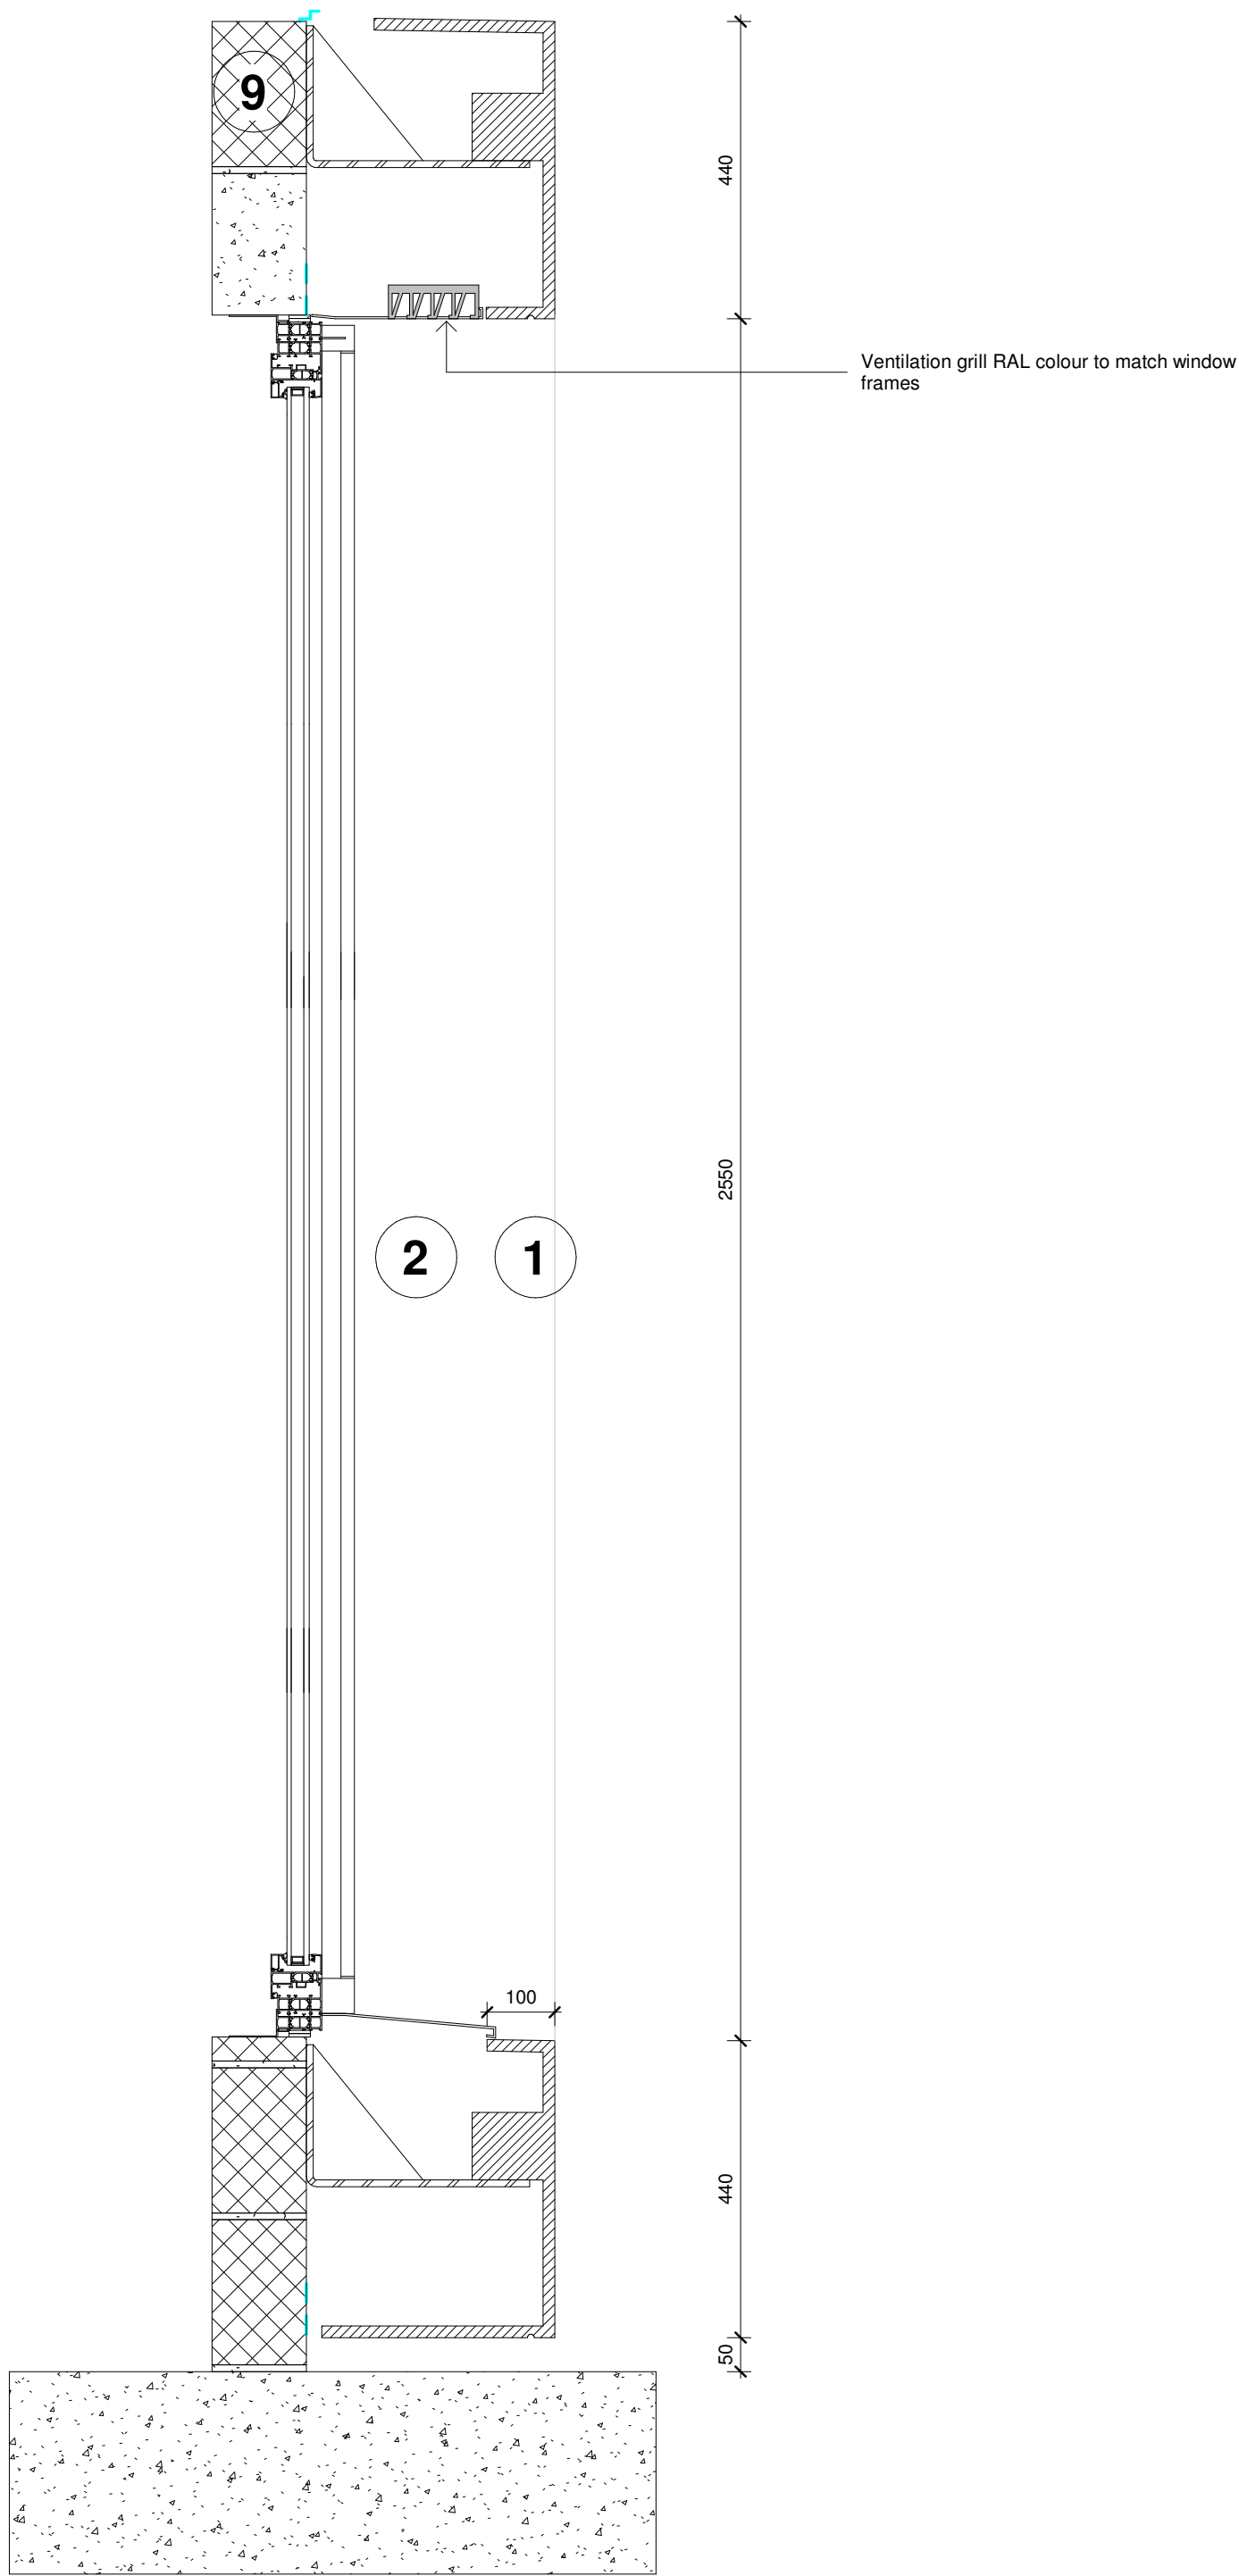


Section A - A

Scale 1:10


Legend

- 1 GRC cladding - Colour to be agreed by sample. Light grey in colour
- 2 Aluminium cladding, Tiger powder coated. Colour to compliment GRC. Allow for 3 No Colours
- 3 Aluminium window. Tiger powder coated frames with maxi 50mm profile. Colour to compliment GRC.
- 4 Aluminium cill and flashing. Tiger powder coated colour to match window frame.
- 5 Mastic to GRC, Colour to match GRC, matt in finish
- 6 Window Sealant, Colour to match window frame
- 7 Fixed Aluminium perforated slot panel. Tiger powder coated, colour to match window frame.
- 8 Concrete plinth to structural engineers design and detail
- 9 Blockwork and lintel to structural engineers design and detail

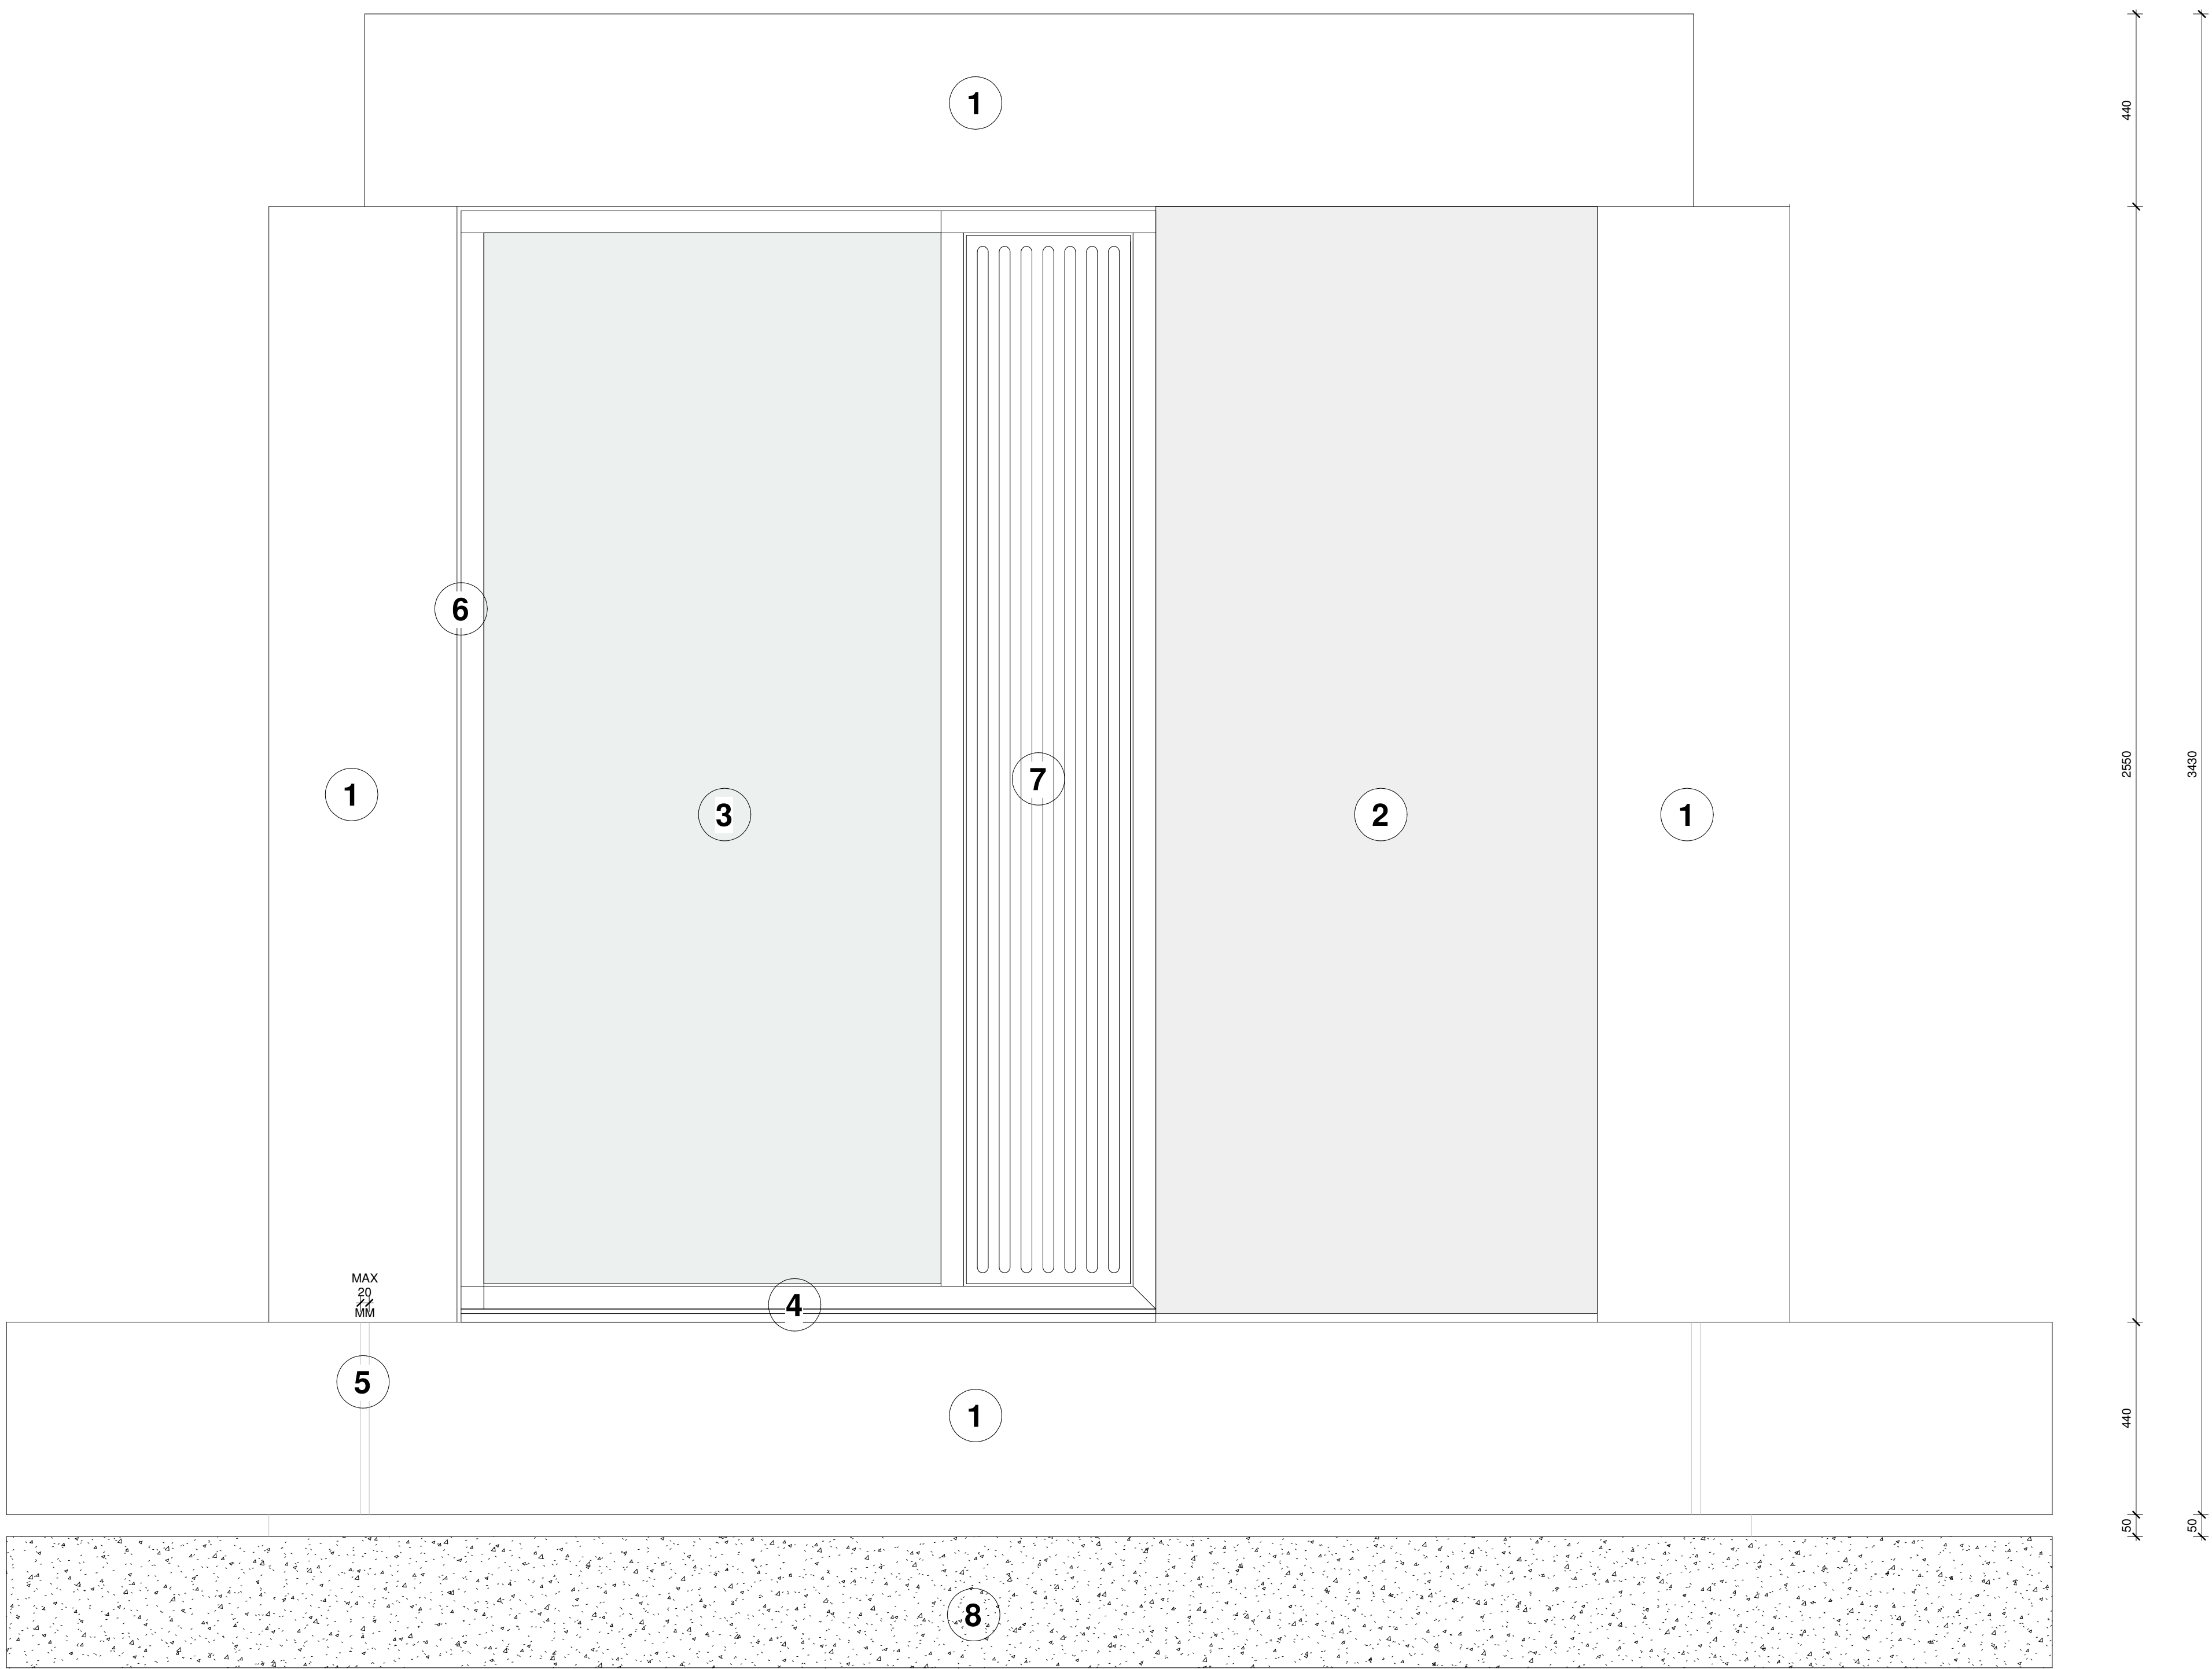

Elevation

Scale 1:10

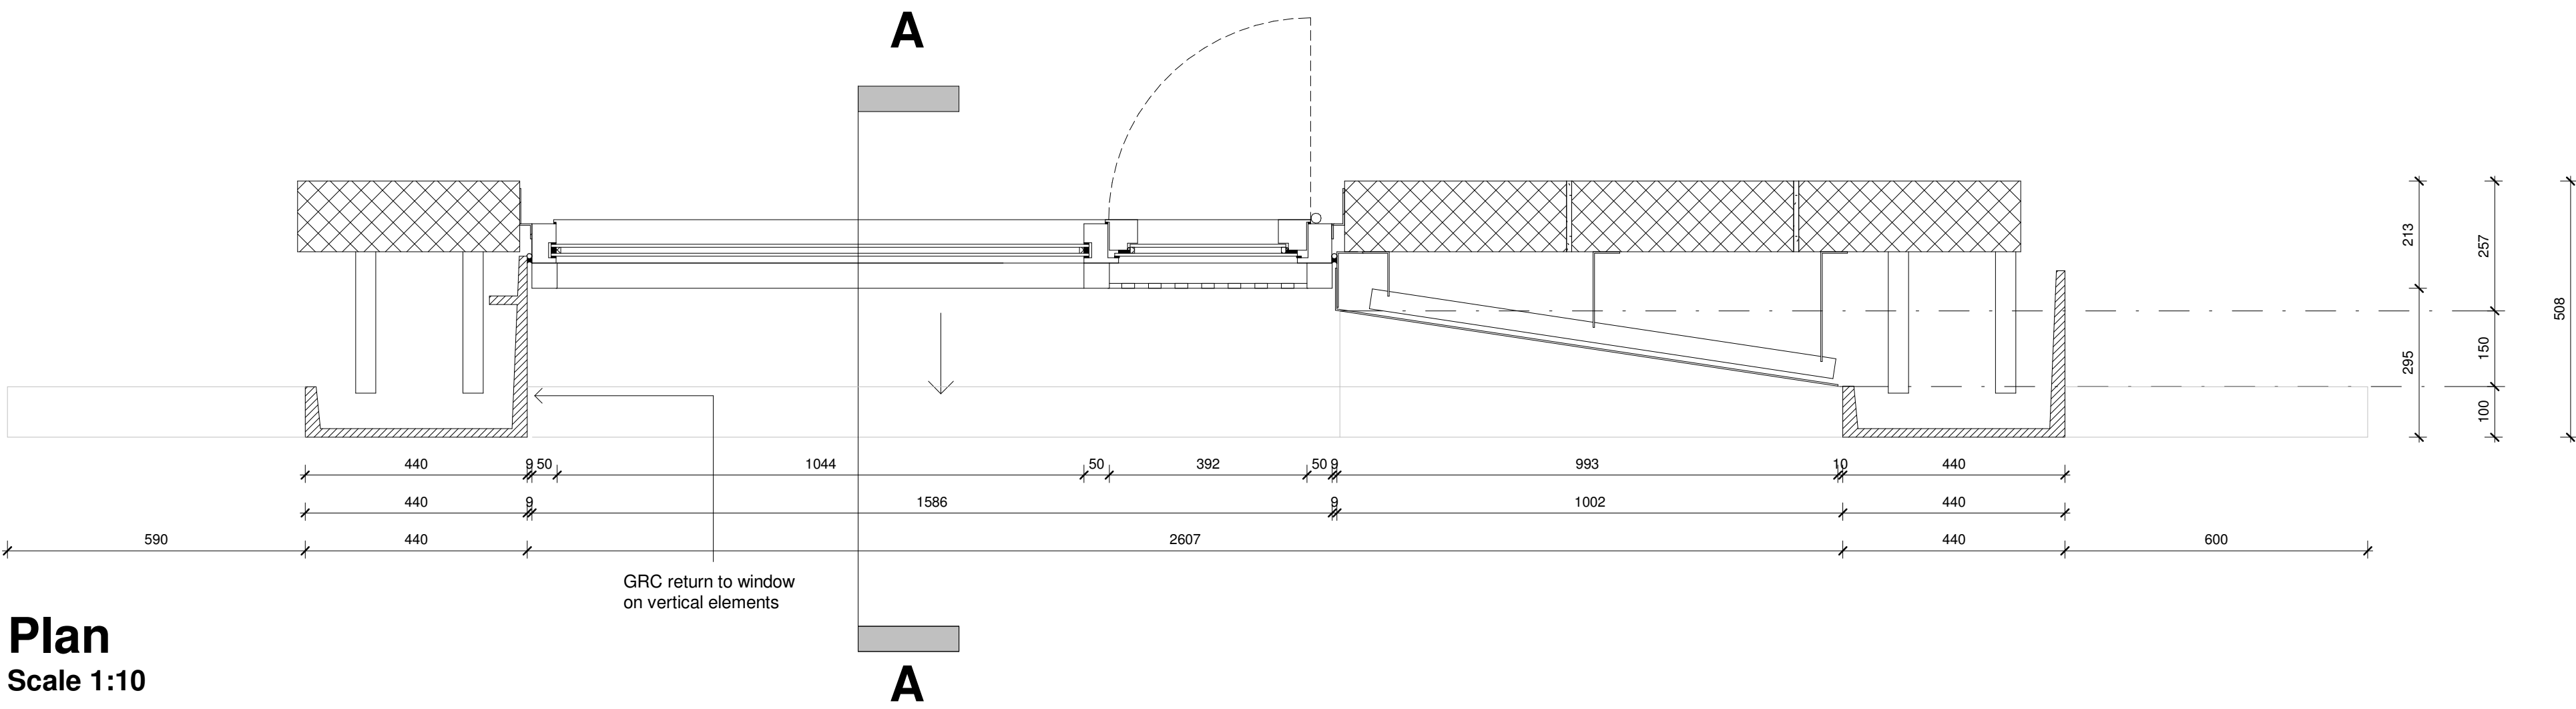

Plan

Scale 1:10