
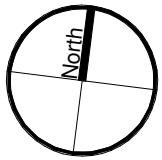


01 - First Floor - Planning
1 : 100

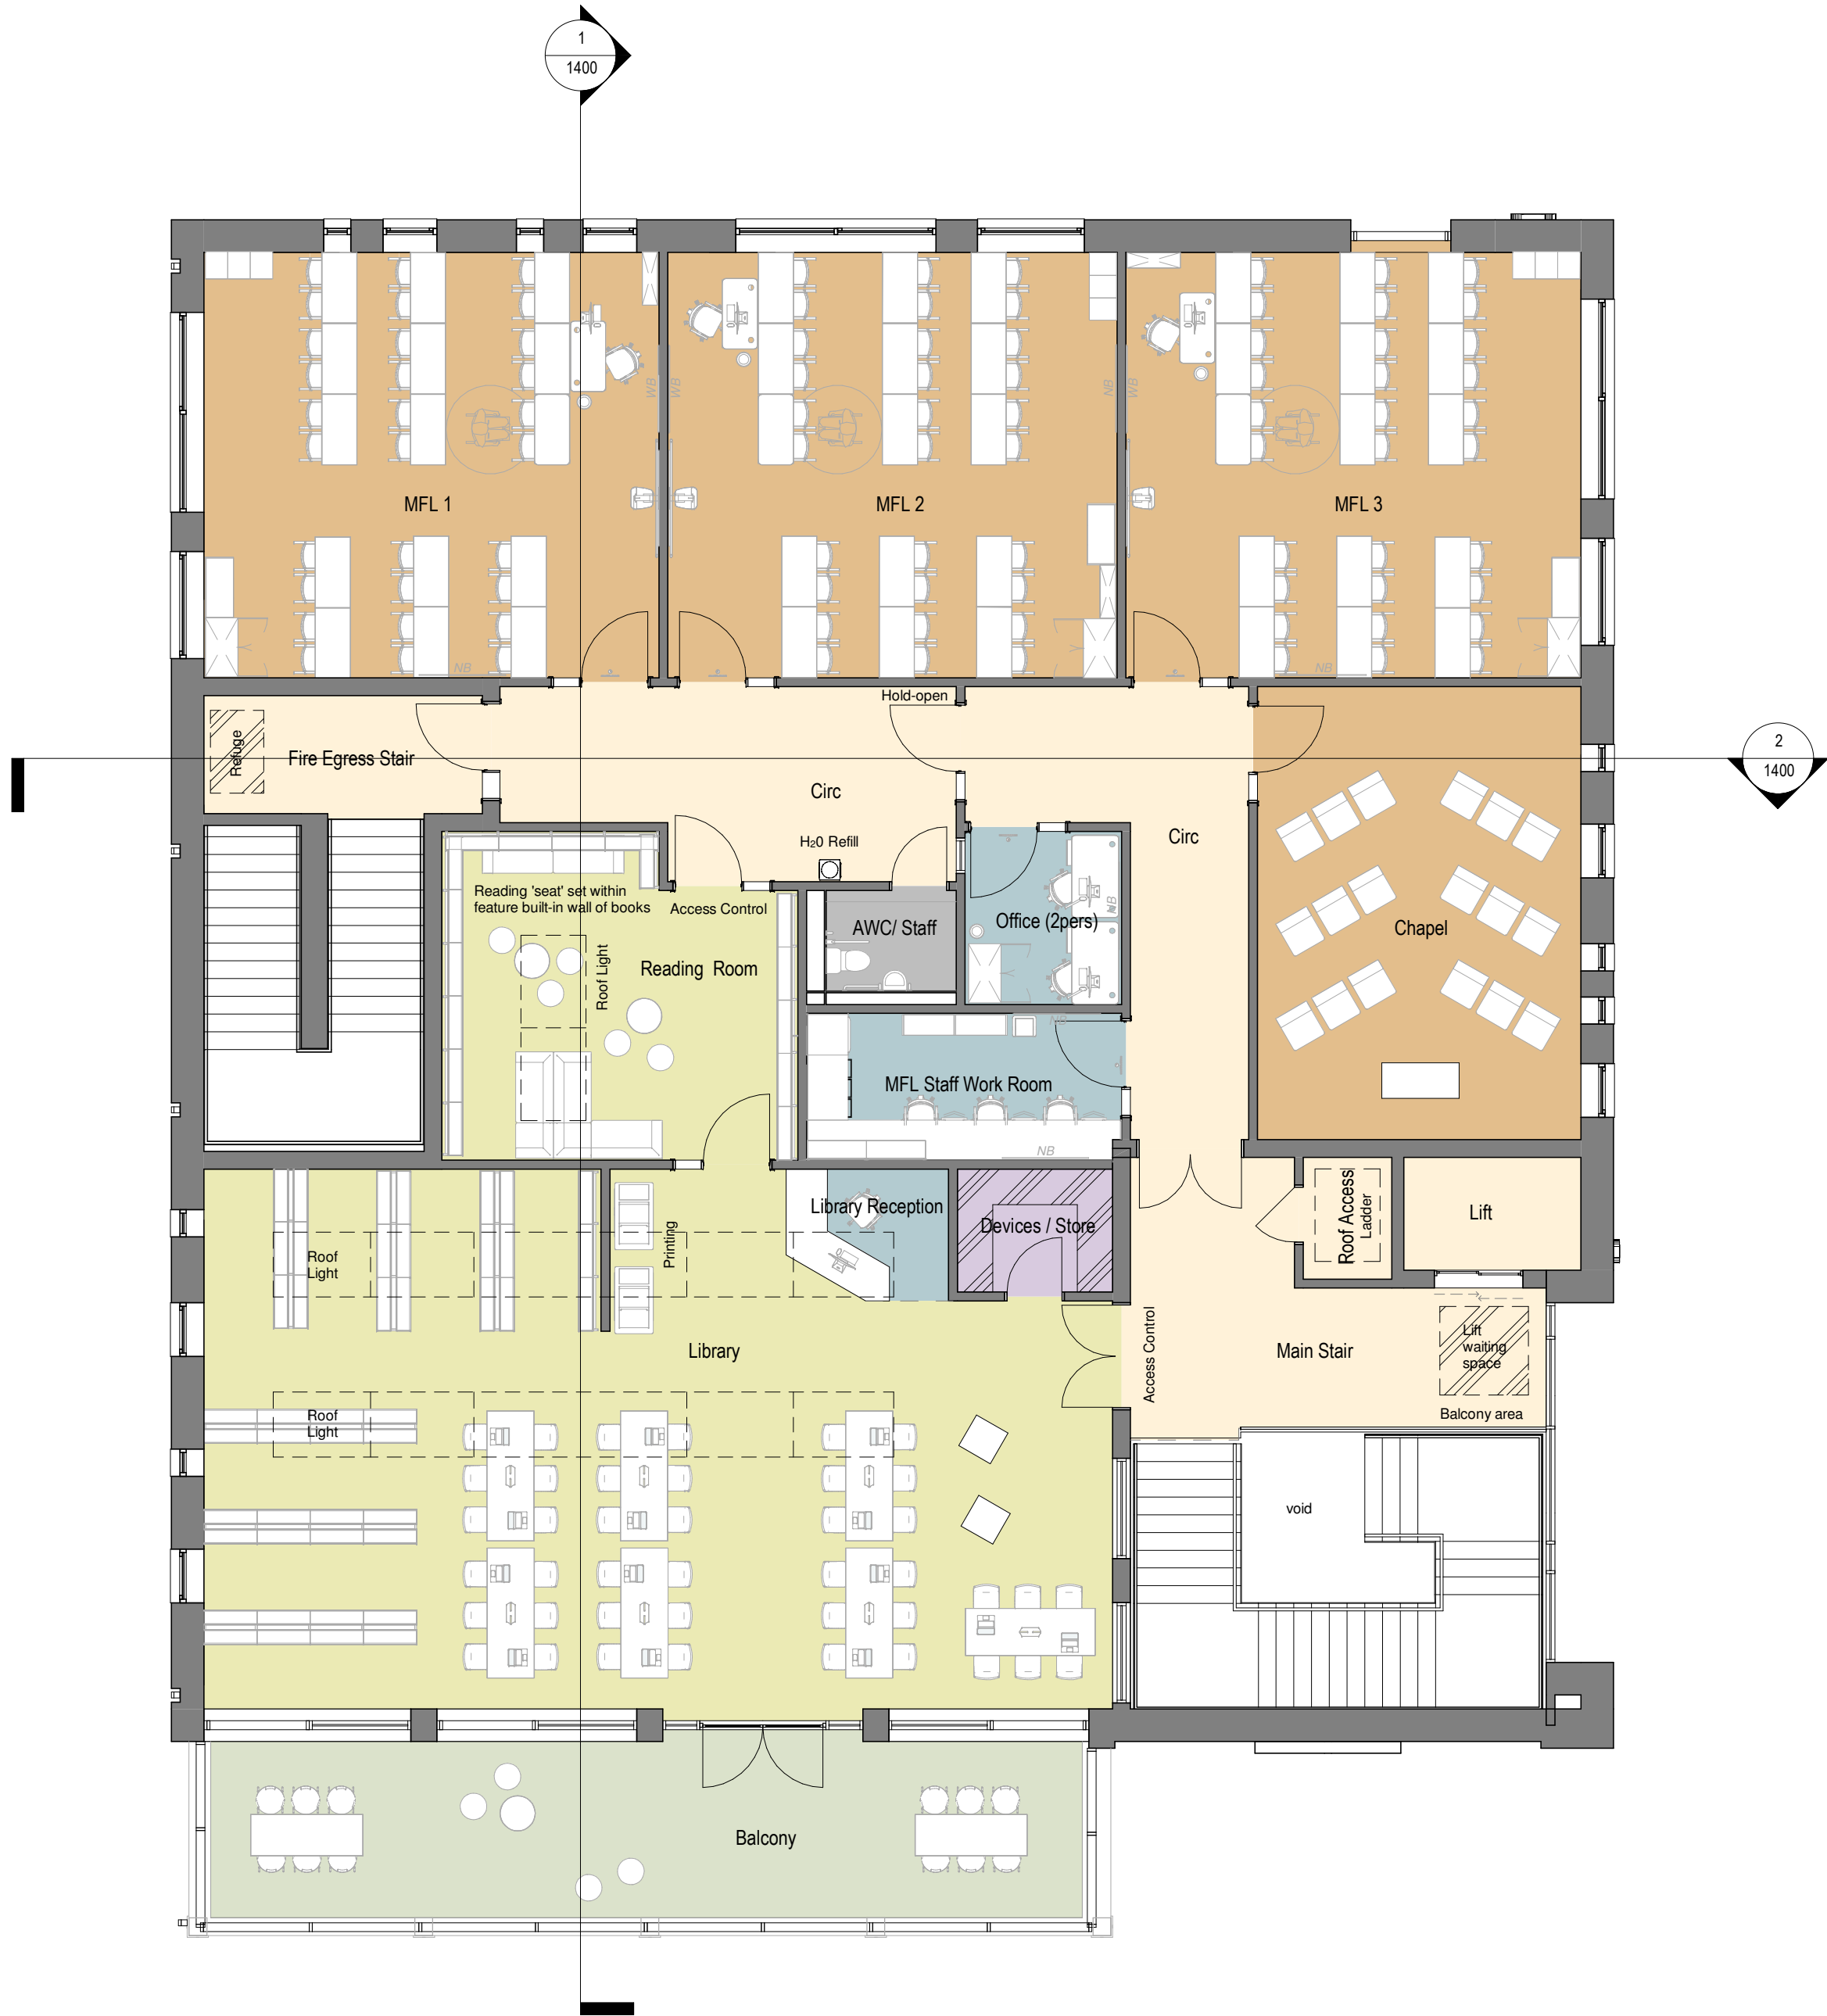

Notes
The Contractor is to check all dimensions and conditions on site before commencing. Do not scale from this drawing.
This drawing remains the copyright of POZZONI Architecture Ltd.

Scale Bars		TO BE USED ONLY AS GUIDANCE			
1:100	mm	1000	3000	5000	
1:200	mm	5000	8000		
1:500	M	5	15	25	
1:1250	M	10	30	50	70

- Basic Teaching
- Circulation
- External Dining
- Large Spaces
- Learning Support
- Non-net
- Staff & Admin
- Stores

A	PLANNING APPLICATION	TC	26.02.21
Rev	Description	By	Date
Client	Our Lady's RC High School		
Job	New Education Block		
Drawing	Planning - Proposed First Floor Plan		
Proj Ref	P5697_1201	Rev	A
Proj Ref	5697-POZ-XX-01-DR-A-1201		
Date	17.02.21	Scale	1 : 100 @ A2
3D CoOrd	TC	2D CoOrd	OB
3D CoOrd	TC	2D CoOrd	TC
Project Status	Planning	Tender	Construction
Project Status	Design	Contract	As Built

pozzoni

10-12 Emerald Street
London
WC1N 3QA

Woodville House
2 Woodville Road
Altrincham
WA14 2FH

+44 20 7078 0079
architects@pozzoni.co.uk

+44 161 928 7848
www.pozzoni.co.uk