


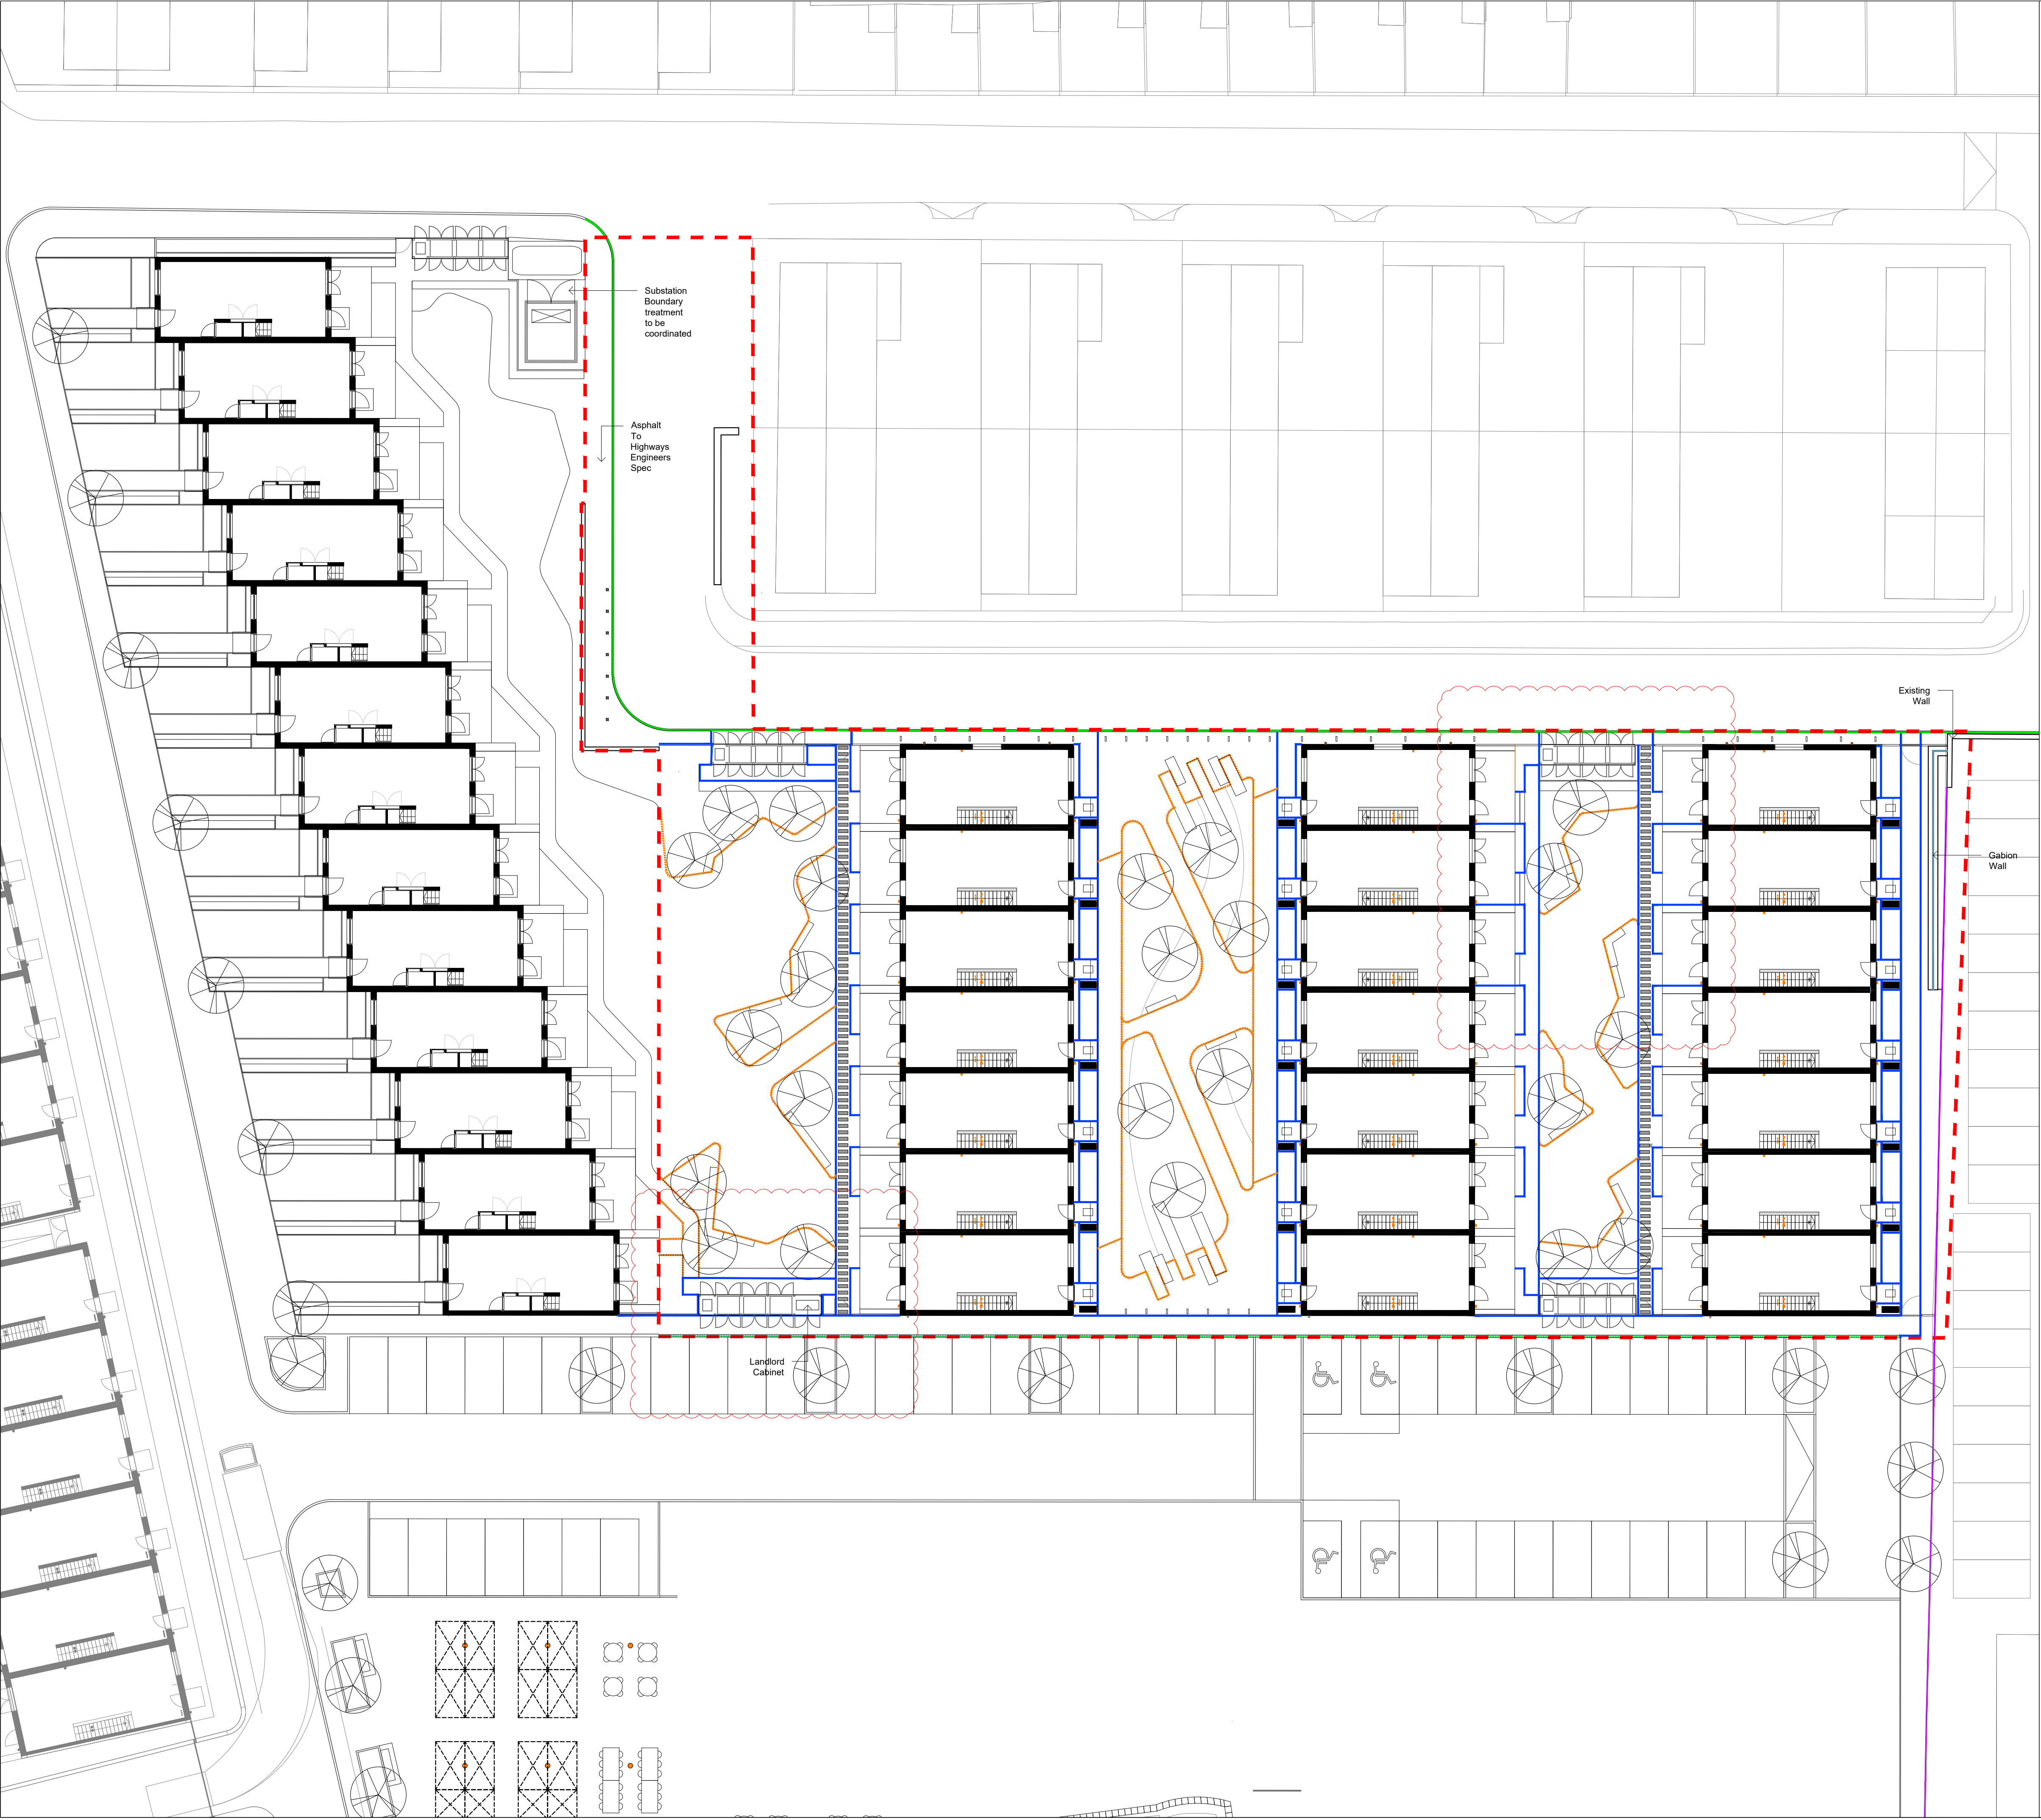

- EDGING LEGEND**
- KERB & EDGE TYPES**
- ET1: PPC UPSTAND KERB**
Product: Precast Concrete Kerb
Size: H225 x W125 x L915 mm
Spec: Q10 / 111
- ET2: PPC FLAT TOP EDGING**
Product: Precast Concrete Kerb
Size: H200 x W50 x L914 mm
Spec: Q10 / 113
- ET3: ALUMINUM EDGING**
Product: Kinley AluExcel 150mm
Size: H150mm x L2500mm
Spec: Q10 / 201 / 202
Note: Rigid unit to be used for straight sections and Flexible units to be used for curved sections
- ET4: PCC UPSTAND ROAD KERB**
Product: To highway engineers detail and specification.

- NOTES**
1. This drawing is to be read in conjunction with all other drawings and specifications.
 2. Do not scale off this drawing. Written dimensions to be taken only.
 3. Any discrepancies found between this drawing and other drawings and specifications in the construction documents must be referred to the Landscape Architect prior to work commencing.
 4. This drawing must not be copied in whole or in part without prior written consent of Optimised Environments Ltd.

D	Construction Update	CO	14.01.21
C	Instructed VE Changes	CO	24.07.20
B	CONSTRUCTION ISSUE	CO	12.08.20
A	Revised for Coordination	CO	01.04.20
-		-	
Issue	Revision	Initial	Date

open
optimised environments

optimised environments ltd

EDINBURGH 2nd Floor | Quatermile Two | 2 Lister Square | Edinburgh | EH3 9GL
t: 0131 221 9820 | e: optimisedenvironments.com

LONDON Wanford Court | 29 Throgmorton Street | London | EC2N 2AT
t: 020 79474562 | e: optimisedenvironments.com

MANCHESTER 13 Swan Street | Manchester | M4 5JZ
t: 0161 696 7550 | e: optimisedenvironments.com

Registered address: 100 Kingsway, London, EC2A 4PU. Registered in England. 019674562. Optimised Environments Ltd. Registered in England. 019674562.

Client
Urban Splash

Project
NEW ISLINGTON PHASE 3A
Manchester

Drawing Title
KERBS & EDGINGS
Page 1 of 1

Scale Bar North

Scale: 1:200@A1 Date: 29 01 20

By: CO Status: CONSTRUCTION

Checked: AW Approved: AW

Drawing Number
M80153_3A_L105

Rev
D