


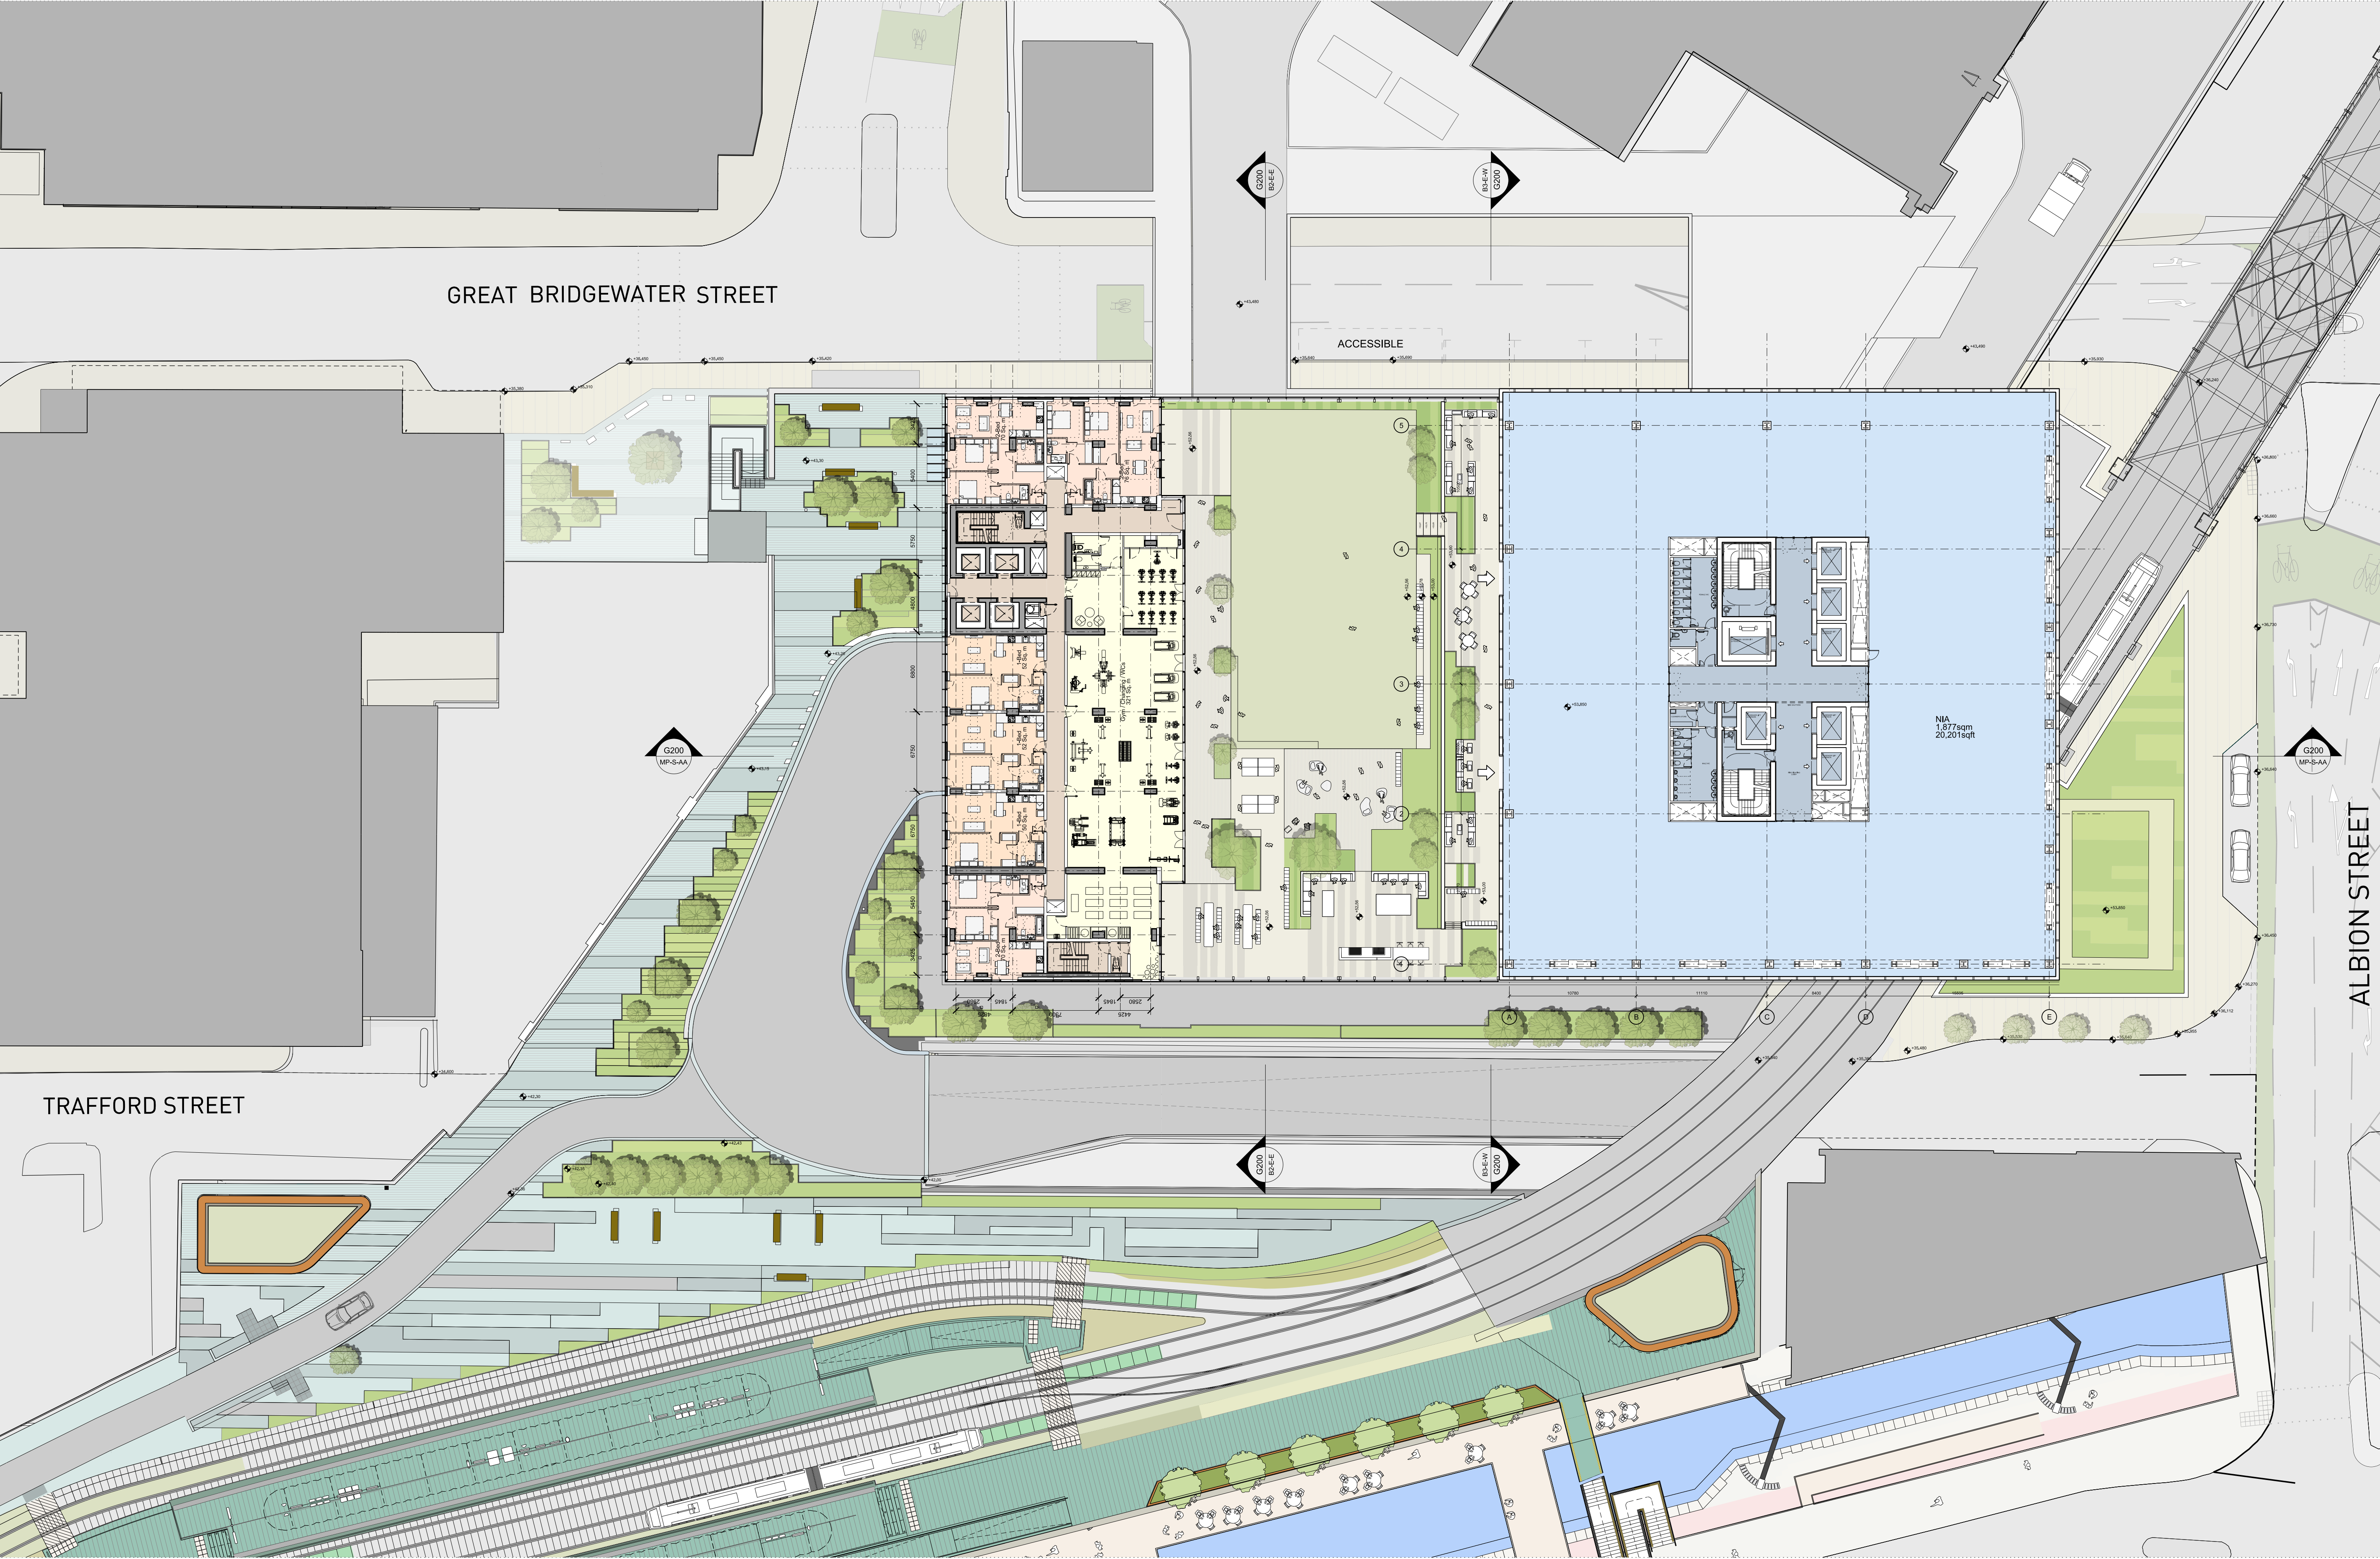

This drawing is copyright
Do not scale off dimensions.
All dimensions to be checked on site by contractor.
Contractor to report any dimensional discrepancies,
errors or omissions prior to commencing on site.

0m 2.5m 5m 10m

Rev	Date	Description
00	17-03-2017	Planning Issue
01	30-04-2020	Minor Material Amendment Application
02	29-05-2020	Minor Material Amendment Application
03	15-12-2020	Non-Material Amendment Application

Rev	Date	Description

Rev	Date	Description

North

Project Title
Former Bauer Millet Site

Drawing Title
Masterplan- Proposed Plan- Podium Level 02

Status	Scale	Date
Planning	1:500 @ A3 / 1:250 @ A1	March 2017

Job No	Drawing No	Revision
10053	10053-MP-B5D9-A-G100-P-02-001	03

simpsonhaugh

MANCHESTER
Riverside, 4 Commercial St
Manchester M1 6 4RD
+44 (0)161 835 2342
www.simpsonhaugh.com
mail@simpsonhaugh.com

LONDON
340 Rotherhithe Place
London EC1R 8BB
+44 (0)20 7549 4900
mail@simpsonhaugh.com

© SimpsonHaugh 2017