


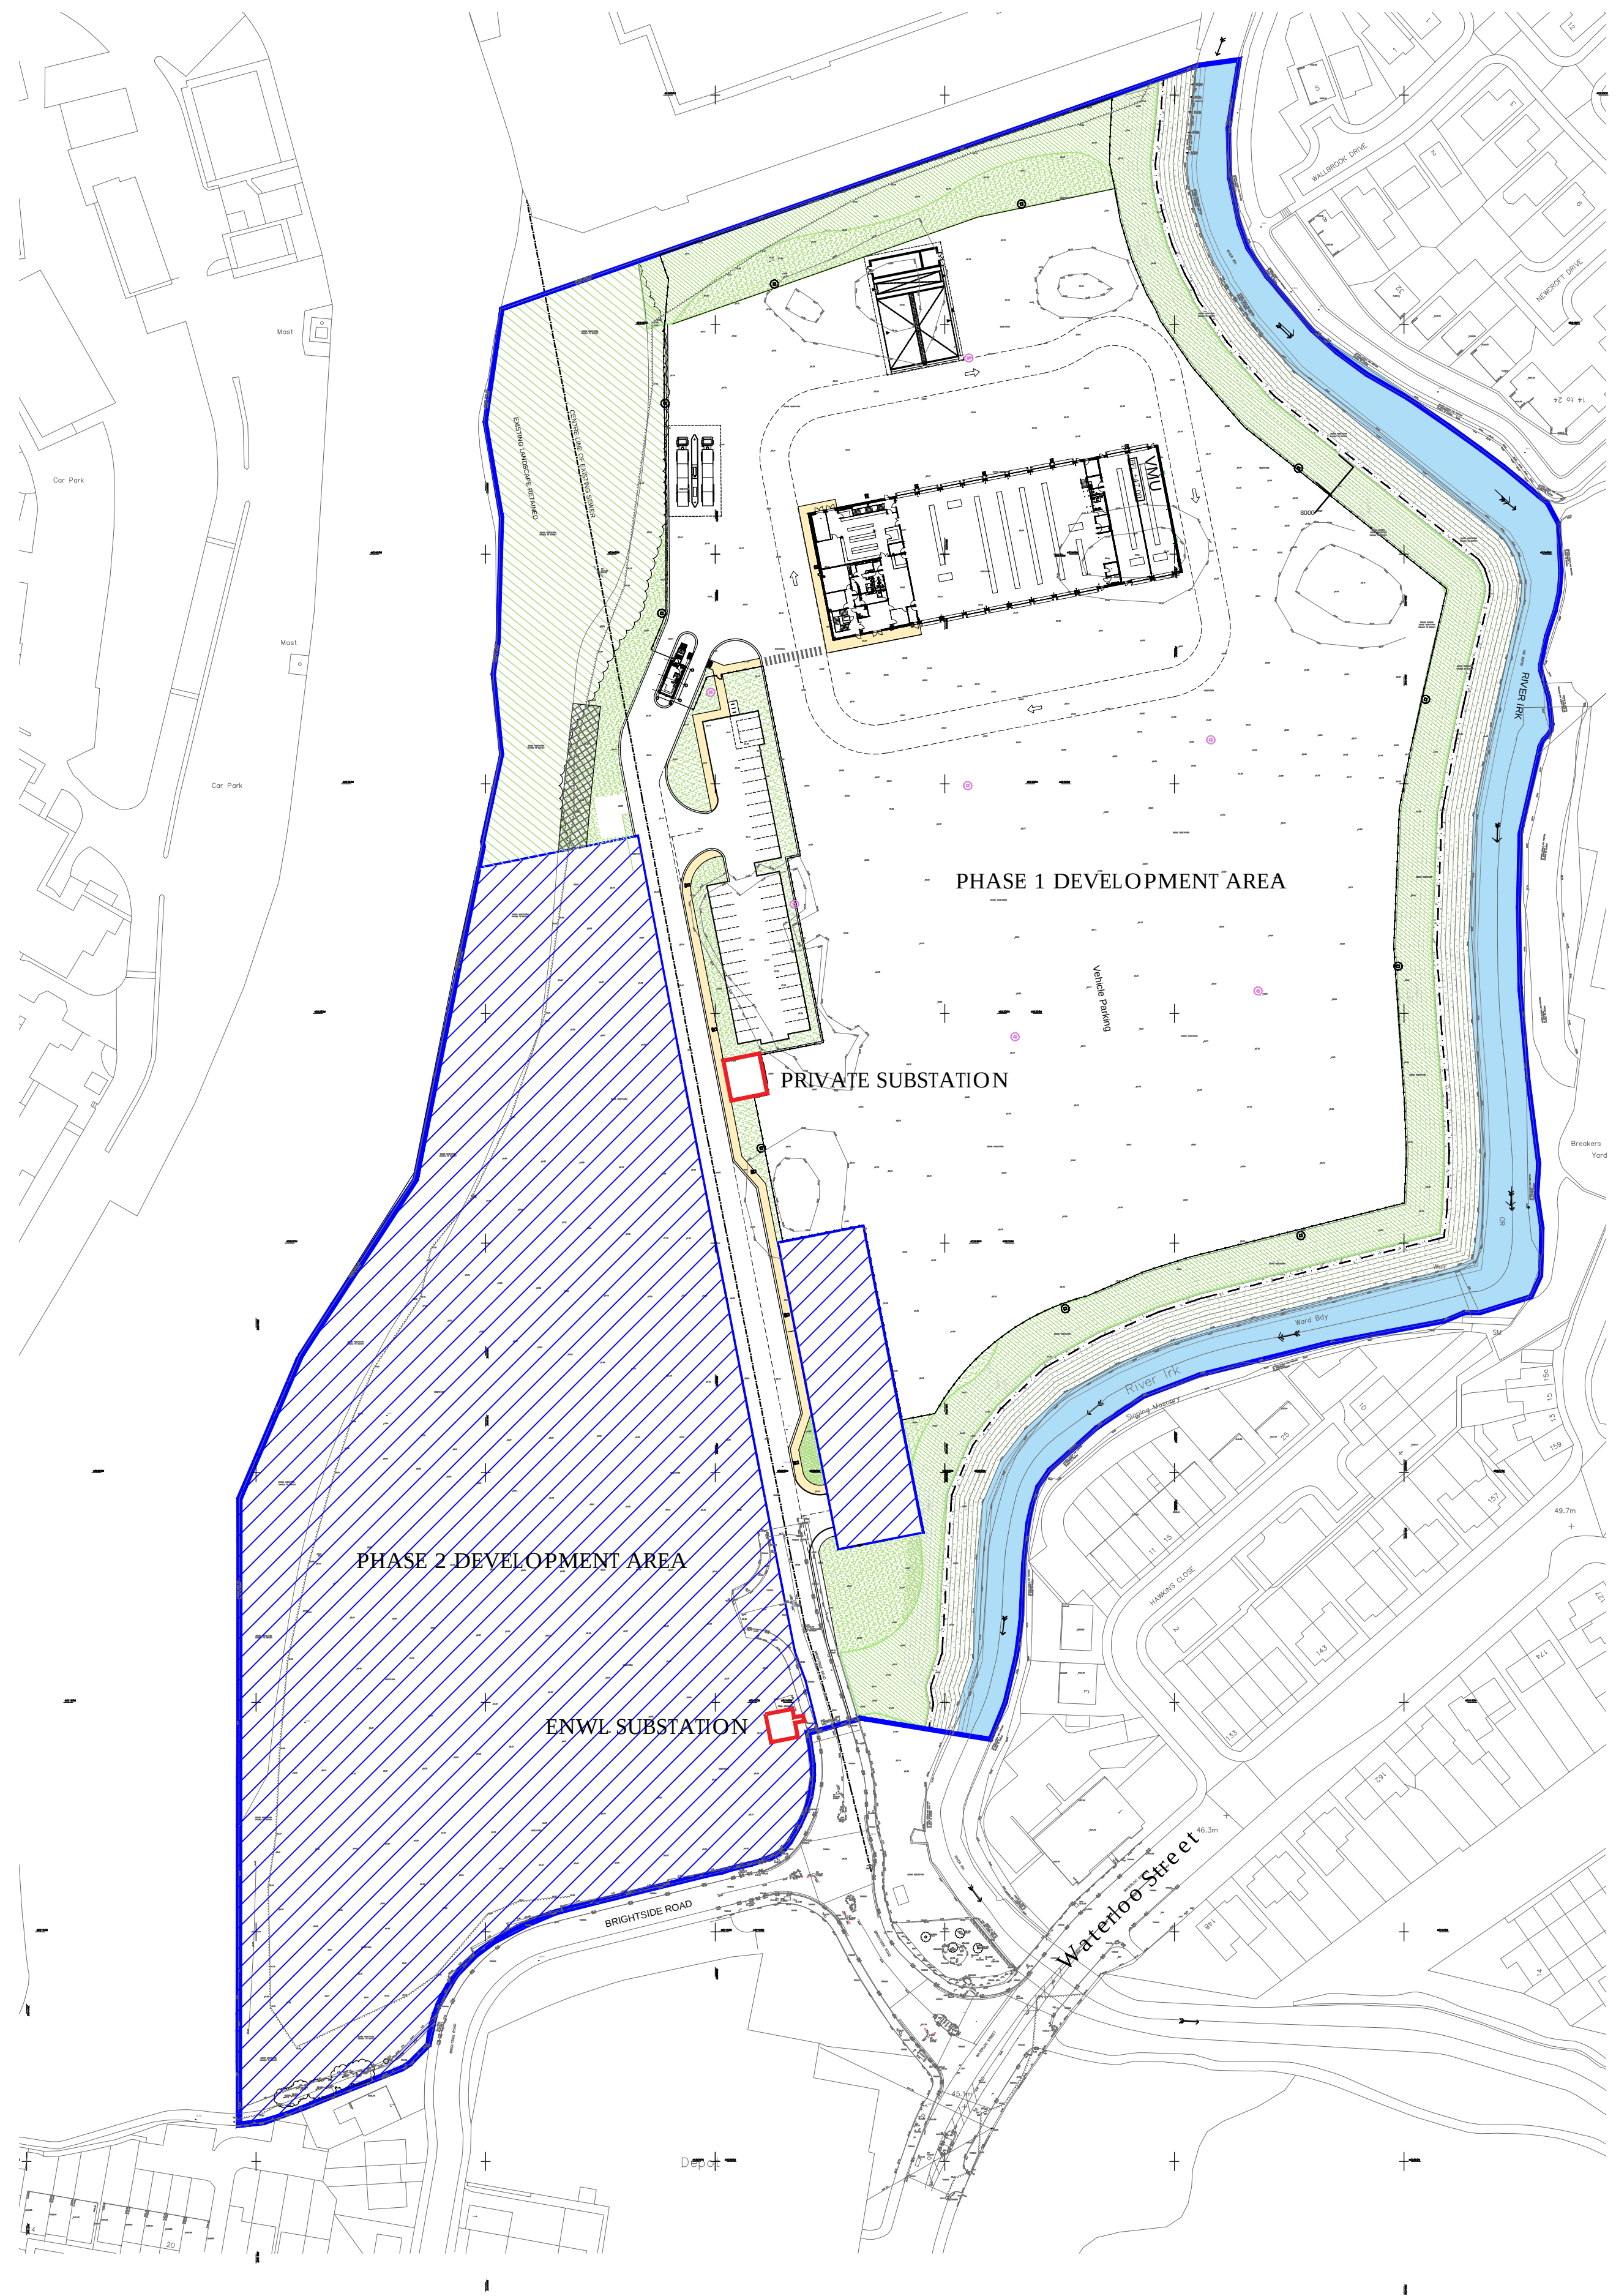

General Notes

All site dimensions shall be verified by the Contractor on site prior to commencing any works.

Do not scale from this drawing.

Only work to written dimensions.

This drawing is the property of Fletcher-Rae (UK) Limited (t/a Fletcher-Rae) and copyright is reserved by them. The drawing is not to be copied or disclosed by or to any unauthorised persons without the prior written consent of Fletcher-Rae (UK) Limited.

Ownership Area: 19.1 Acres / 7.73 Hectares

Site Area Combined: 110sq.m 1,184sq.ft

Revision

Scale 1:1000@A1

Status PL

Drawn by AT

Date 18.02.21

Client

Salford Van Hire Limited

Project

North Manchester Business Park,
Brightside Road, Crumpsall

Drawing Description

Substation Location Plan

Drawing No. 14043_PL300

Rev.

fletcher|rae

Architects Master Planners Designers

Hill Quays, 5 Jordan Street, Manchester, M15 4PY

t +44 (0)161 242 1140
f +44 (0)161 242 1141
w www.fletcher-rae.com
e info@fletcher-rae.com