


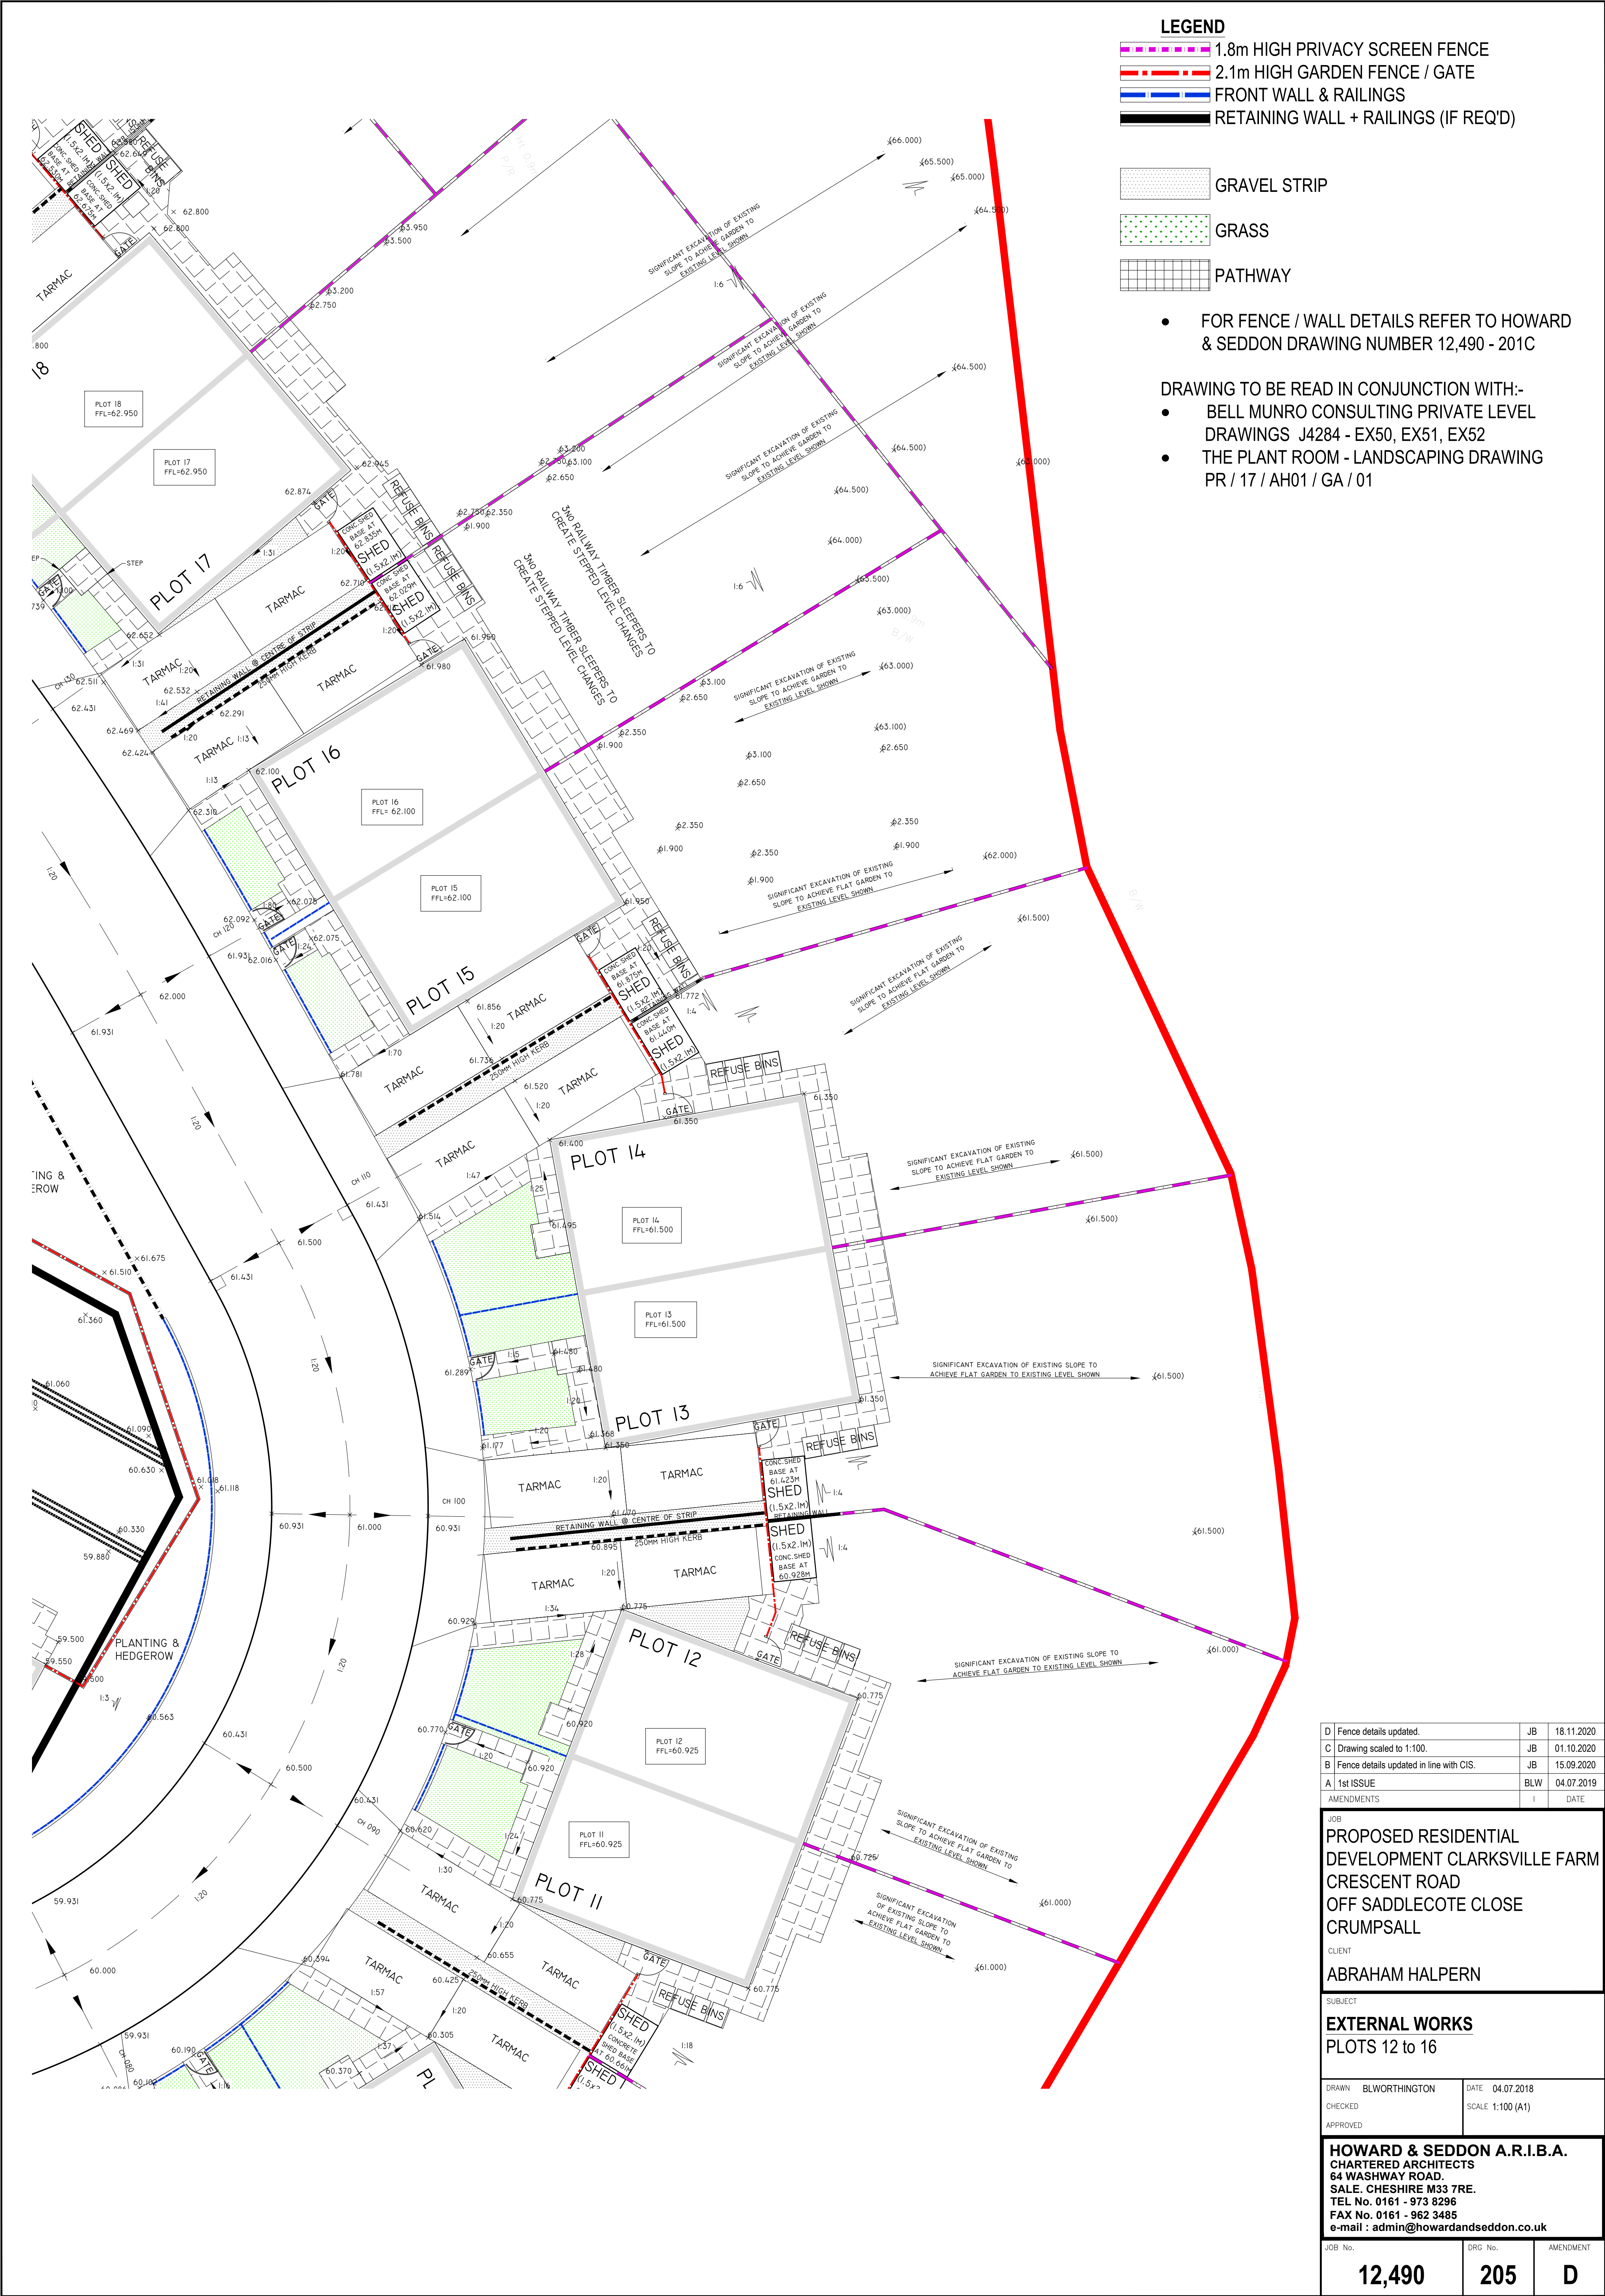

FOR FENCE / WALL DETAILS REFER TO HOWARD & SEDDON DRAWING NUMBER 12,490 - 201C

DRAWING TO BE READ IN CONJUNCTION WITH:-

- BELL MUNRO CONSULTING PRIVATE LEVEL DRAWINGS J4284 - EX50, EX51, EX52
- THE PLANT ROOM - LANDSCAPING DRAWING PR / 17 / AH01 / GA / 01

D Fence details updated.	JB	18.11.2020
C Drawing scaled to 1:100.	JB	01.10.2020
B Fence details updated in line with CIS.	JB	15.09.2020
A 1st ISSUE	BLW	04.07.2019
AMENDMENTS	I	DATE
JOB		
PROPOSED RESIDENTIAL DEVELOPMENT CLARKSVILLE FARM CRESCENT ROAD OFF SADDLECOTE CLOSE CRUMPSALL		
CLIENT		
ABRAHAM HALPERN		
SUBJECT		
EXTERNAL WORKS PLOTS 12 to 16		
DRAWN BLWORTHINGTON	DATE	04.07.2018
CHECKED	SCALE	1:100 (A1)
APPROVED		
HOWARD & SEDDON A.R.I.B.A. CHARTERED ARCHITECTS 64 WASHWAY ROAD SALE, CHESHIRE M33 7RE. TEL No. 0161 - 973 8296 FAX No. 0161 - 962 3485 e-mail : admin@howardandseddon.co.uk		
JOB No.	DRG No.	AMENDMENT
12,490	205	D