


Notes

The Contractor is to check all dimensions and conditions on site before commencing. Do not scale from this drawing.
This drawing remains the copyright of POZZONI Architecture Ltd.

Scale Bars		TO BE USED ONLY AS GUIDANCE			
1:100	mm		1000	3000	5000
1:200	mm		5000	8000	
1:500	M		5	15	25
1:1250	M		10	30	50 70

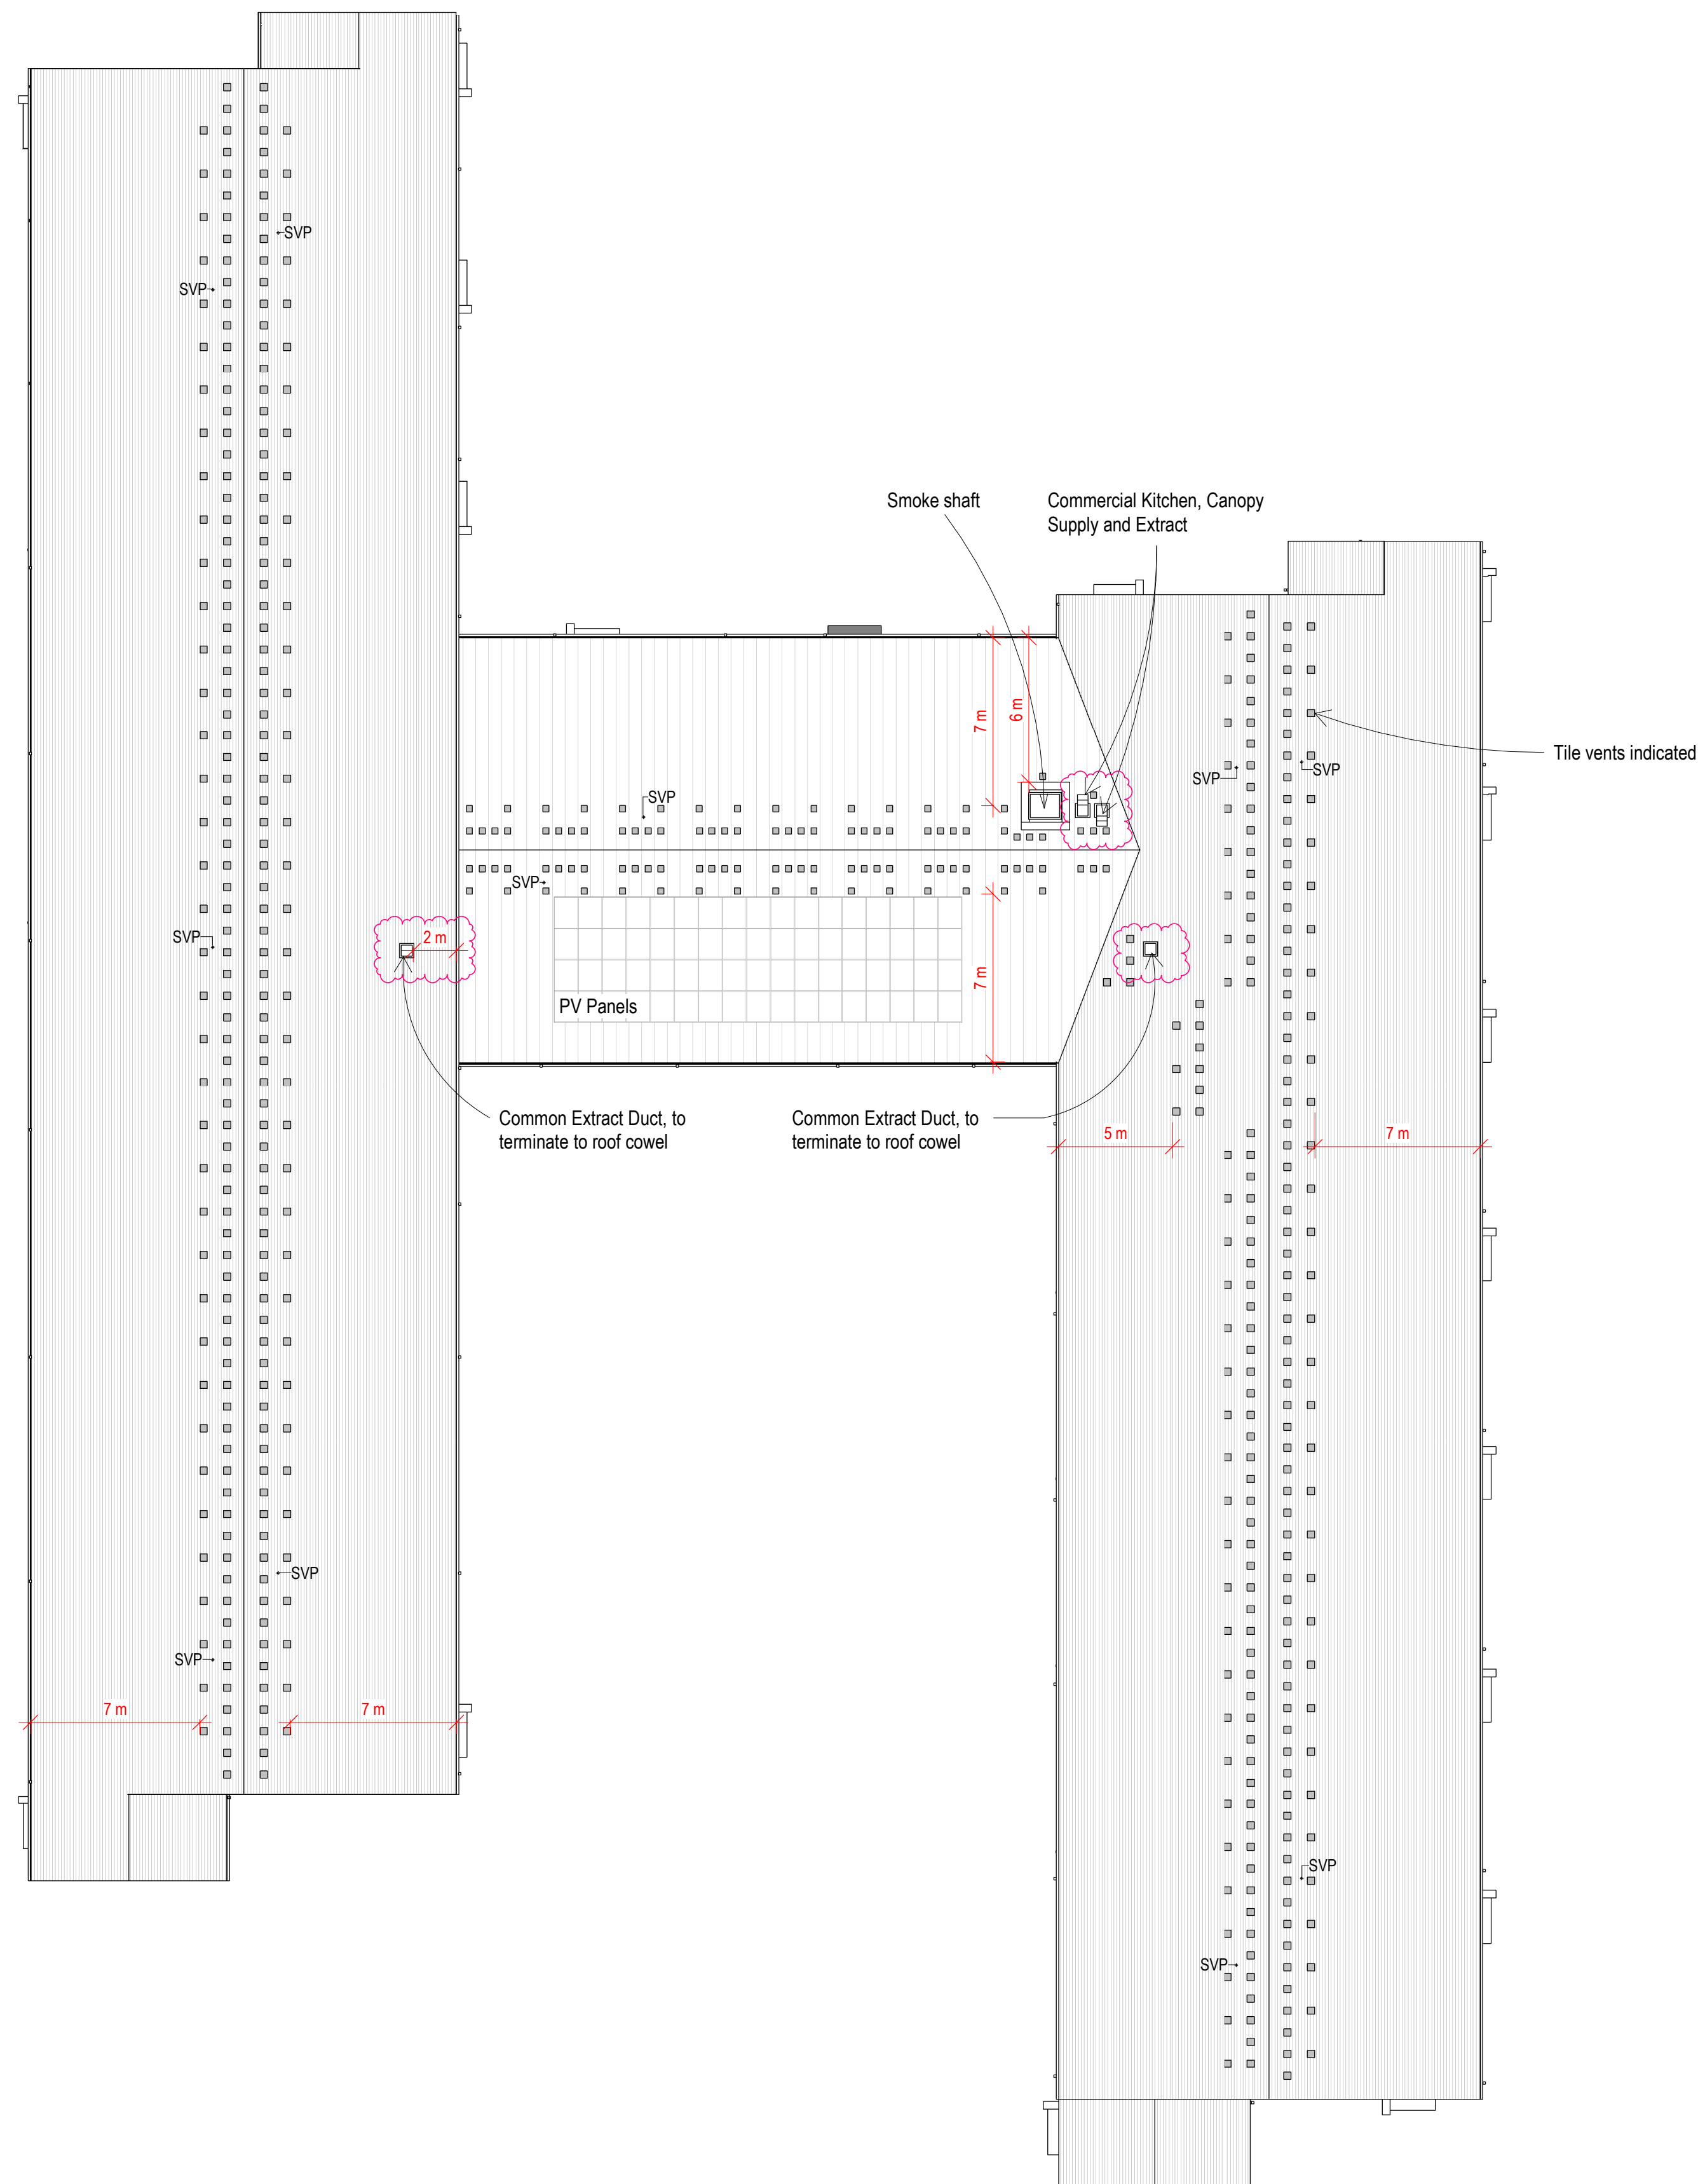

PROPOSED ROOF PLAN
1 : 200

A	Updated roof terminations						BAP	27/01/21	
Rev	Description						By	Date	
Southway Housing Trust									
Client	Gorton Extra Care, Abbey Hey Lane								
Drawing	Planning - Roof Plan								
Rd Ref	4332_1203						Rev	A	
Date	25/01/21				Scale	1 : 200		@ A1	
Project Status	AD		BAP		Approved		AD		
	Planning		Tender				Construction		
	Design		Contract				As Built		

poz:oni

London House
115 Golden Lane
London
EC1Y 0TJ

Woodville House
2 Woodville Road
Altrincham
WA14 2FH

+44 20 7078 0079
architects@pozzoni.co.uk

+44 161 928 7848
www.pozzoni.co.uk