


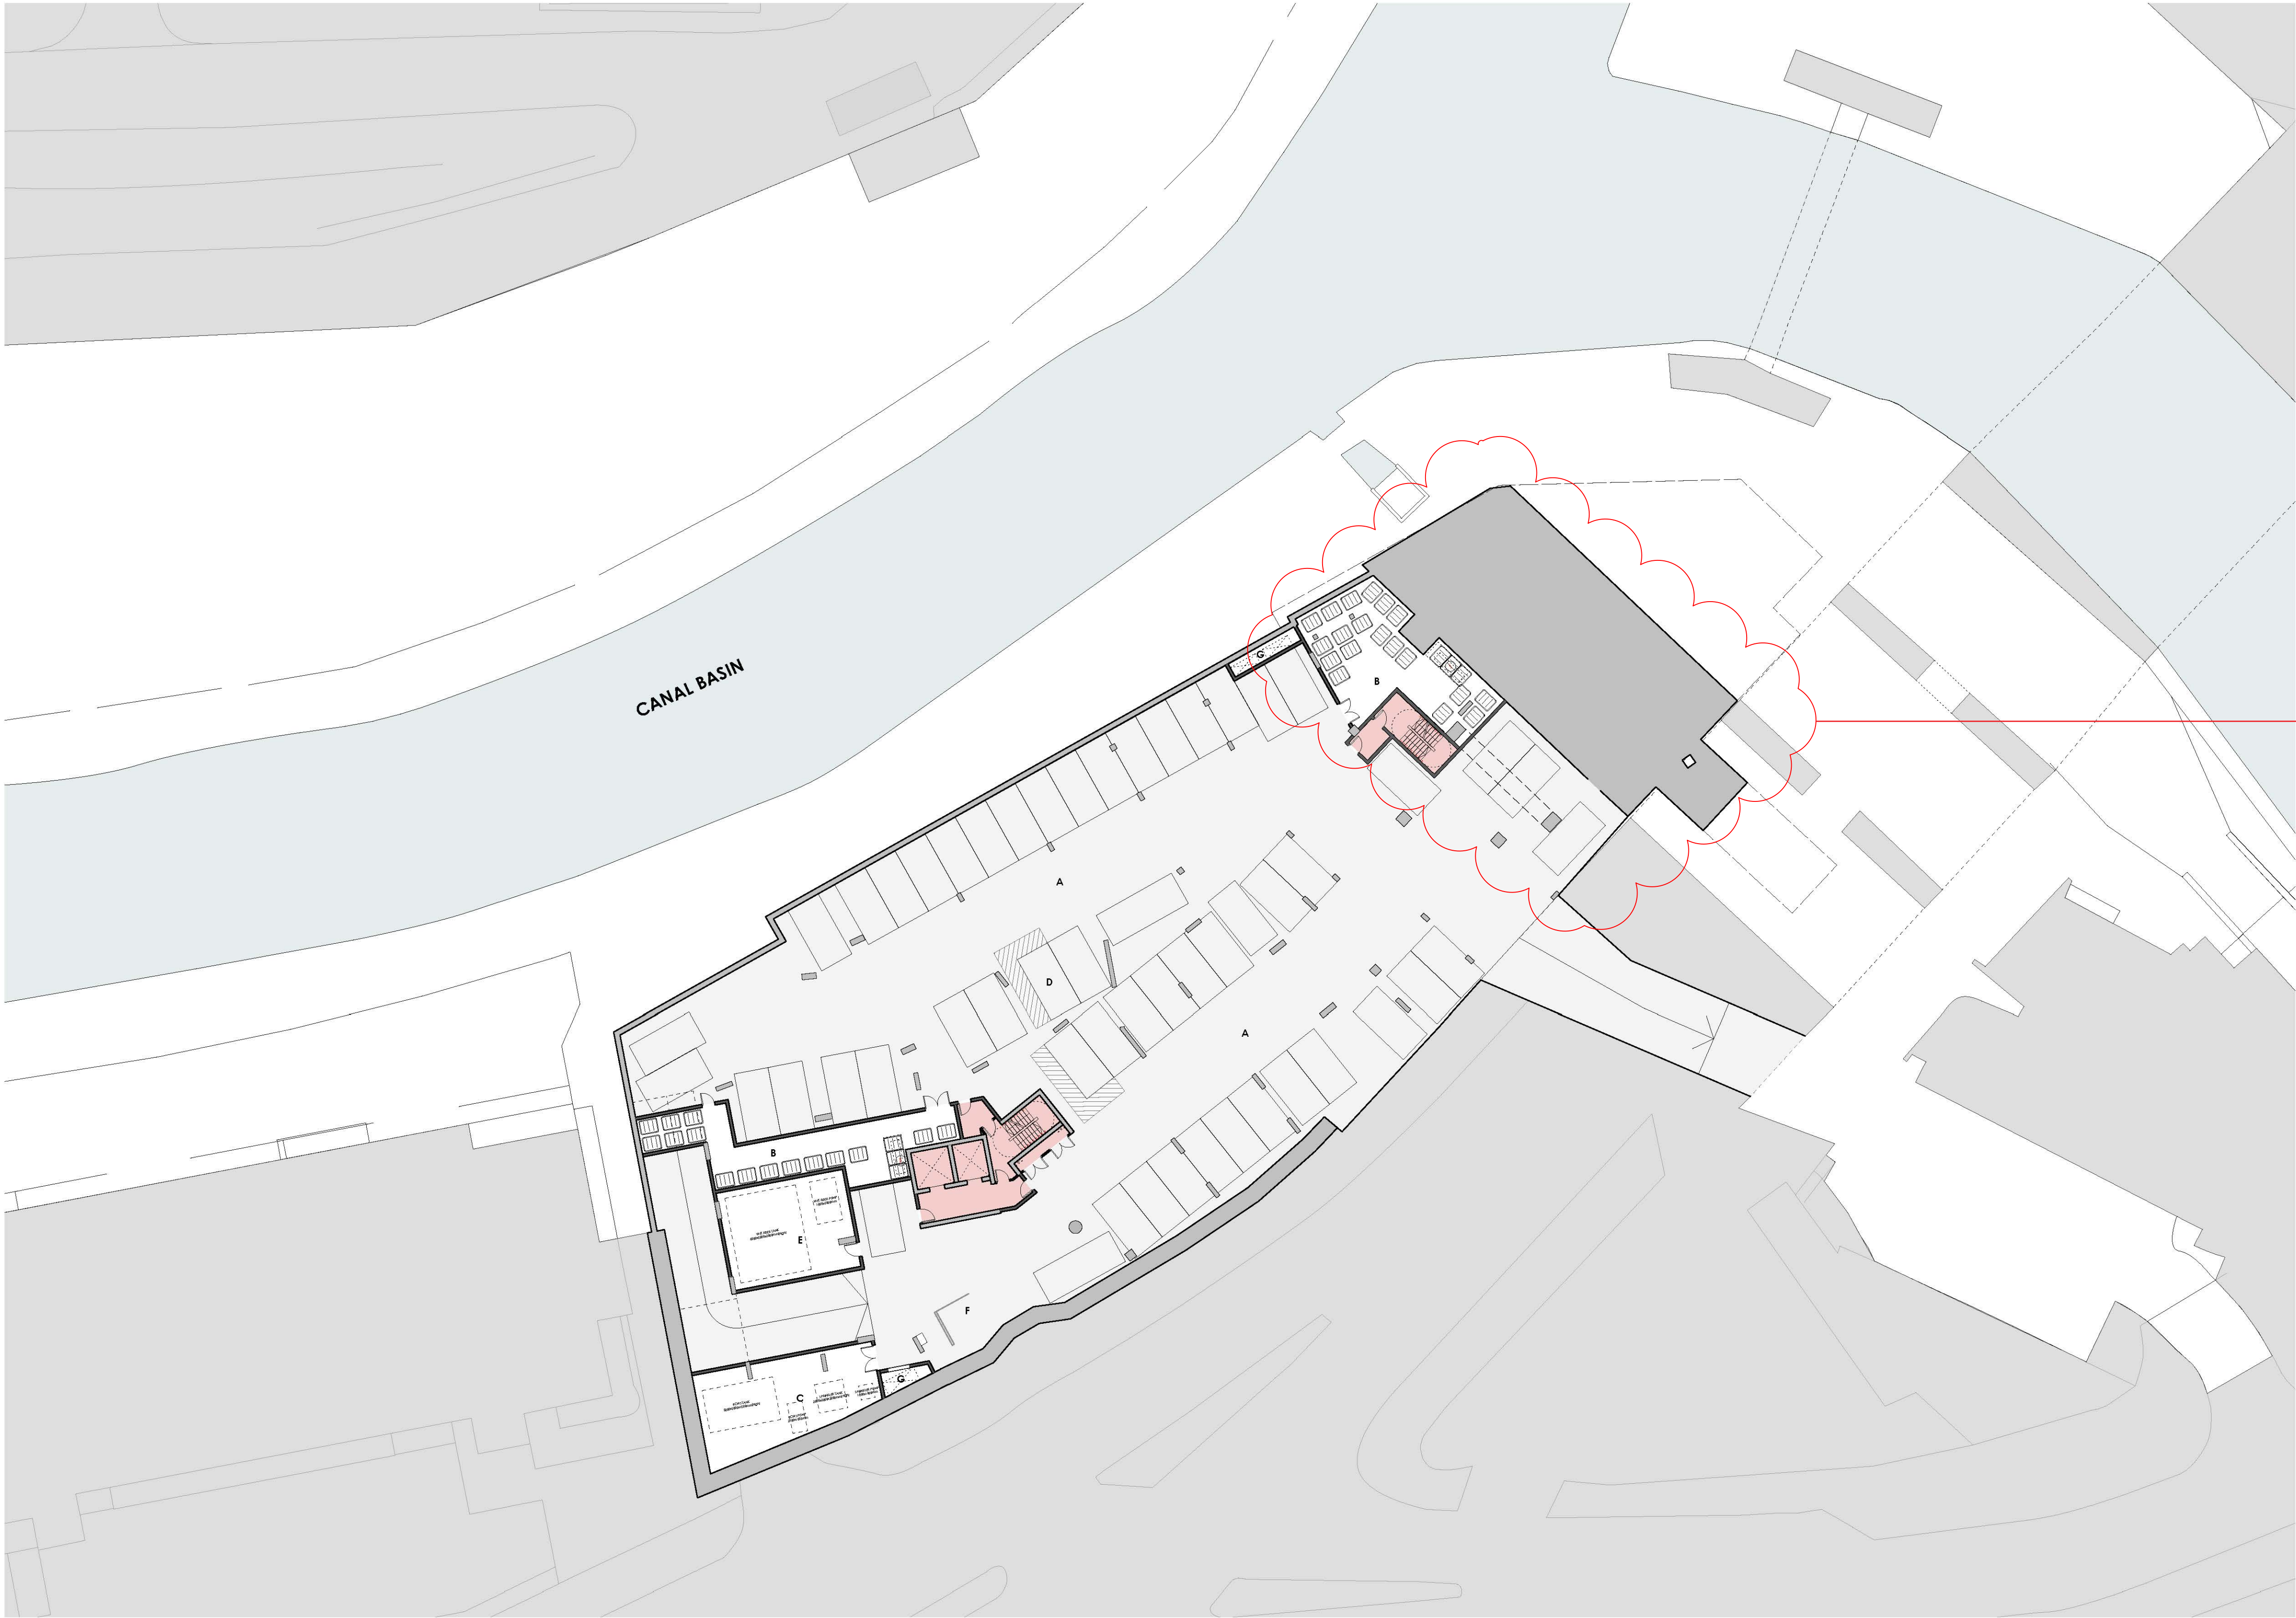

REVISION	DATE	DESCRIPTION
-	02.09.16	ISSUED FOR PLANNING
A	27.04.17	BLOCK B CORE AMENDED
B	30.10.17	UPDATE
C	04.10.18	PLANNING NMA AMENDMENT

Stair core and area highlighted redesigned due to culvert under
(see note 1 of NMA commentary)

A

B

C

D

E

F

G

PARKING (163No. TOTAL - 52 AT THIS LEVEL)

BIN STORE (50No. BIN SPACES)

SPRINKLER TANKS

DISABLED PARKING BAY

WET RISER TANK & PUMPS

VEHICLE WAITING POSITION

SMOKE EXTRACT SHAFT

CONCERGE FACILITIES

GYM / SPA FACILITIES

CORES AND CIRCULATION

OMIARCHITECTS

31, Blackfriars Road, Salford, Manchester M3 7AG

t 44(0)161 832 3242

f 44(0)161 832 3623

e info@omiarchitects.com

w www.omiarchitects.com

PROJECT	CHESTER ROAD			
DRAWING	LEVEL -2 PLAN (PARKING)			
DATE	AUG 16	DRAWN BY	ET	SCALE 1:250@A1
JOB NO.	1370	DWG. NO.	L1001 C	