
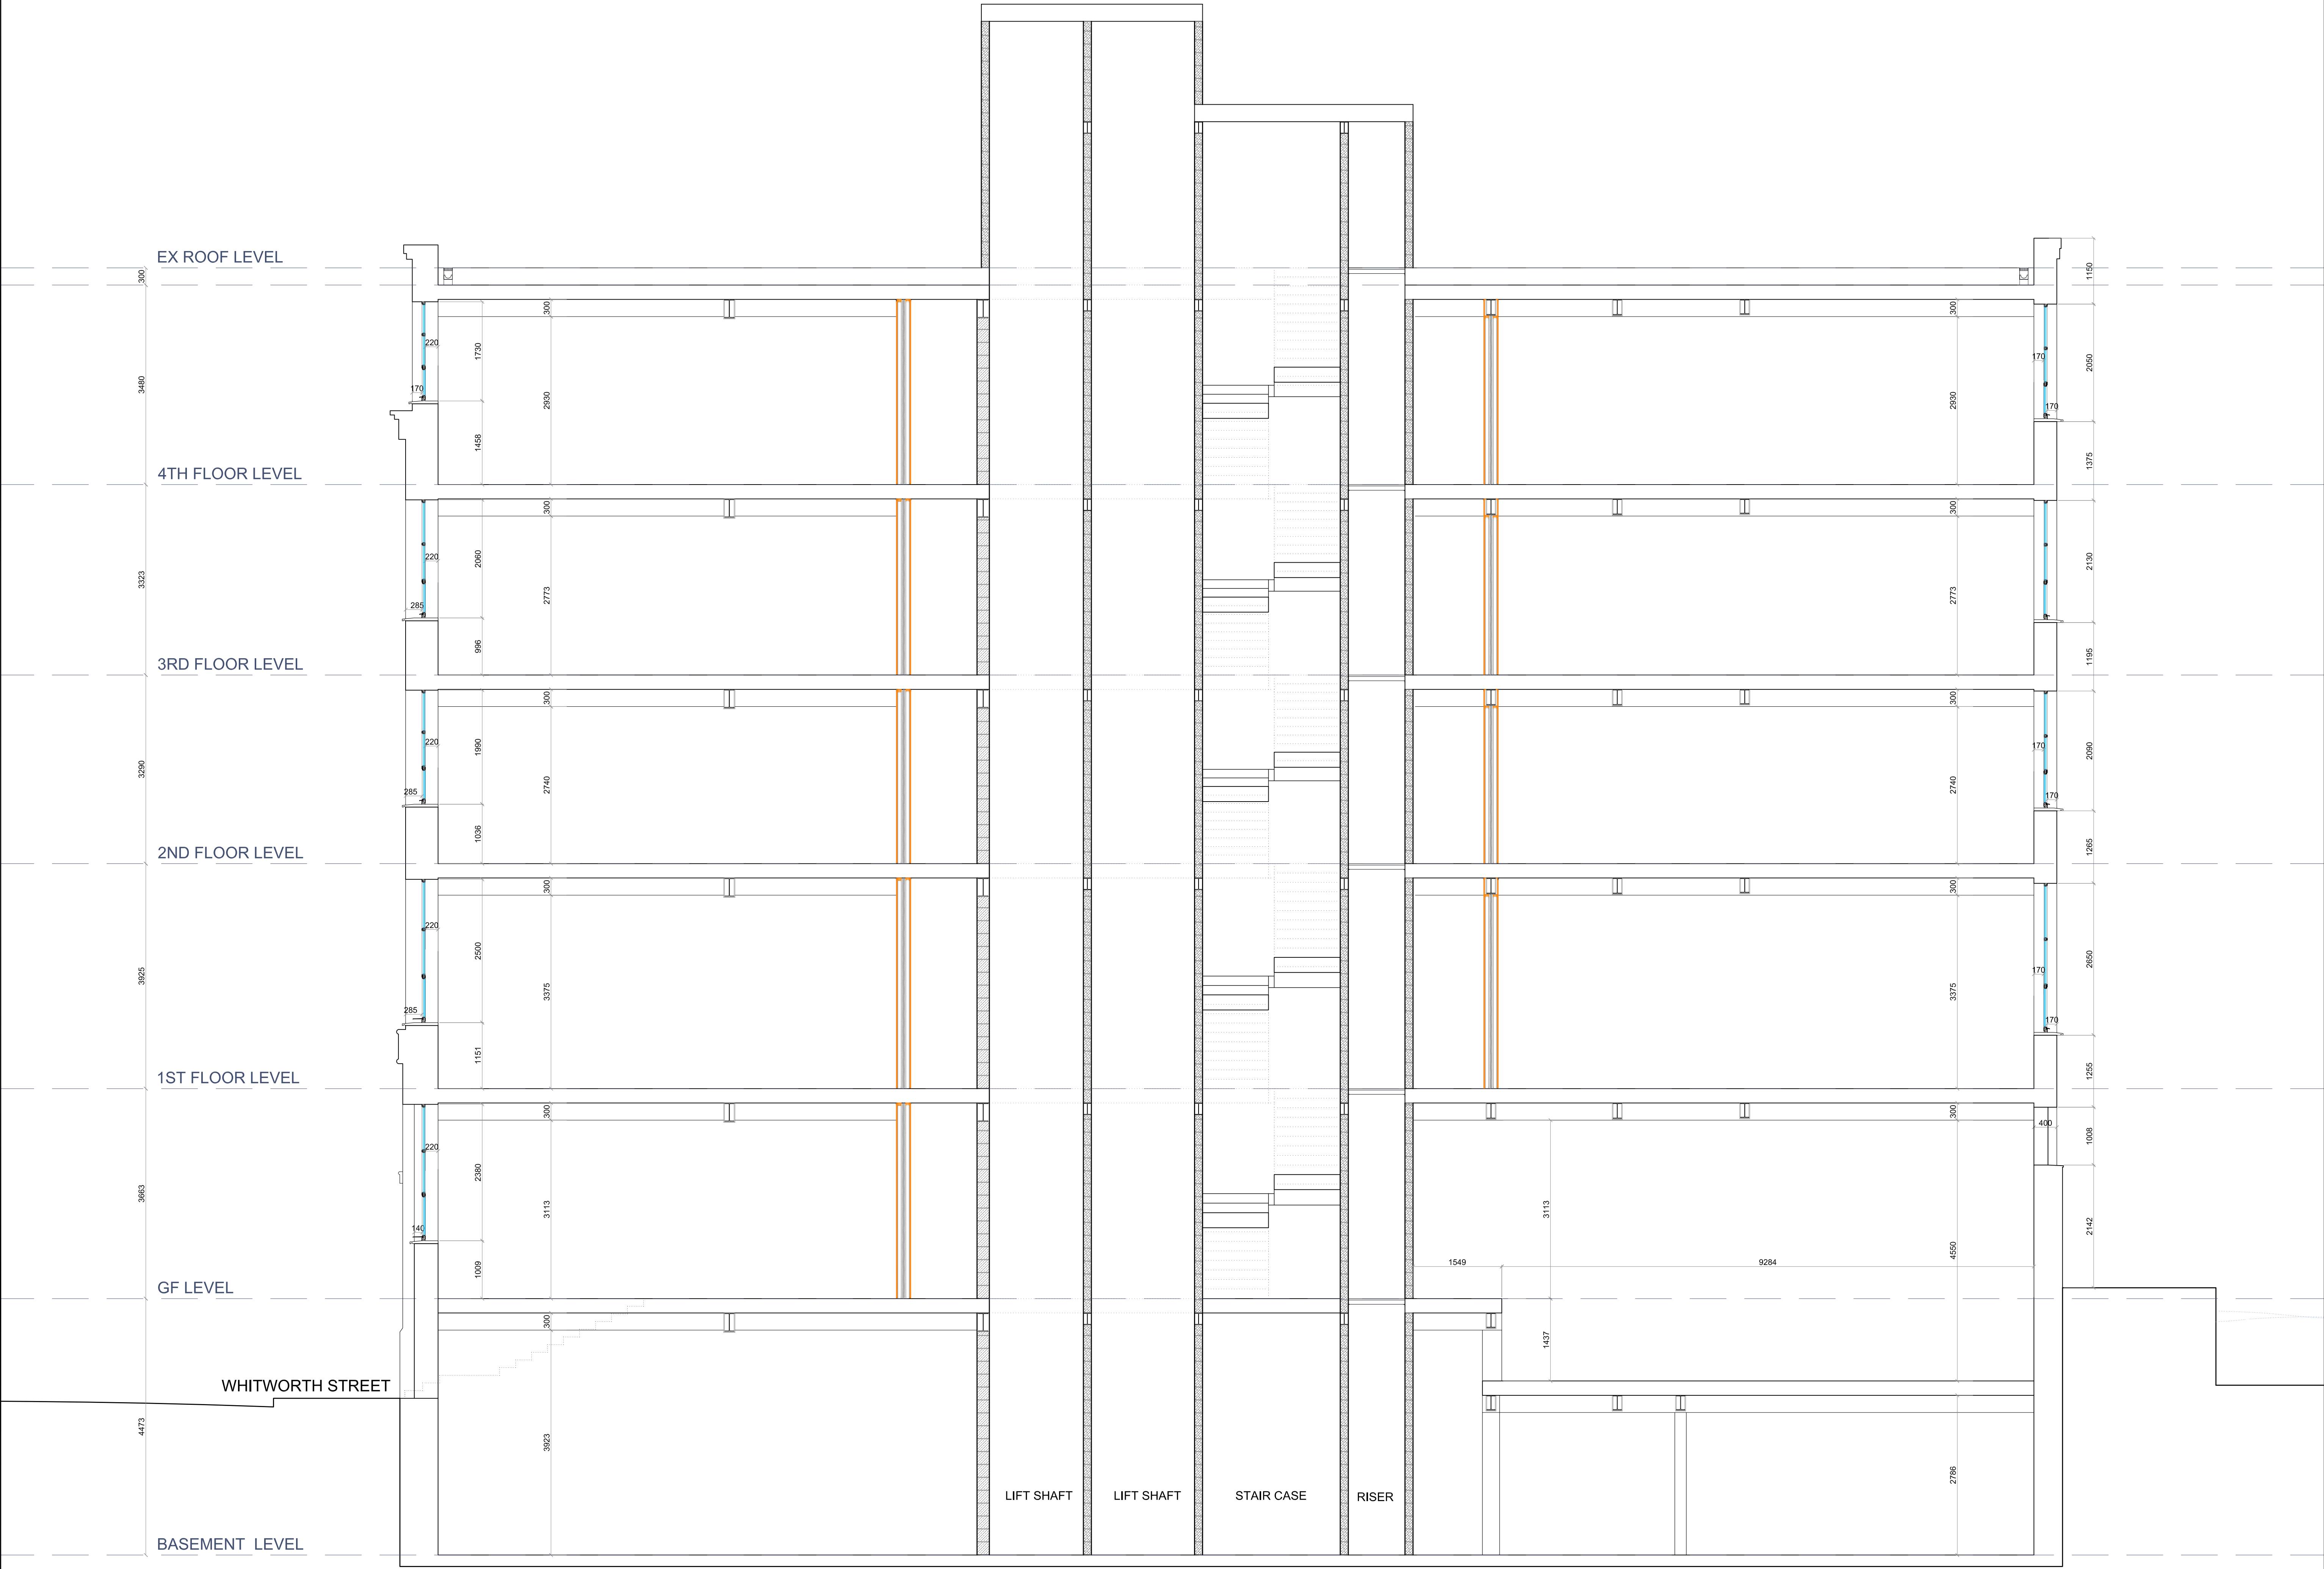


NOTES
ALL DIMENSIONS TO BE CHECKED ON SITE PRIOR TO ANY MANUFACTURING OR FABRICATION AND ANY ANOMALIES TO BE BROUGHT TO THE ATTENTION OF THE ARCHITECT.

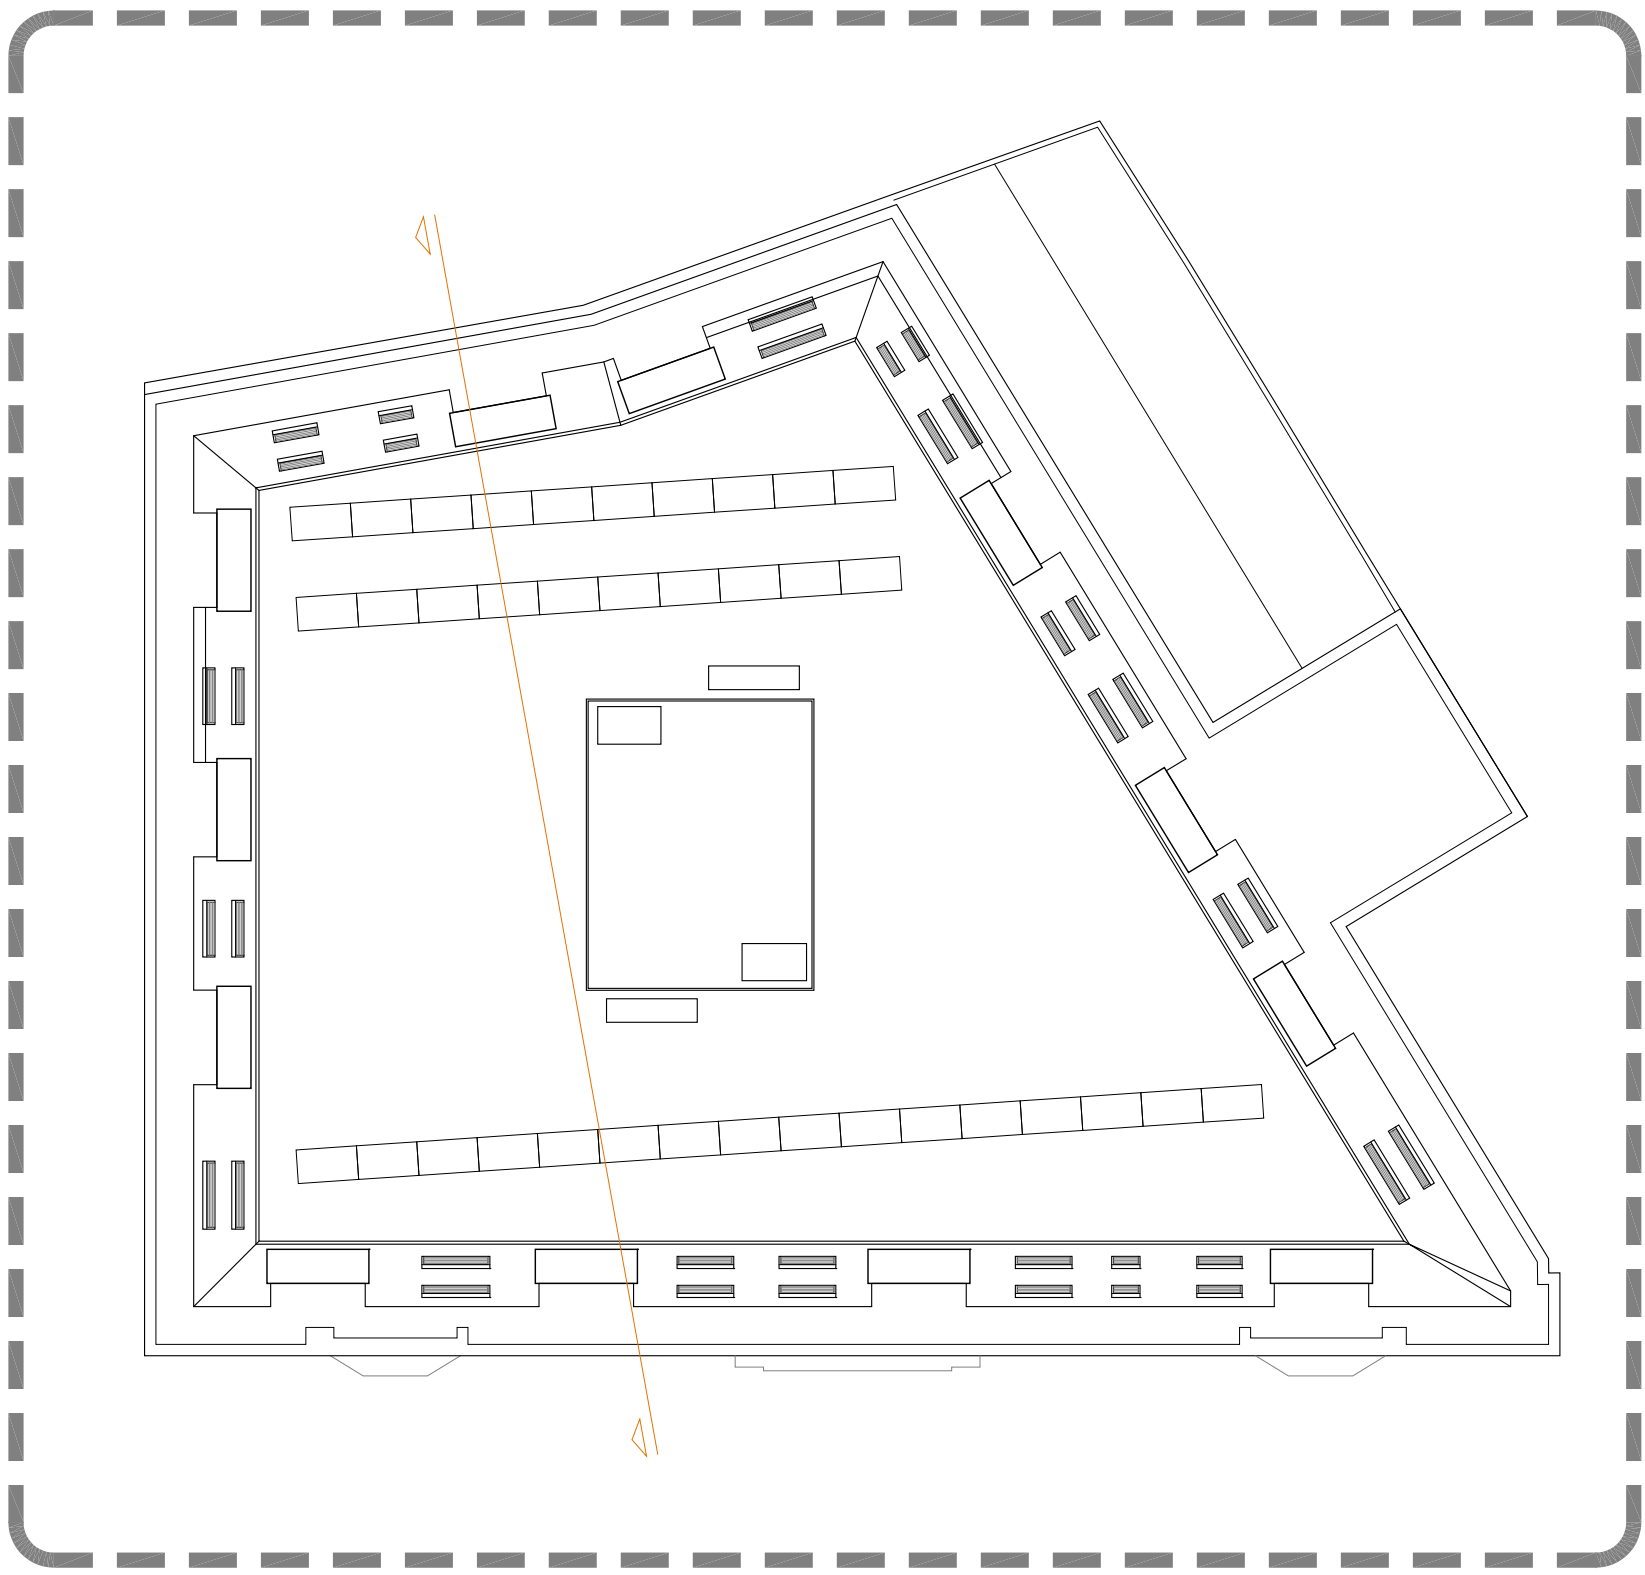

A	FIRST ISSUE	DR	04.03.21
REV	AMENDMENTS	BY	DATE

PROJECT
PROPOSED DEVELOPMENT
BARCLAY HOUSE
WHITWORTH STREET WEST
MANCHESTER

CLIENT
Mr KA FAN

DRAWING TITLE
EXISTING DETAIL SECTION

DRAWN	D.RQJO	DATE	04.03.21
CHECKED		SCALE	1:50 (A0)

APPROVED

HOWARD & SEDDON A.R.I.B.A.
CHARTERED ARCHITECTS
64 WASHWAY ROAD,
SALE, CHESHIRE M33 7RE.
TEL No. 0161 - 973 8296
FAX No. 0161 - 962 3485
e-mail : admin@howardandseddon.co.uk

JOB No.	12,982	DWG No.	D09	REVISION	A
---------	--------	---------	-----	----------	---