


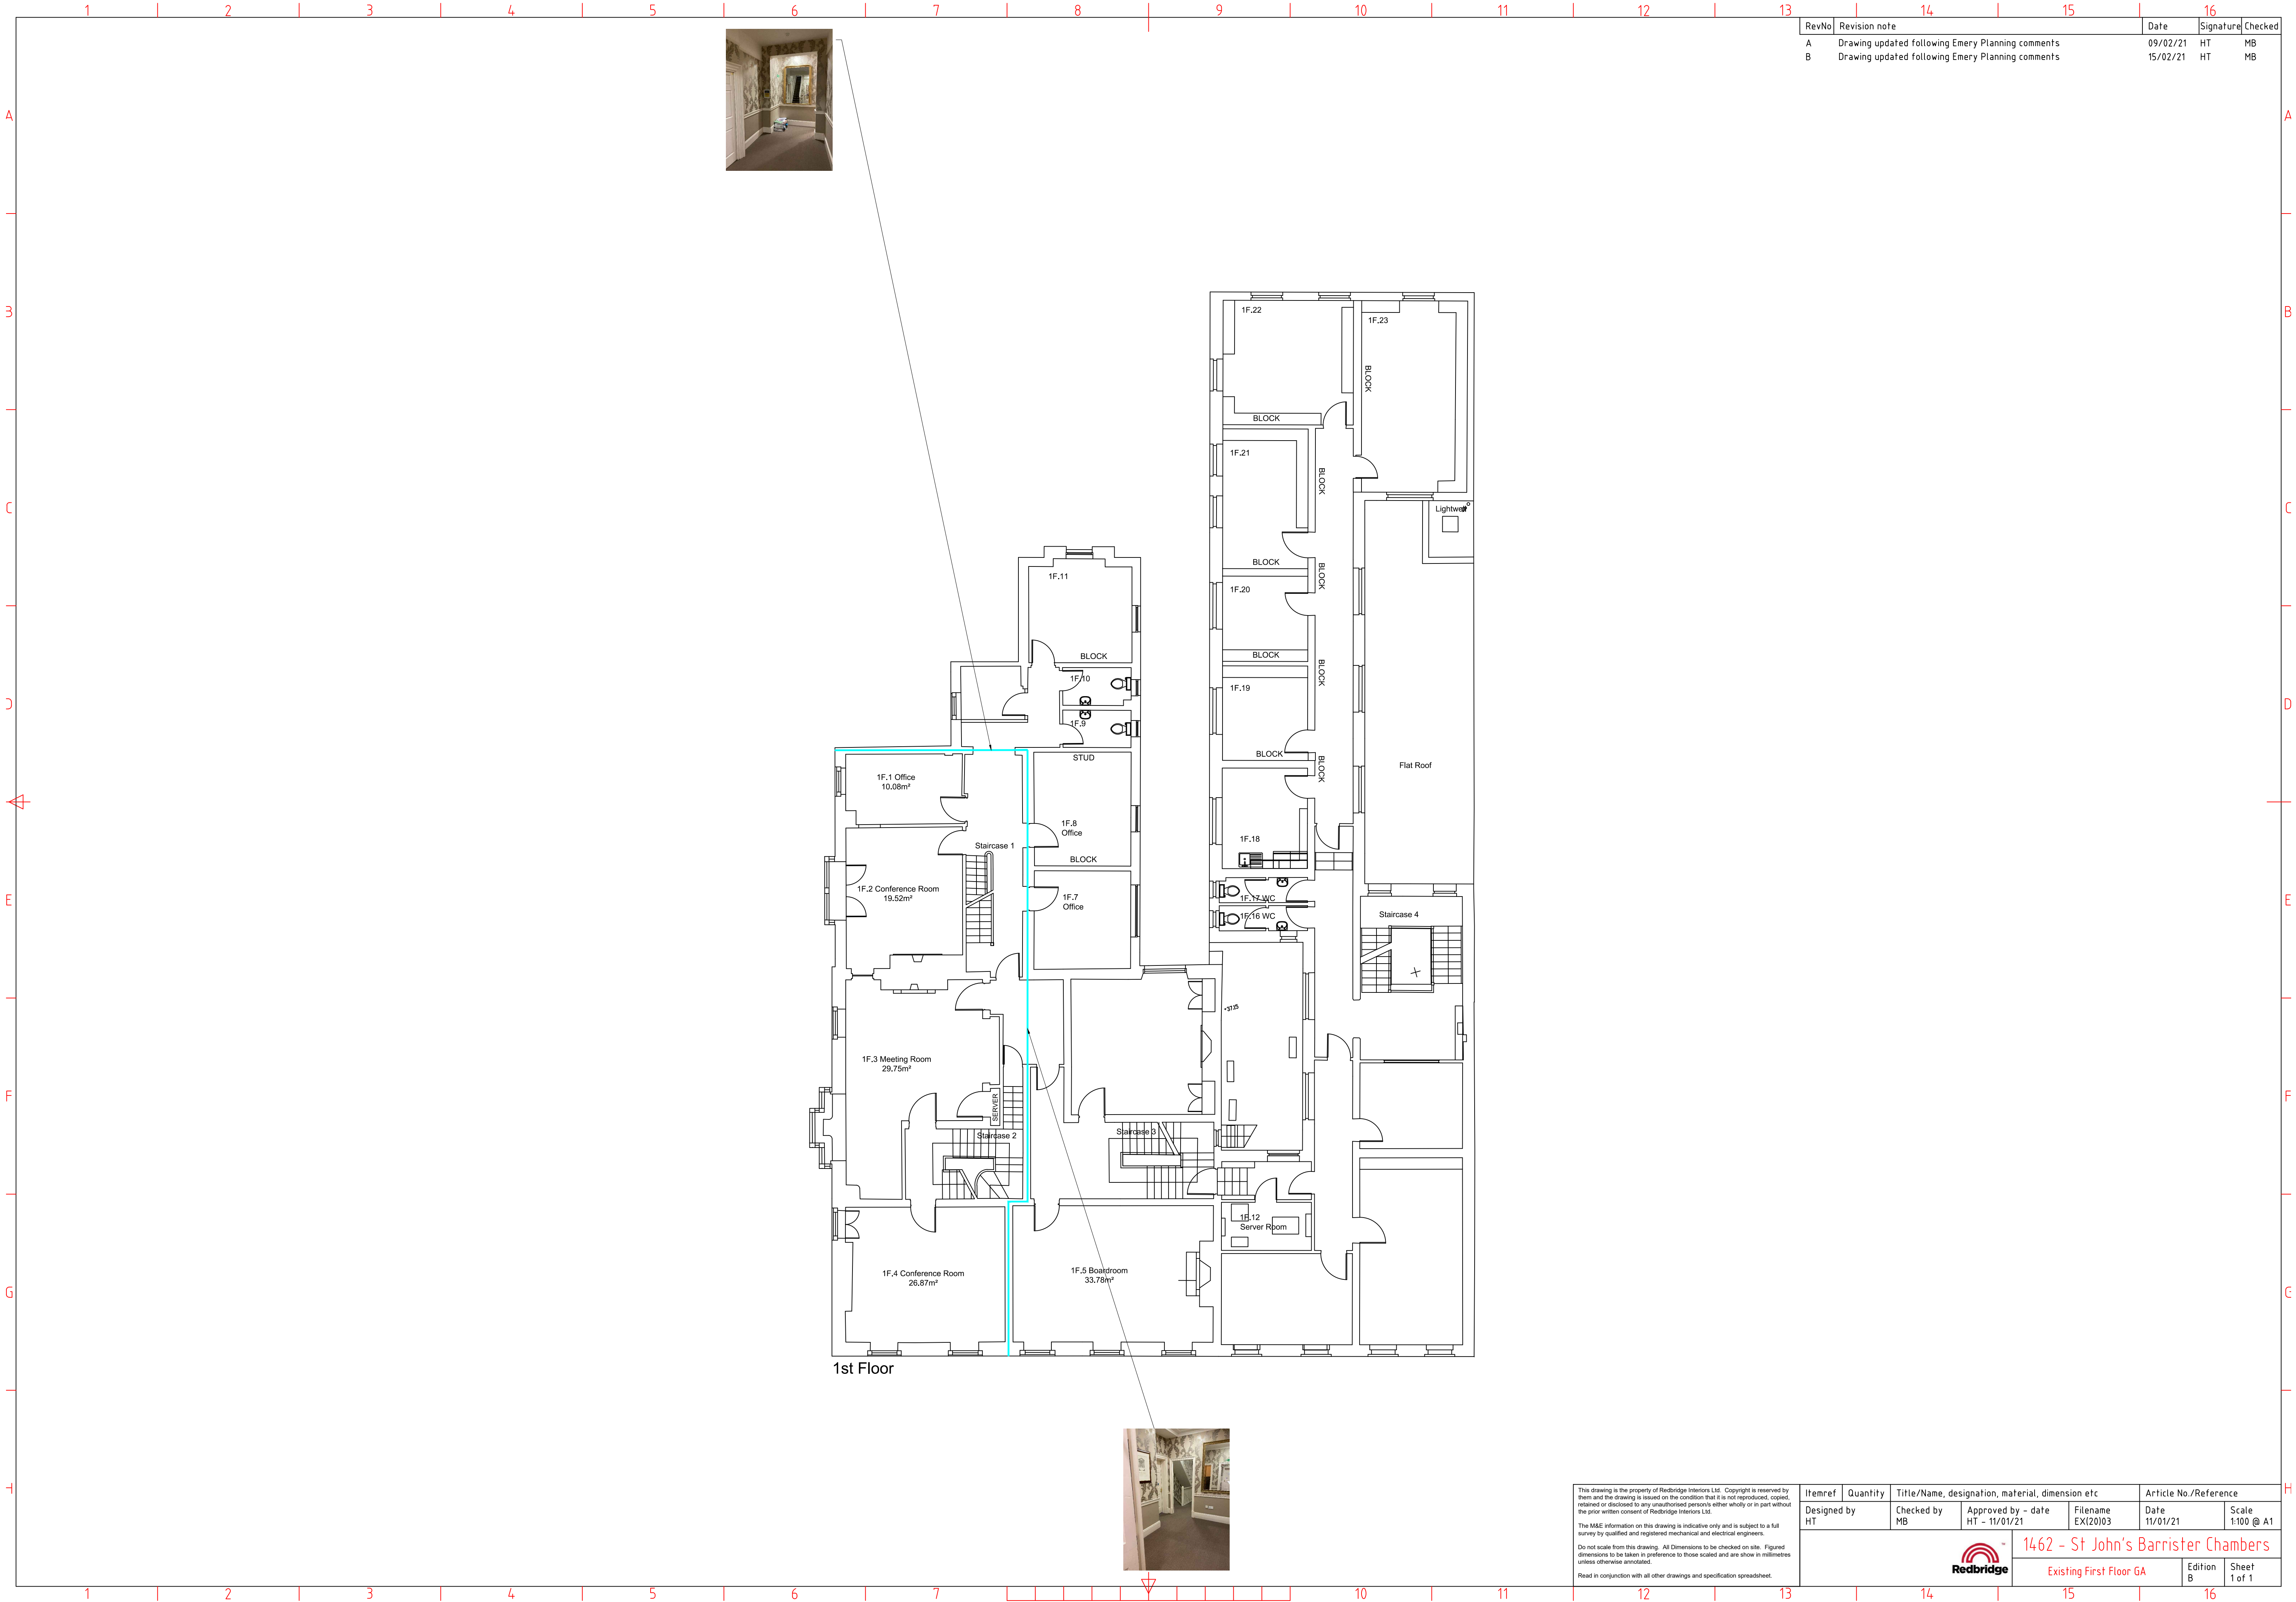

RevNo	Revision note	Date	Signature	Checked
A	Drawing updated following Emery Planning comments	09/02/21	HT	MB
B	Drawing updated following Emery Planning comments	15/02/21	HT	MB

Itemref	Quantity	Title/Name, designation, material, dimension etc			Article No./Reference	
Designed by HT	Checked by MB	Approved by - date HT - 11/01/21	Filename EX(20)03	Date 11/01/21	Scale 1:100 @ A1	
The MAE information on this drawing is indicative only and is subject to a full survey by qualified and registered mechanical and electrical engineers.				1462 - St John's Barrister Chambers		
Do not scale from this drawing. All Dimensions to be checked on site. Figured dimensions to be taken in preference to those scaled and are show in millimetres unless otherwise annotated.				Existing First Floor GA		
Read in conjunction with all other drawings and specification spreadsheet.				Edition B		
				Sheet 1 of 1		