


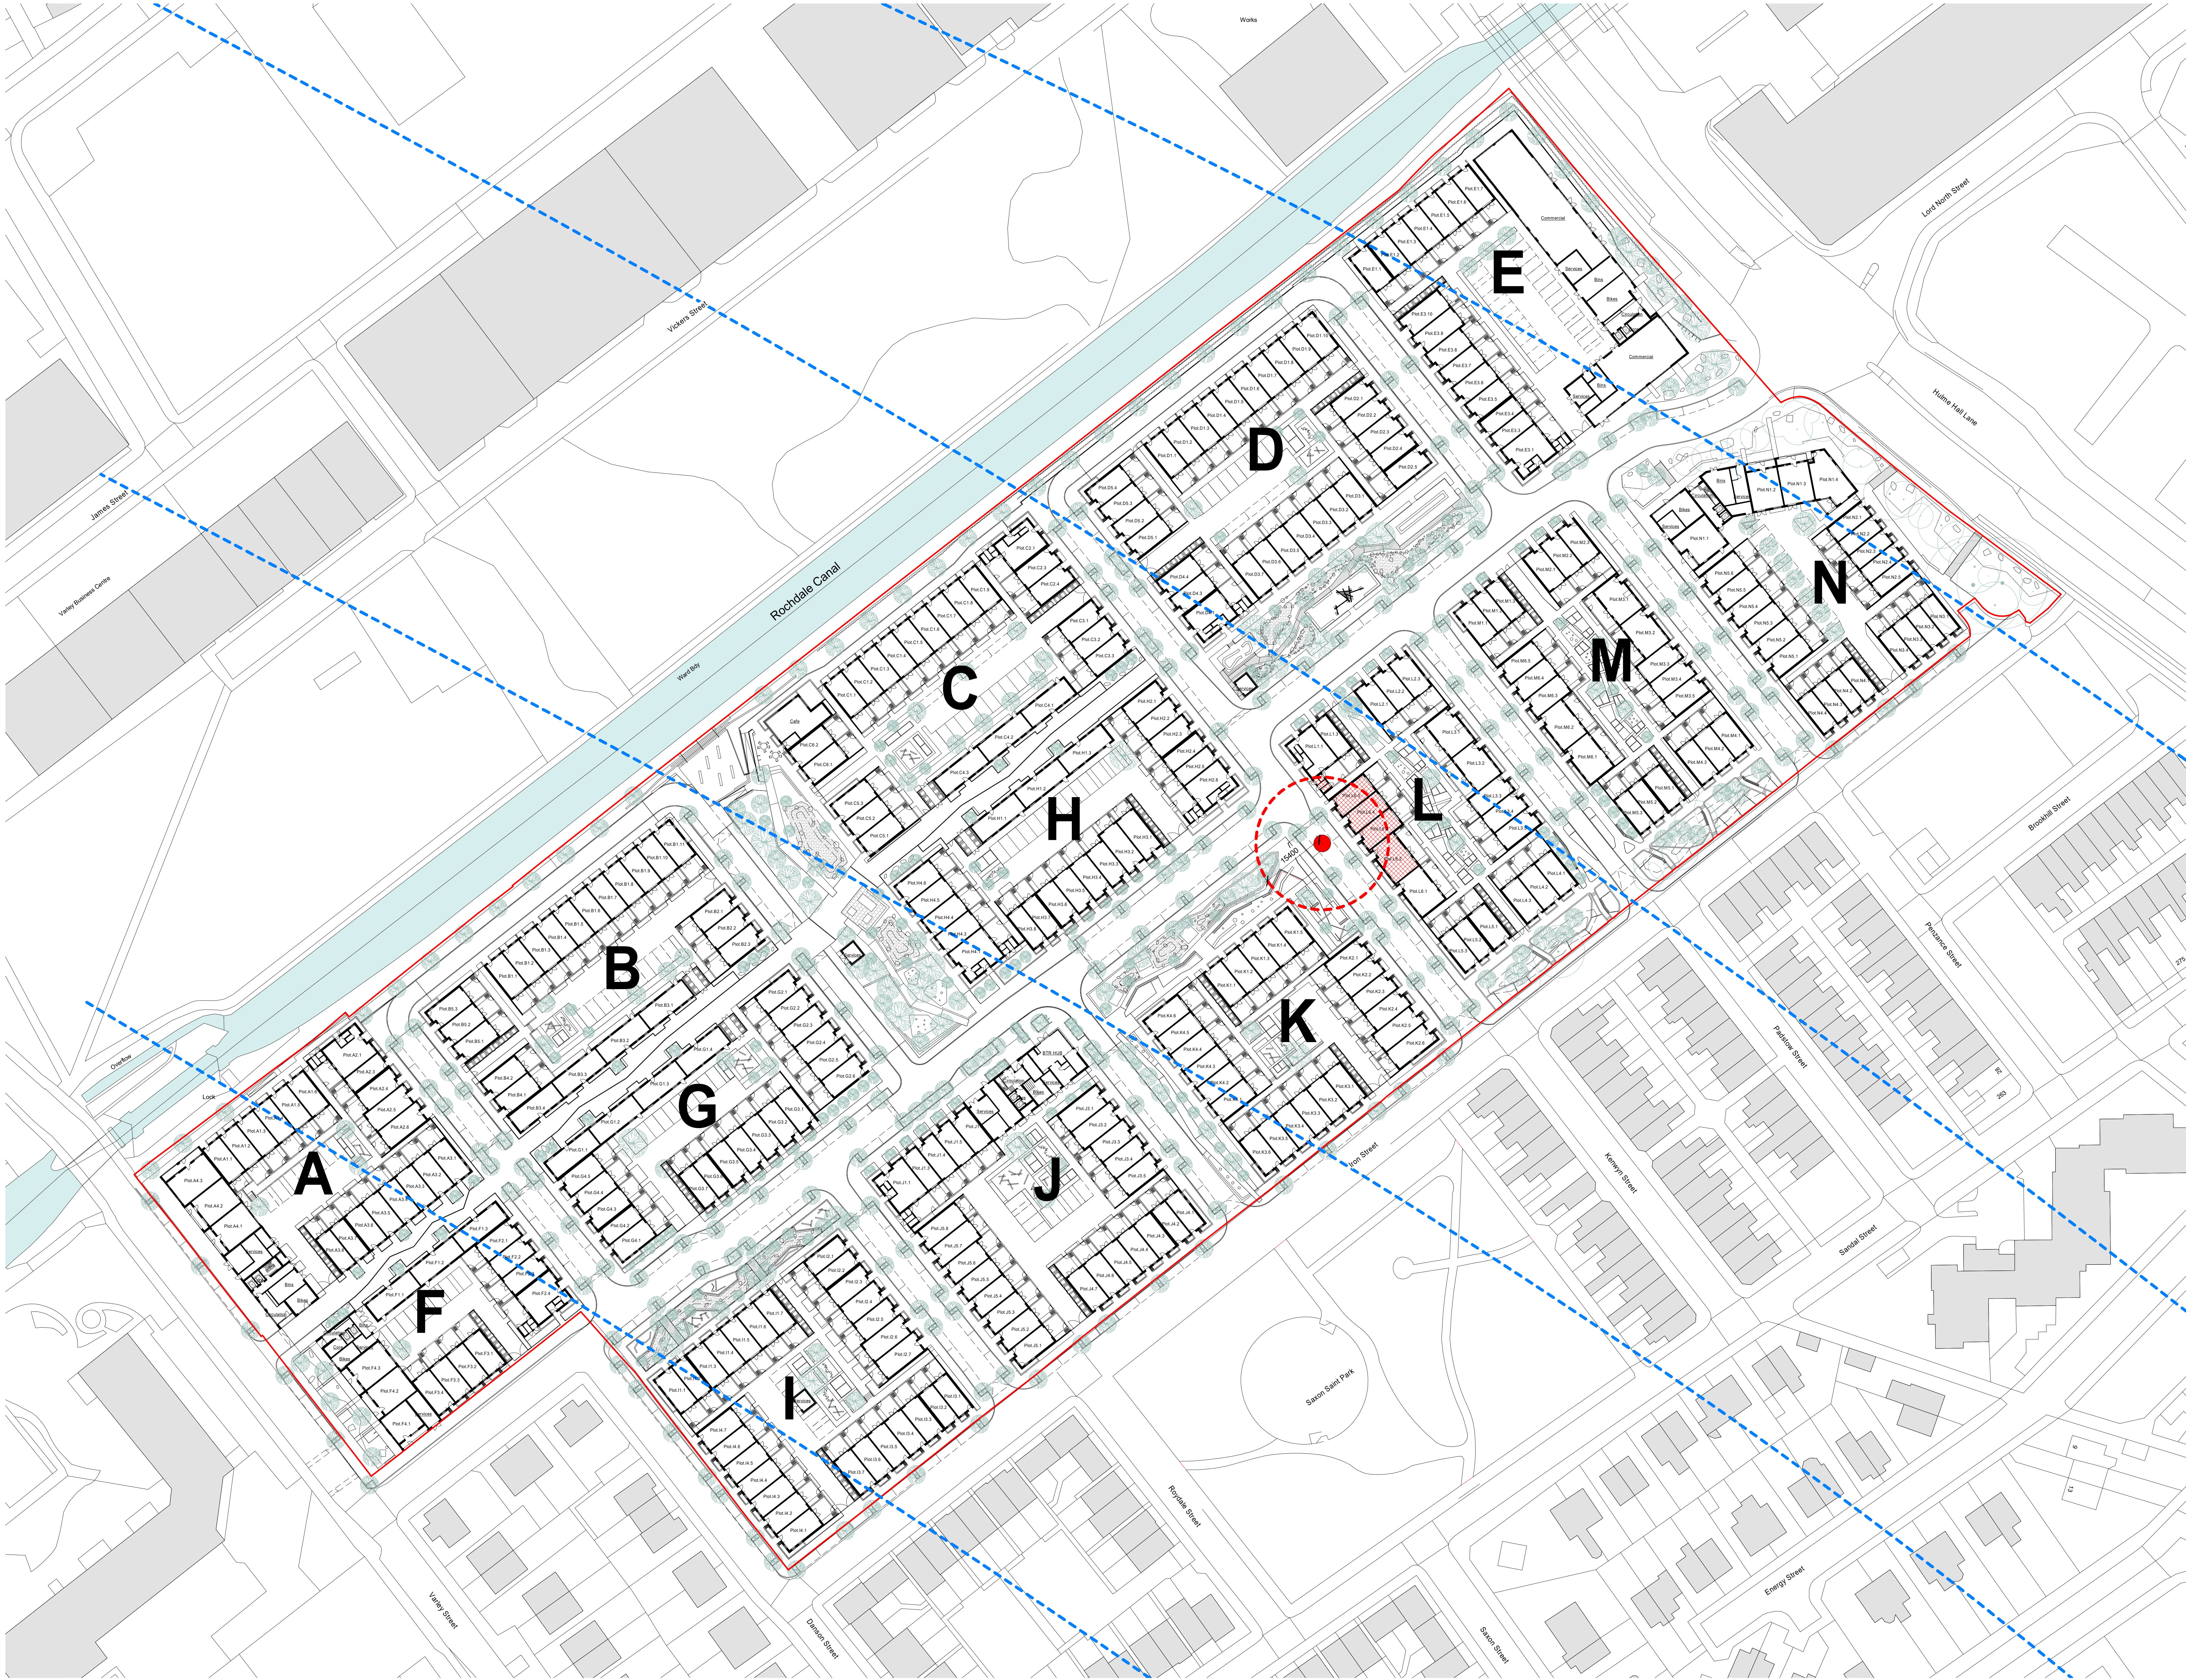

**Notes**

1. Do not scale this drawing.
2. All dimensions must be checked on site and any discrepancies verified with the architect.
3. Unless shown otherwise, all dimensions are to structural surfaces.
4. Drawing to be read with all other issued information. Any discrepancies to be brought to the attention of the architect.
5. This drawing is the copyright of Levitt Bernstein and may not be copied, altered or reproduced in any form, or passed to a third party without license or written consent.

This is not a construction drawing. It is unsuitable for the purpose of construction and must on no account be used as such.

- Recorded location of mine shaft 386399-007
- Line of 15.4m radial standoff. Zone of influence of mine shaft
- Plots within radial standoff zone. Foundations for the houses in the influence zone of the mine shaft will comprise of reinforced concrete designed to span soft spots of 3.0m and cantilever 1.5m.
- Line of coal seams through site

|     |          |                               |         |
|-----|----------|-------------------------------|---------|
| P2  | 02/07/20 | Preliminary - For Information | D       |
| P1  | 26/06/20 | Preliminary - For Information | M       |
| Rev | Date     | Description                   | Initial |

#### Land at Coleshill Street

##### Miles Platting

|                                       |     |
|---------------------------------------|-----|
| Drawing number                        | Rev |
| 3547A - LEV - 00 - GF - DR - A - 1206 | P2  |

#### Coal Mining Features and Mitigation

|                  |          |
|------------------|----------|
| Purpose of Issue | Date     |
| For Information  | 26/06/20 |

|                   |       |
|-------------------|-------|
| Scale             | Drawn |
| As indicated @ A0 | DM    |

|                                                       |         |
|-------------------------------------------------------|---------|
| Client                                                | Checked |
| Engle Services Ltd and Landcare (East Manchester) Ltd | SH      |

**London**  
Thames Studios  
2-4 Thames Villa  
London SE7 7PA  
+44 (0)20 7273 8776  
**Manchester**  
Borded Warehouse  
Quay Street  
Manchester M3 3LE  
+44 (0)161 1655 8745

**Levitt Bernstein**  
levittbernstein.co.uk