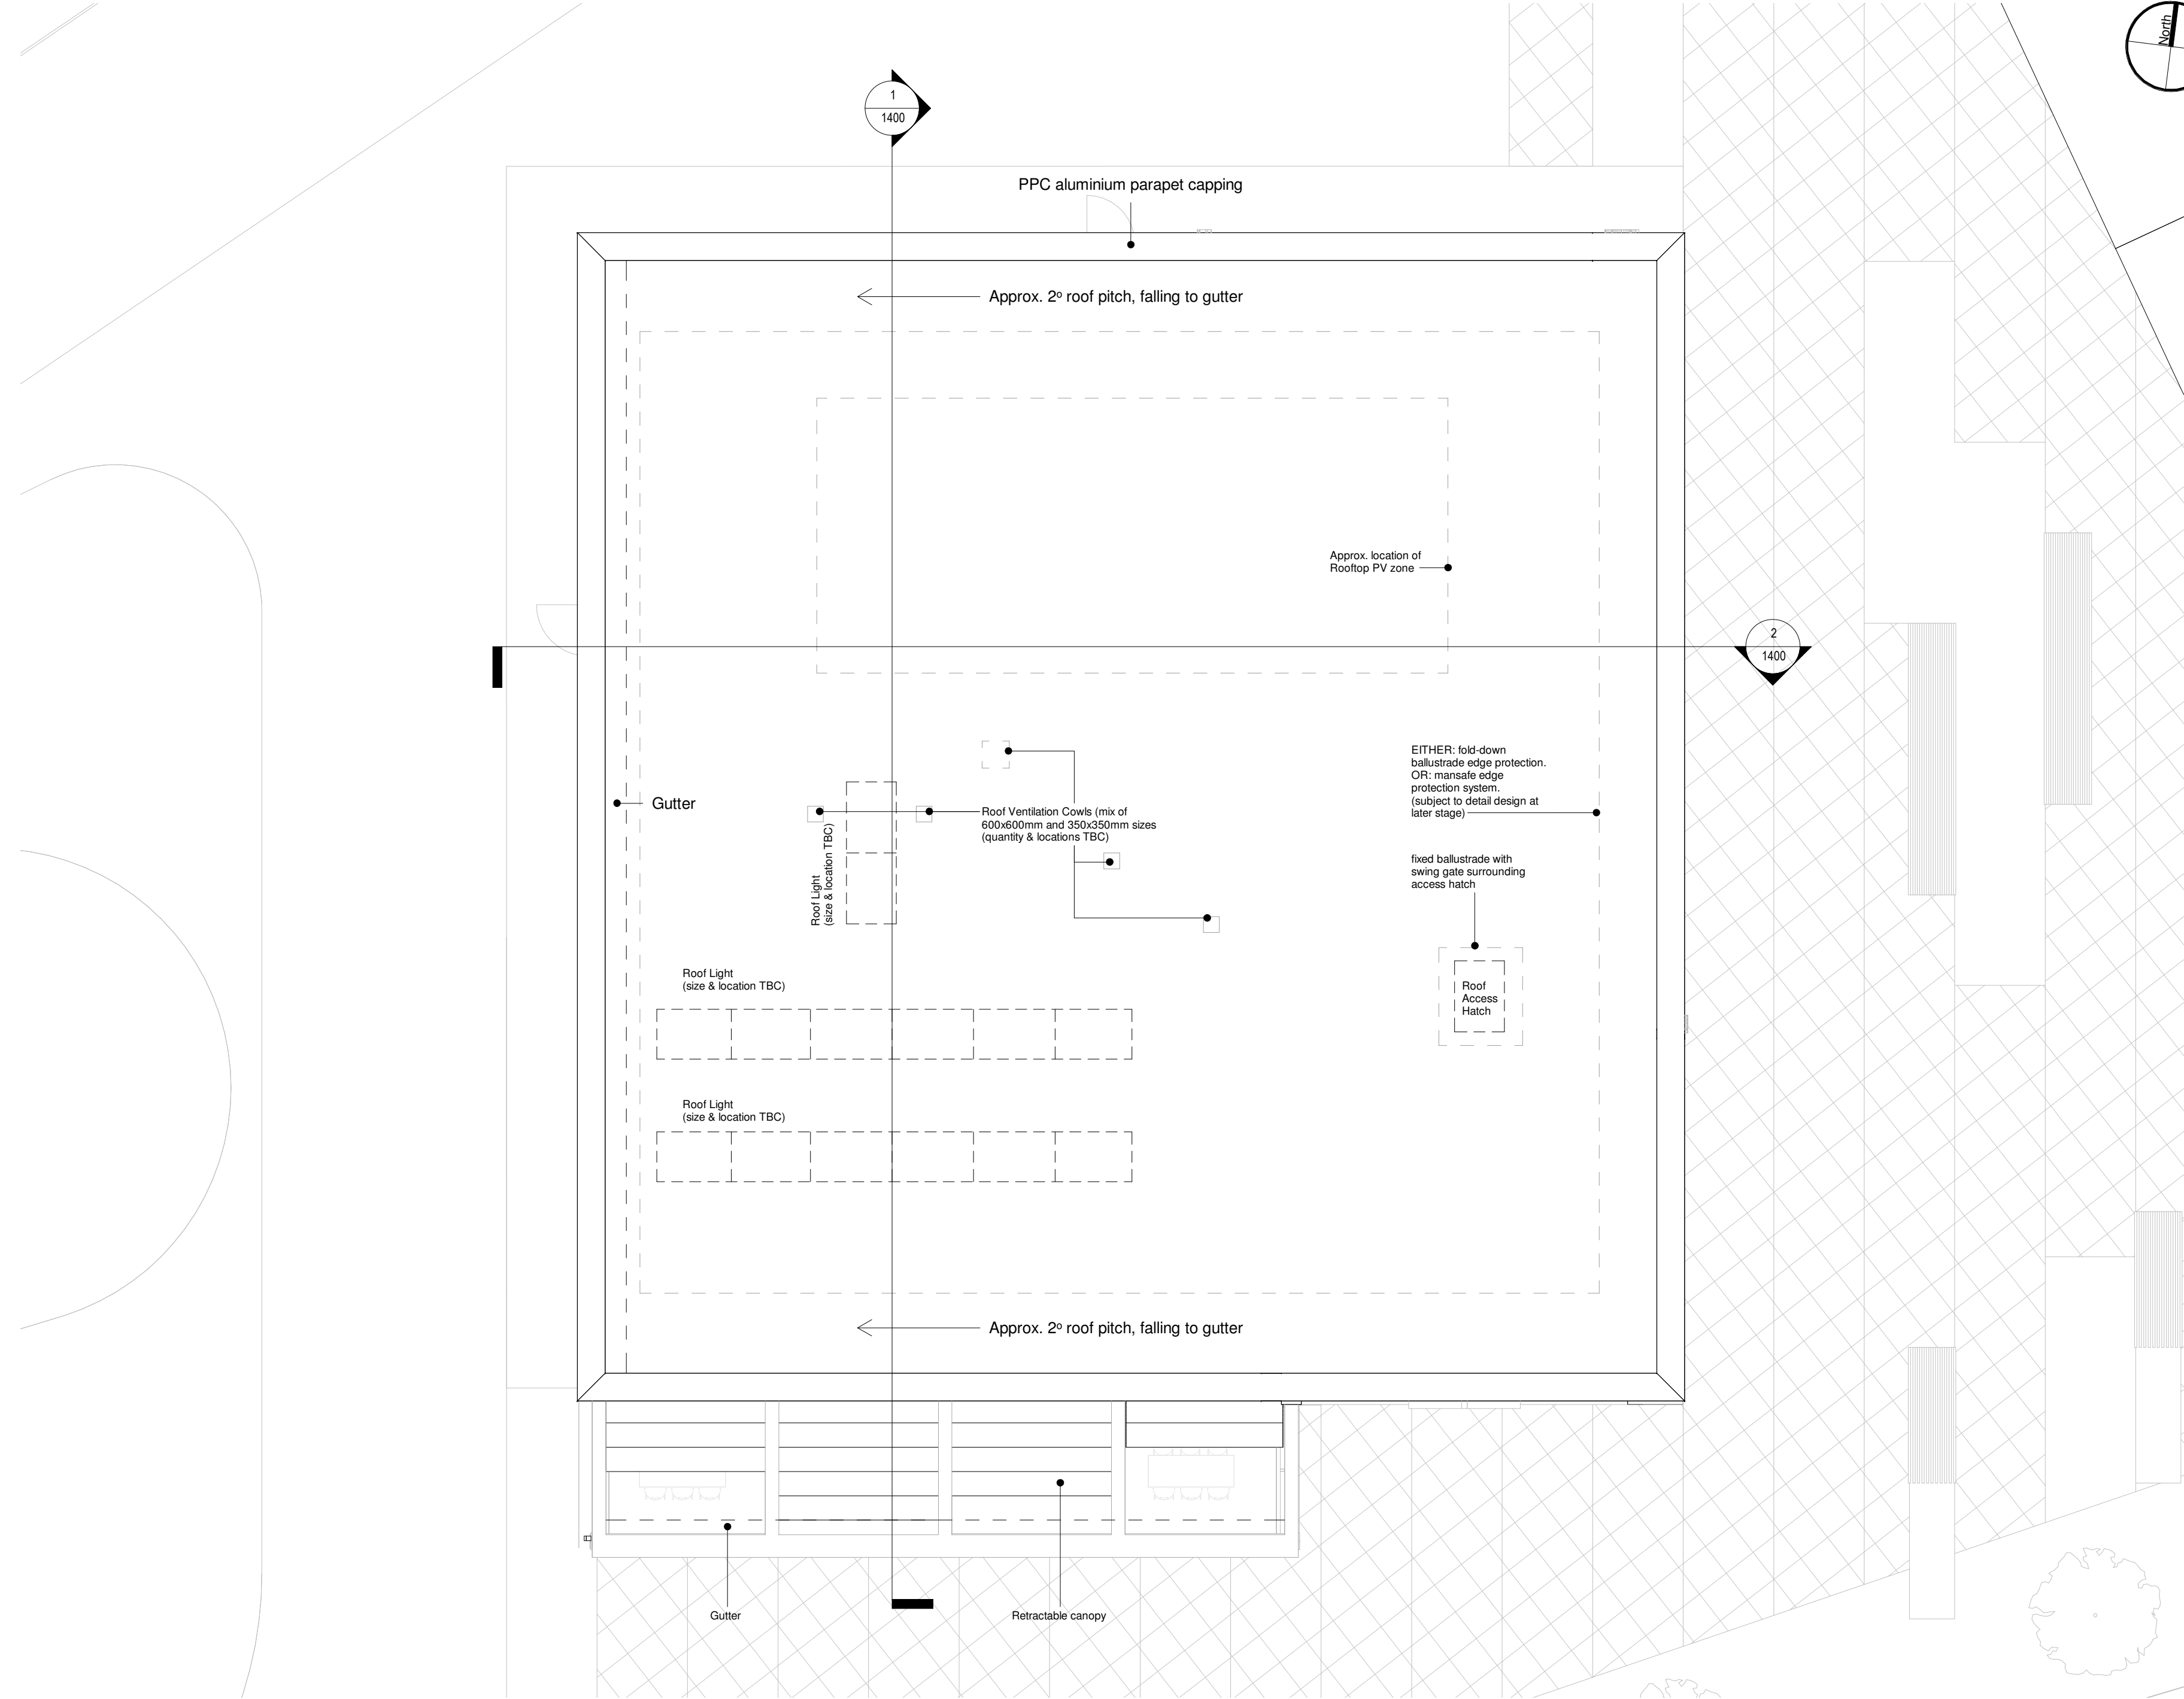


Notes

The Contractor is to check all dimensions and conditions on site before commencing. Do not scale from this drawing.
This drawing remains the copyright of POZZONI Architecture Ltd.

Scale Bars		TO BE USED ONLY AS GUIDANCE			
1:100	mm		1000		5000
1:200	mm		5000		8000
1:500	M		5		25
1:1250	M		10		70

- Notes:
- Rooftop PV layout to be confirmed (approx. 75m² of PVs)
 - Either Mansafe edge protection or fold down ballustrade edge protection.
 - Quantity, sizes & layout of all Rooflights are indicative only (TBC following detailed daylight / overheating analysis at later design stage)
 - Quantity, sizes & location of all roof ventilation cowls are indicative only (TBC following air quality analysis at later stage)

A	PLANNING APPLICATION	TC	26.02.21
Rev	Description	By	Date
Client	Our Lady's RC High School		
Job	New Education Block		
Drawing	Planning - Proposed Roof Plan		
Issue Ref.	P5697_1202	Rev	A
Date	17.02.21	Scale	1 : 100 @ A2
3D CoOrd	TC	2D CoOrd	OB
Project Status	Planning	Tender	Construction
	Design	Contract	As Built

pozzoni

10-12 Emerald Street
London
WC1N 3QA

Woodville House
2 Woodville Road
Altrincham
WA14 2FH

+44 20 7078 0079
architects@pozzoni.co.uk

+44 161 928 7848
www.pozzoni.co.uk

RF - Roof - Planning
1 : 100