


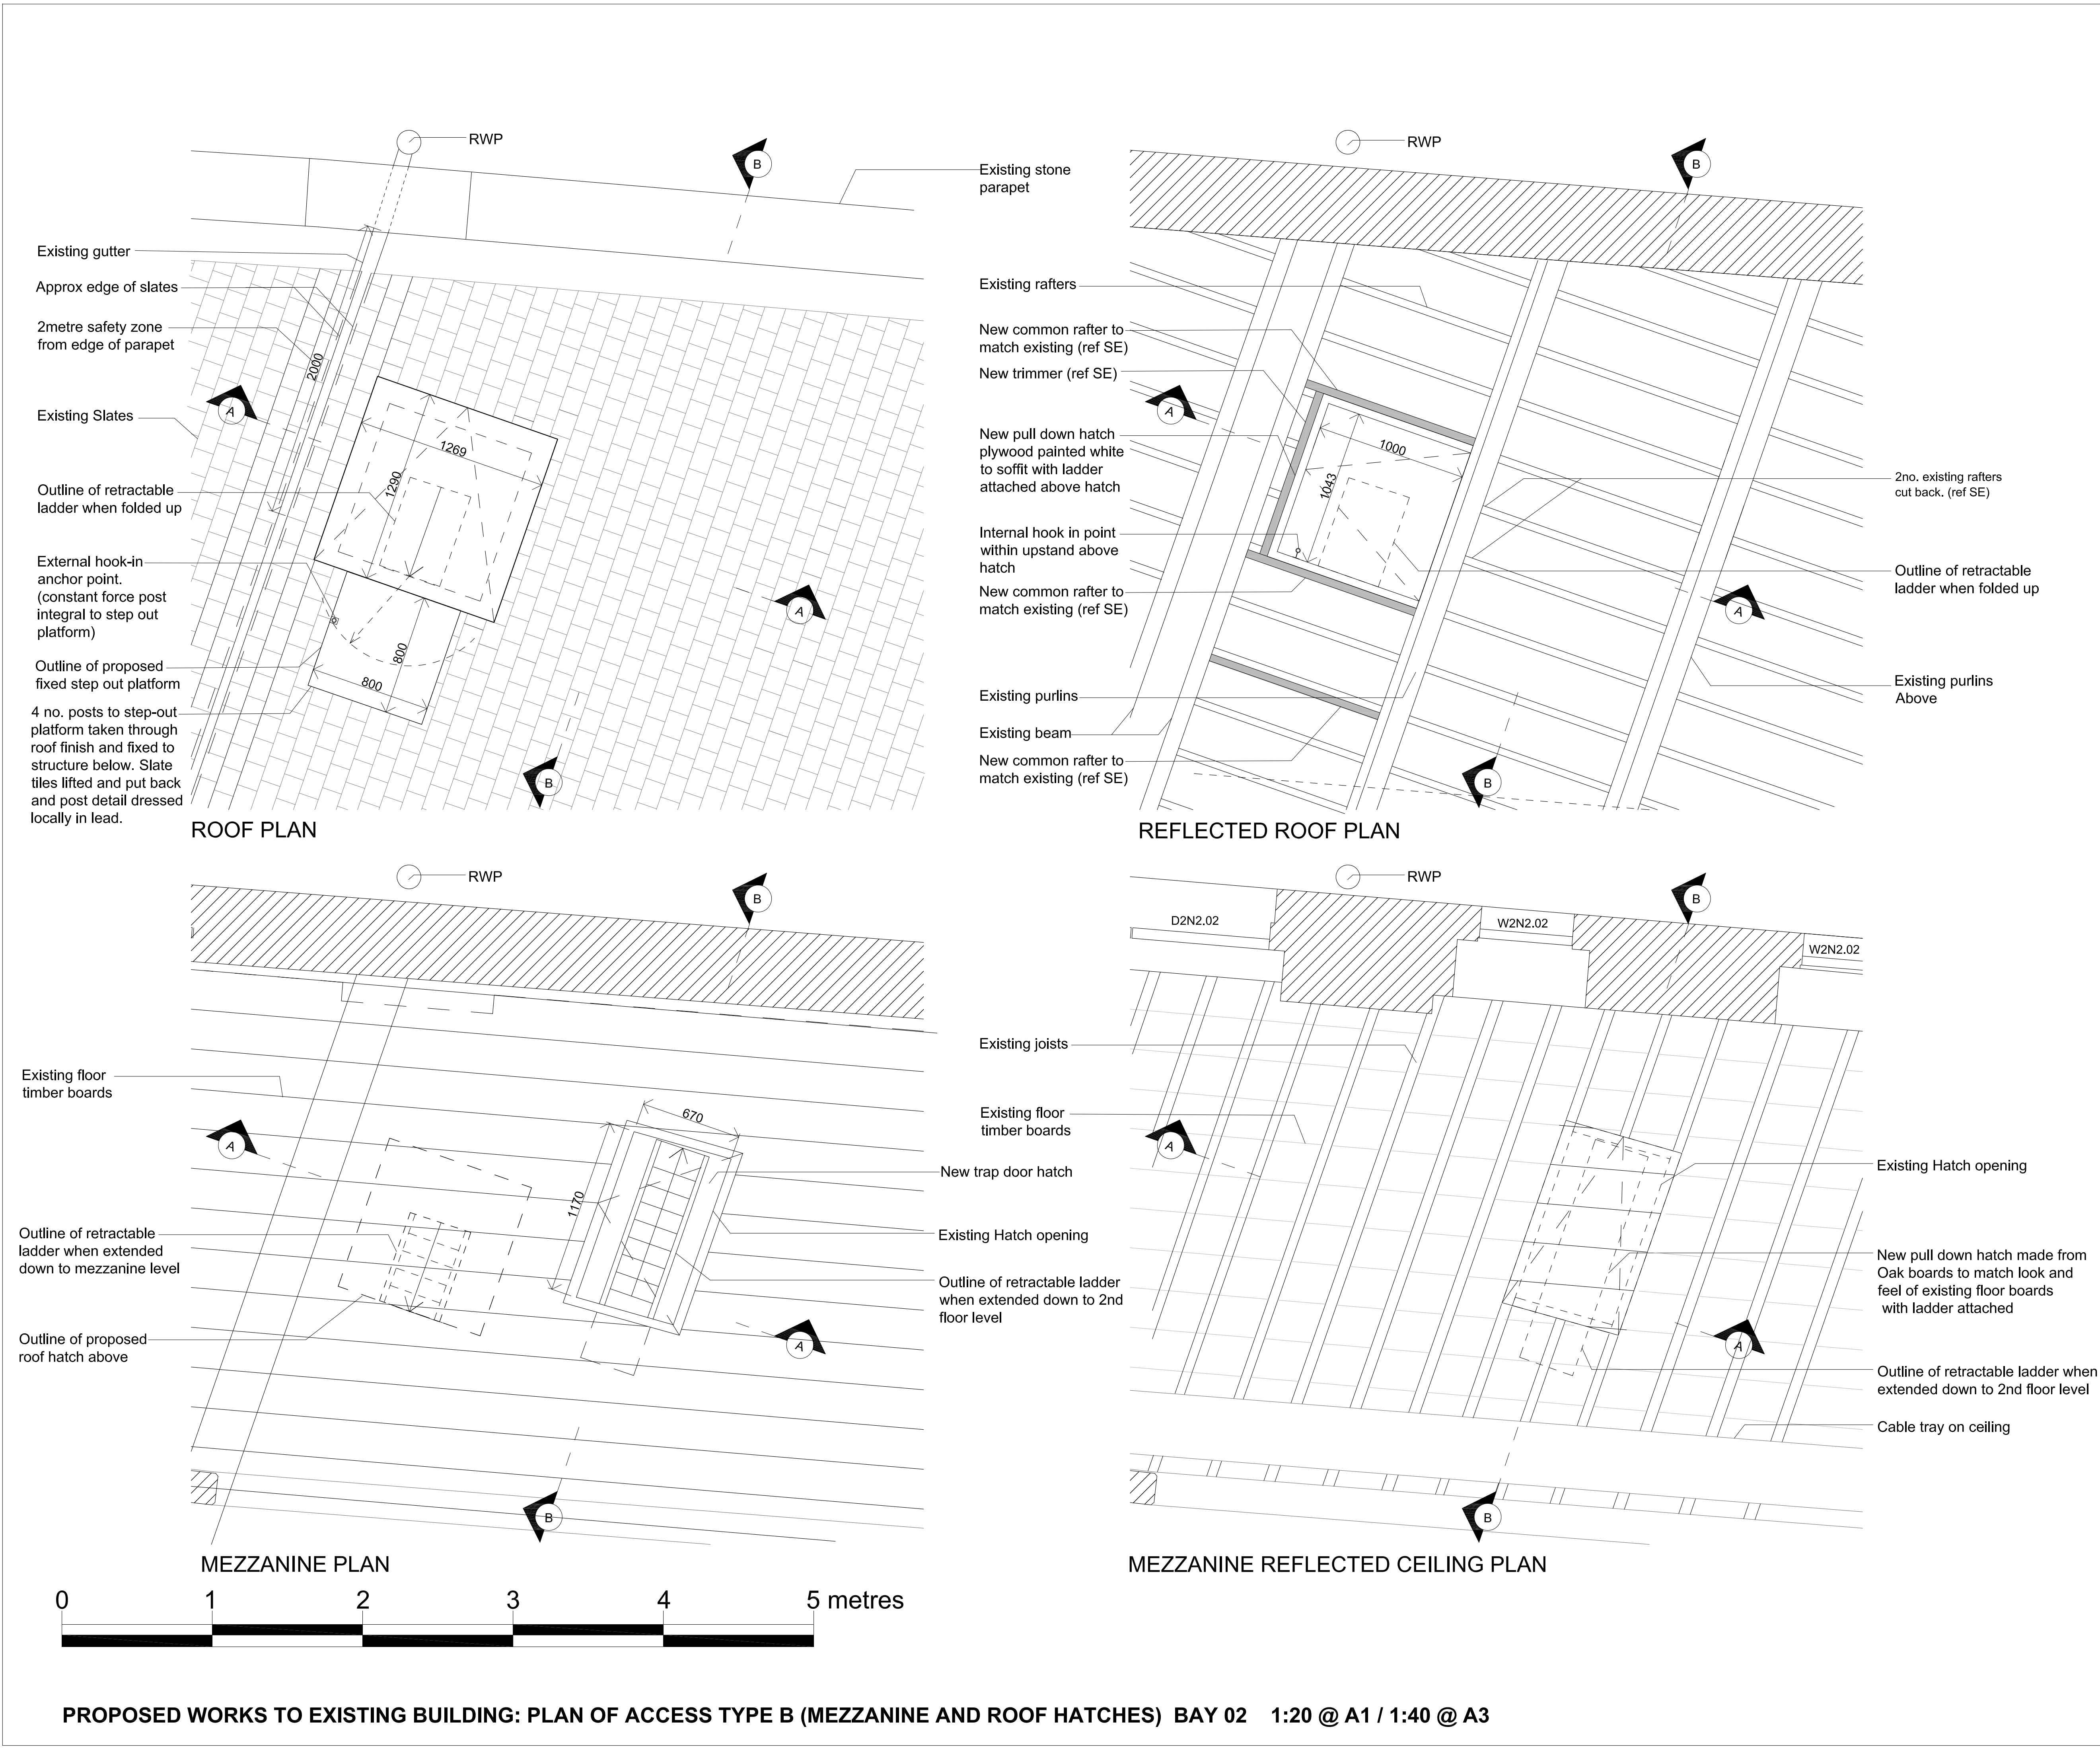

INDICATIVE NORTH

NORTH

WEST

EAST

SOUTH

LOCATION PLAN

Existing Access Hatch

Bay 01

Bay 02

Bay 03

Bay 04

Bay 05

BASED ON MEASURED SURVEY BY "GREENHATCH"

JOB TITLE Science and Industry Museum, Manchester, M3 4FP	JOB NO. 260	DRWG. TITLE Proposed Works to Existing Building: Plan of Access Type B (Mezzanine and roof hatches) - Bay 02 DRWG. NO. 260 / PD / 216 (A1 ORIGINAL FORMAT)	STATUS Planning
A 10.12.20			REV: 1:20@A1
B 27.01.21			1:40@A3
C 11.02.21			C
Studiowdownie	TEL: +44 (0) 20 7299 7766 info@studiowdownie.com	All dimensions to be checked on site by the Contractor and confirmed with the Architect prior to construction. Do not scale off this drawing.	Drawn by: JP DATE: 28/06/19

PROPOSED WORKS TO EXISTING BUILDING: PLAN OF ACCESS TYPE B (MEZZANINE AND ROOF HATCHES) BAY 02 1:20 @ A1 / 1:40 @ A3