


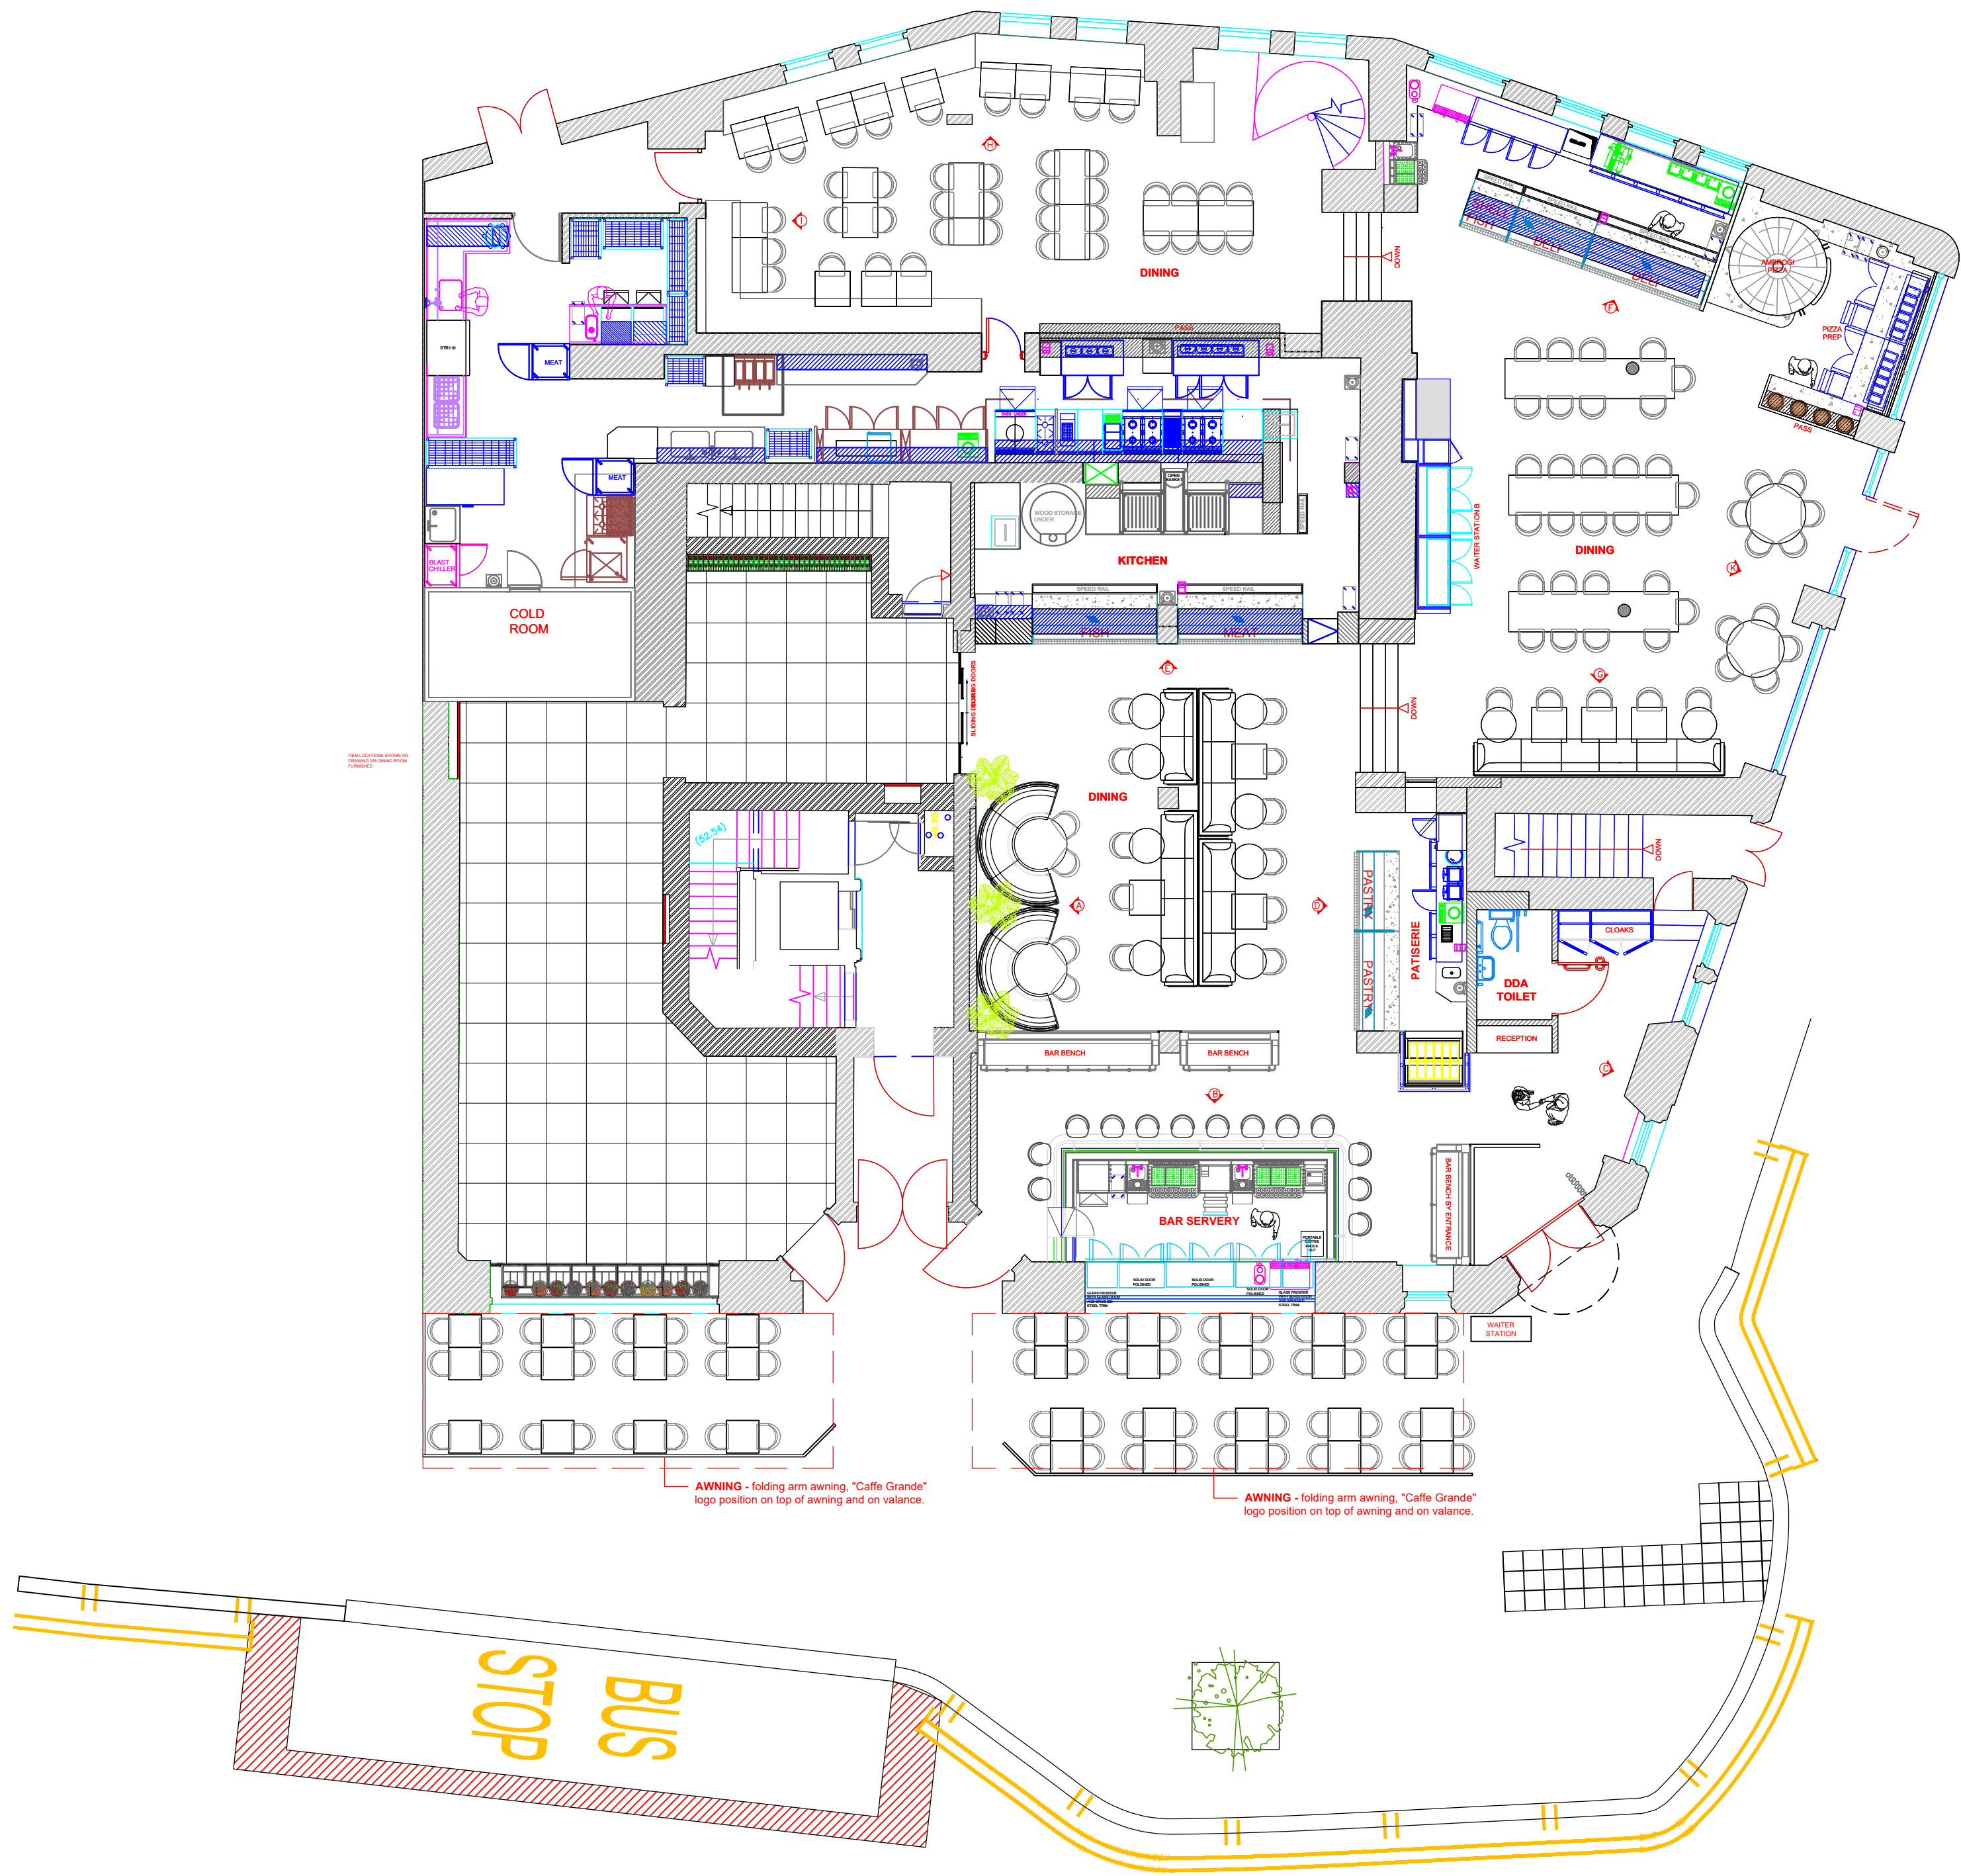

AWNING - folding arm awning, "Cafe Grande" logo position on top of awning and on valance.

CCTV - to be finished in black. (Fixed behind awning)

CCTV - to be finished in black. (Fixed behind awning)

AWNING - folding arm awning, "Cafe Grande" logo position on top of awning and on valance.



AWNING - folding arm awning to be installed, "Cafe Grande" logo position on top of awning and on valance.

CCTV - to be finished in black.

NOTE - all fixings and electrical wiring to use existing holes to the building wherever possible.



PICCOLINO IRC

DOC No. SCALE DATE
WIP 105 1:100@A1 25.02.2021

PICCOLINO MANCHESTER

ETERNAL ELEVATIONS

This Drawing is the property of Carroll Design Ltd. and must not be copied or otherwise reproduced. All measurements must be checked on site before commencement of works. No dimensions are to be scaled from this drawing.