




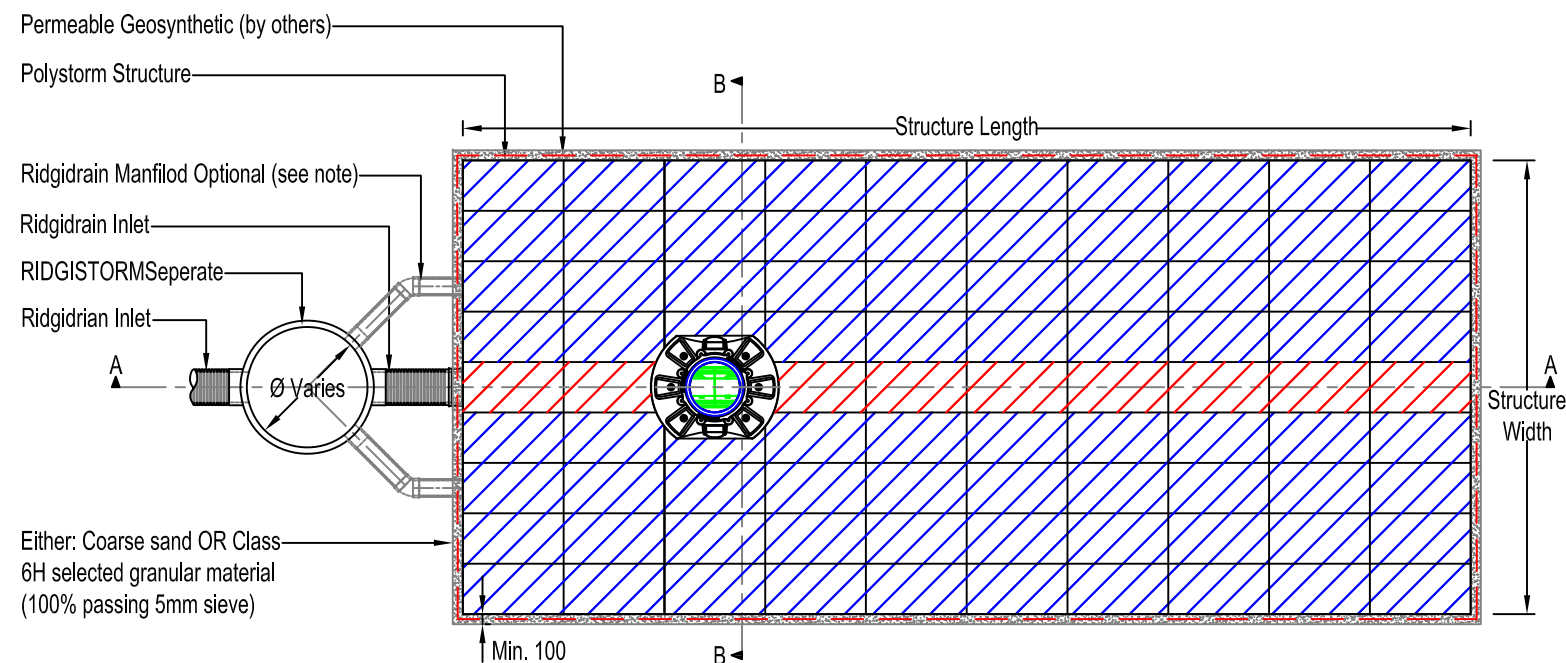

### KEY:

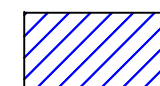


POLYSTORM (PSM1, 1A & 2 CELL)

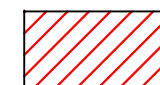

POLYSTORM (PSM4 CELL)


## TYPICAL SOAKAWAY TANK PLAN

(Scale 1:75)

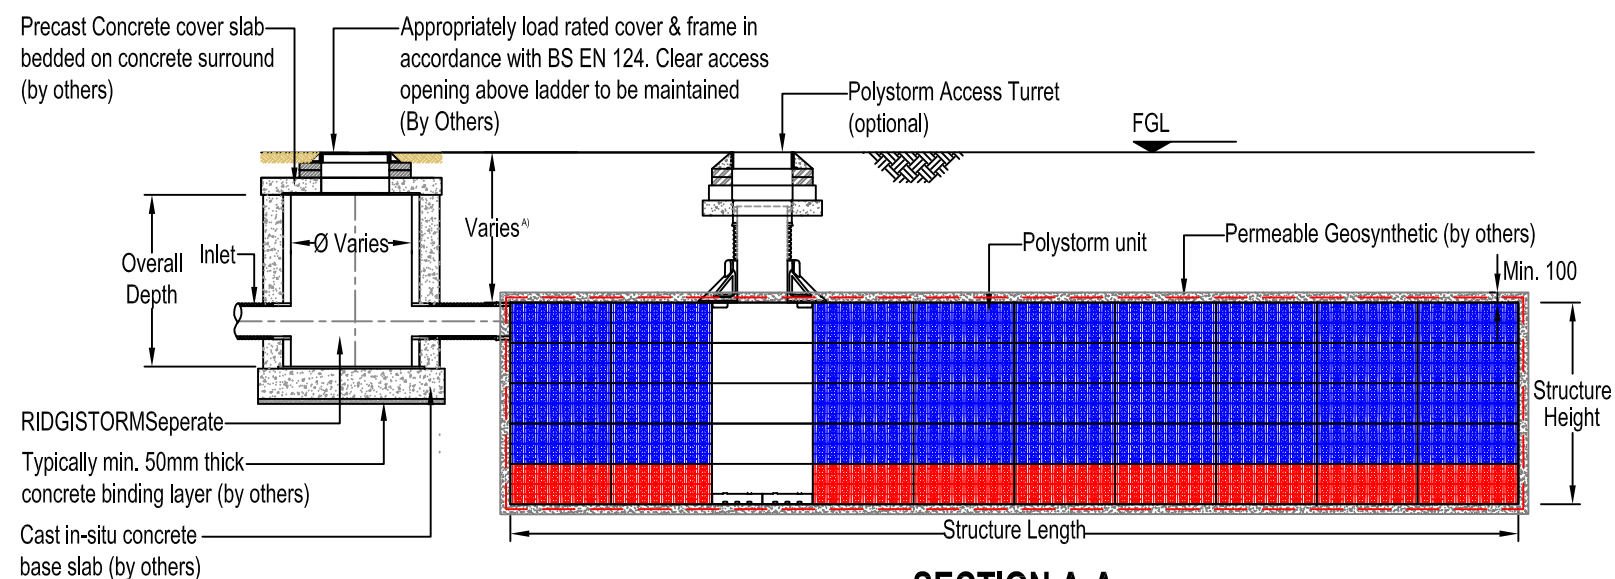

## SECTION A-A

Scale (1:75)

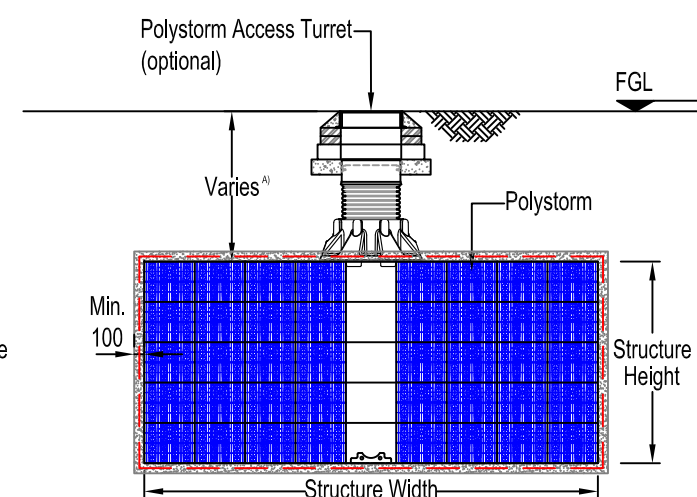

## SECTION B-B

Scale (1:75)

### POLYSTORM ACCESS NOTES

1. Refer to Polypipe drawing No. PSM\_SD\_PSM\_004 for typical integration into Polystorm structure.

### MANIFOLD NOTE

Where single pipe hydraulic capacity is exceeded manifold detail may be required. For information on Manifold connections please refer to drawing ref: PSM\_SD\_008

### NOTE A

For information on tank cover depths please contact the Technical Team:- 01509 61500

### NOTES

1. All dimensions in millimetres, unless otherwise stated.
2. All dimensions are nominal and may vary within manufacturing or construction tolerances.
3. All site temporary and enabling works by others.
4. Polypipe products to be installed in accordance with Polypipe civils recommendations (refer to Polypipe technical guidance for further information), giving due consideration to the requirements of the organisation who will be taking ultimate ownership of the installation.
5. This drawing is intended for guidance only. Confirmation of the information contained within this document should be sought from the consulting engineers before final design or construction activities commence.

All information in this document is of an illustrative nature and is supplied by Polypipe Civils & Green Urbanisation without charge. Polypipe may modify and change the information, products and specifications from time to time for a variety of reasons, without prior notice. Updates will not be issued automatically. This information is not intended to have any legal effect, whether by way of advice, representation or warranty (express or implied). We accept no liability whatsoever (to the extent permitted by law), if you place any reliance on this document you must do so at your own risk. The information within this document should not be solely relied upon to determine the suitability or installation requirements of our products for a proposed application and expected site conditions; expert advice should be sought in this respect. Copyright © 2020 Polypipe. All rights reserved. 'Polypipe logo' is a registered trademark of Polypipe. All Polypipe products are protected by Design Right under CDPA 1988.



Polypipe Civils & Green Urbanisation

North Road, Loughborough, Leicestershire, LE11 1LE  
Tel: 01509 615100  
Fax: 01509 615215  
www.polypipe.com/civils

PROJECT

POLYSTORM STANDARD DETAILS

TITLE

POLYSTORM SOAKAWAY

STATUS

FOR INFORMATION

DATE

17/03/16

DRAWN BY

JL

ORIGINAL SIZE

A3

SCALE

AS SHOWN

DRAWING No.

PSM\_SD\_PSM\_003

REV.