
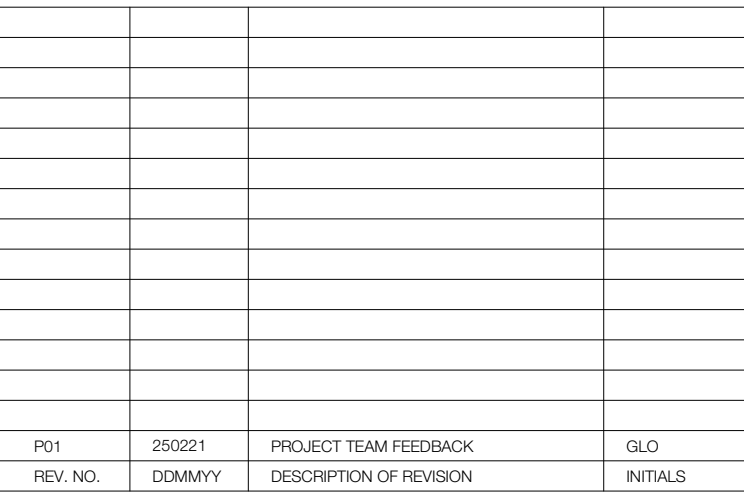


OUR LADY'S RC HIGH SCHOOL

Alworth road, Manchester M9 0RP

Stiwdio Owens
Eyarth Bach
Llanfair Dyffryn Clwyd
Ruthin
Denbighshire
LL15 2EG
hello@stiwdiowens.co.uk
+44 (0)1824 544000

- 1. Drawing copyright of Shweta Devs Landscape Architecture.
- 2. The drawing is to be used in connection with landscape drawings and specification.
- 3. Only signed dimensions are to be used.
- 4. The drawing is not to be used for any other purpose.
- 5. The Landmark Architect is to be notified of any discrepancies before proceeding.
- 6. No liability accepted for amendments by others.
- 10. Drawing for the purpose of planning and not for construction.
- 11. Location of temporary access point pending tracking and visibility splay analysis by others.
- 13. Location and extent of construction access route indicated.
- 16. Temporary traffic management and pedestrian safety measures to be agreed with MOC.

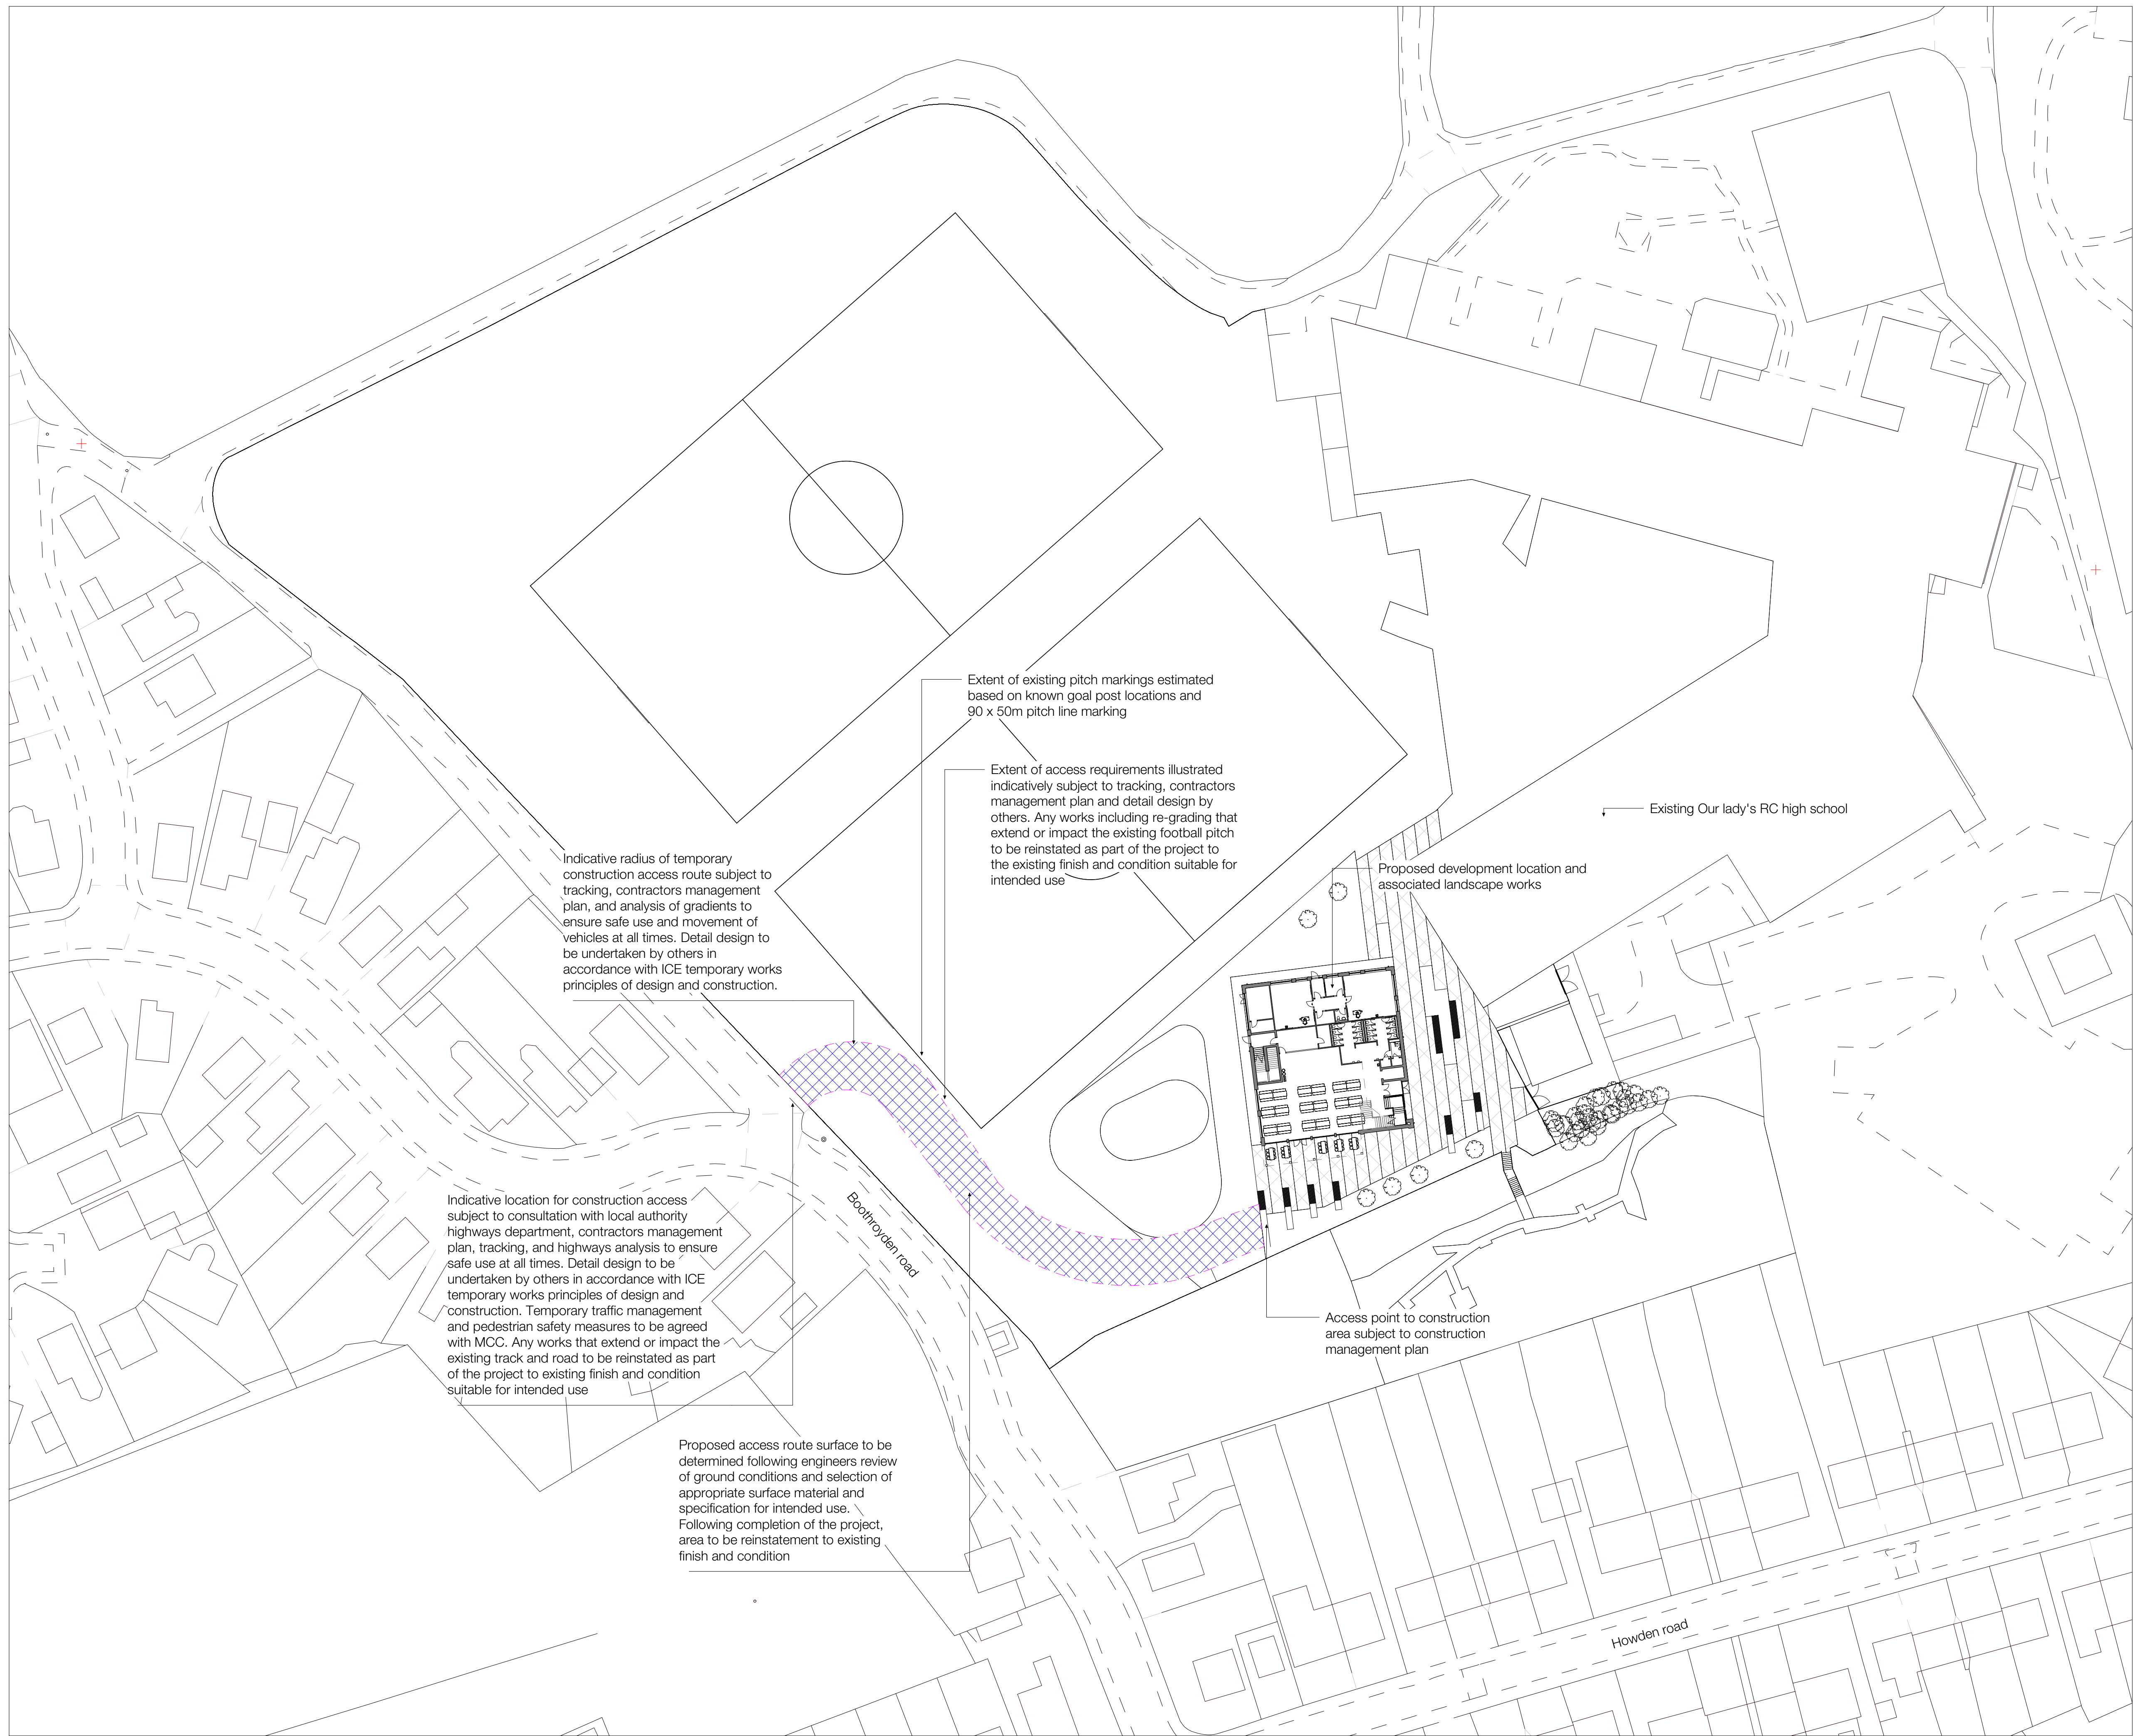

