


Elevation to West (Rear)

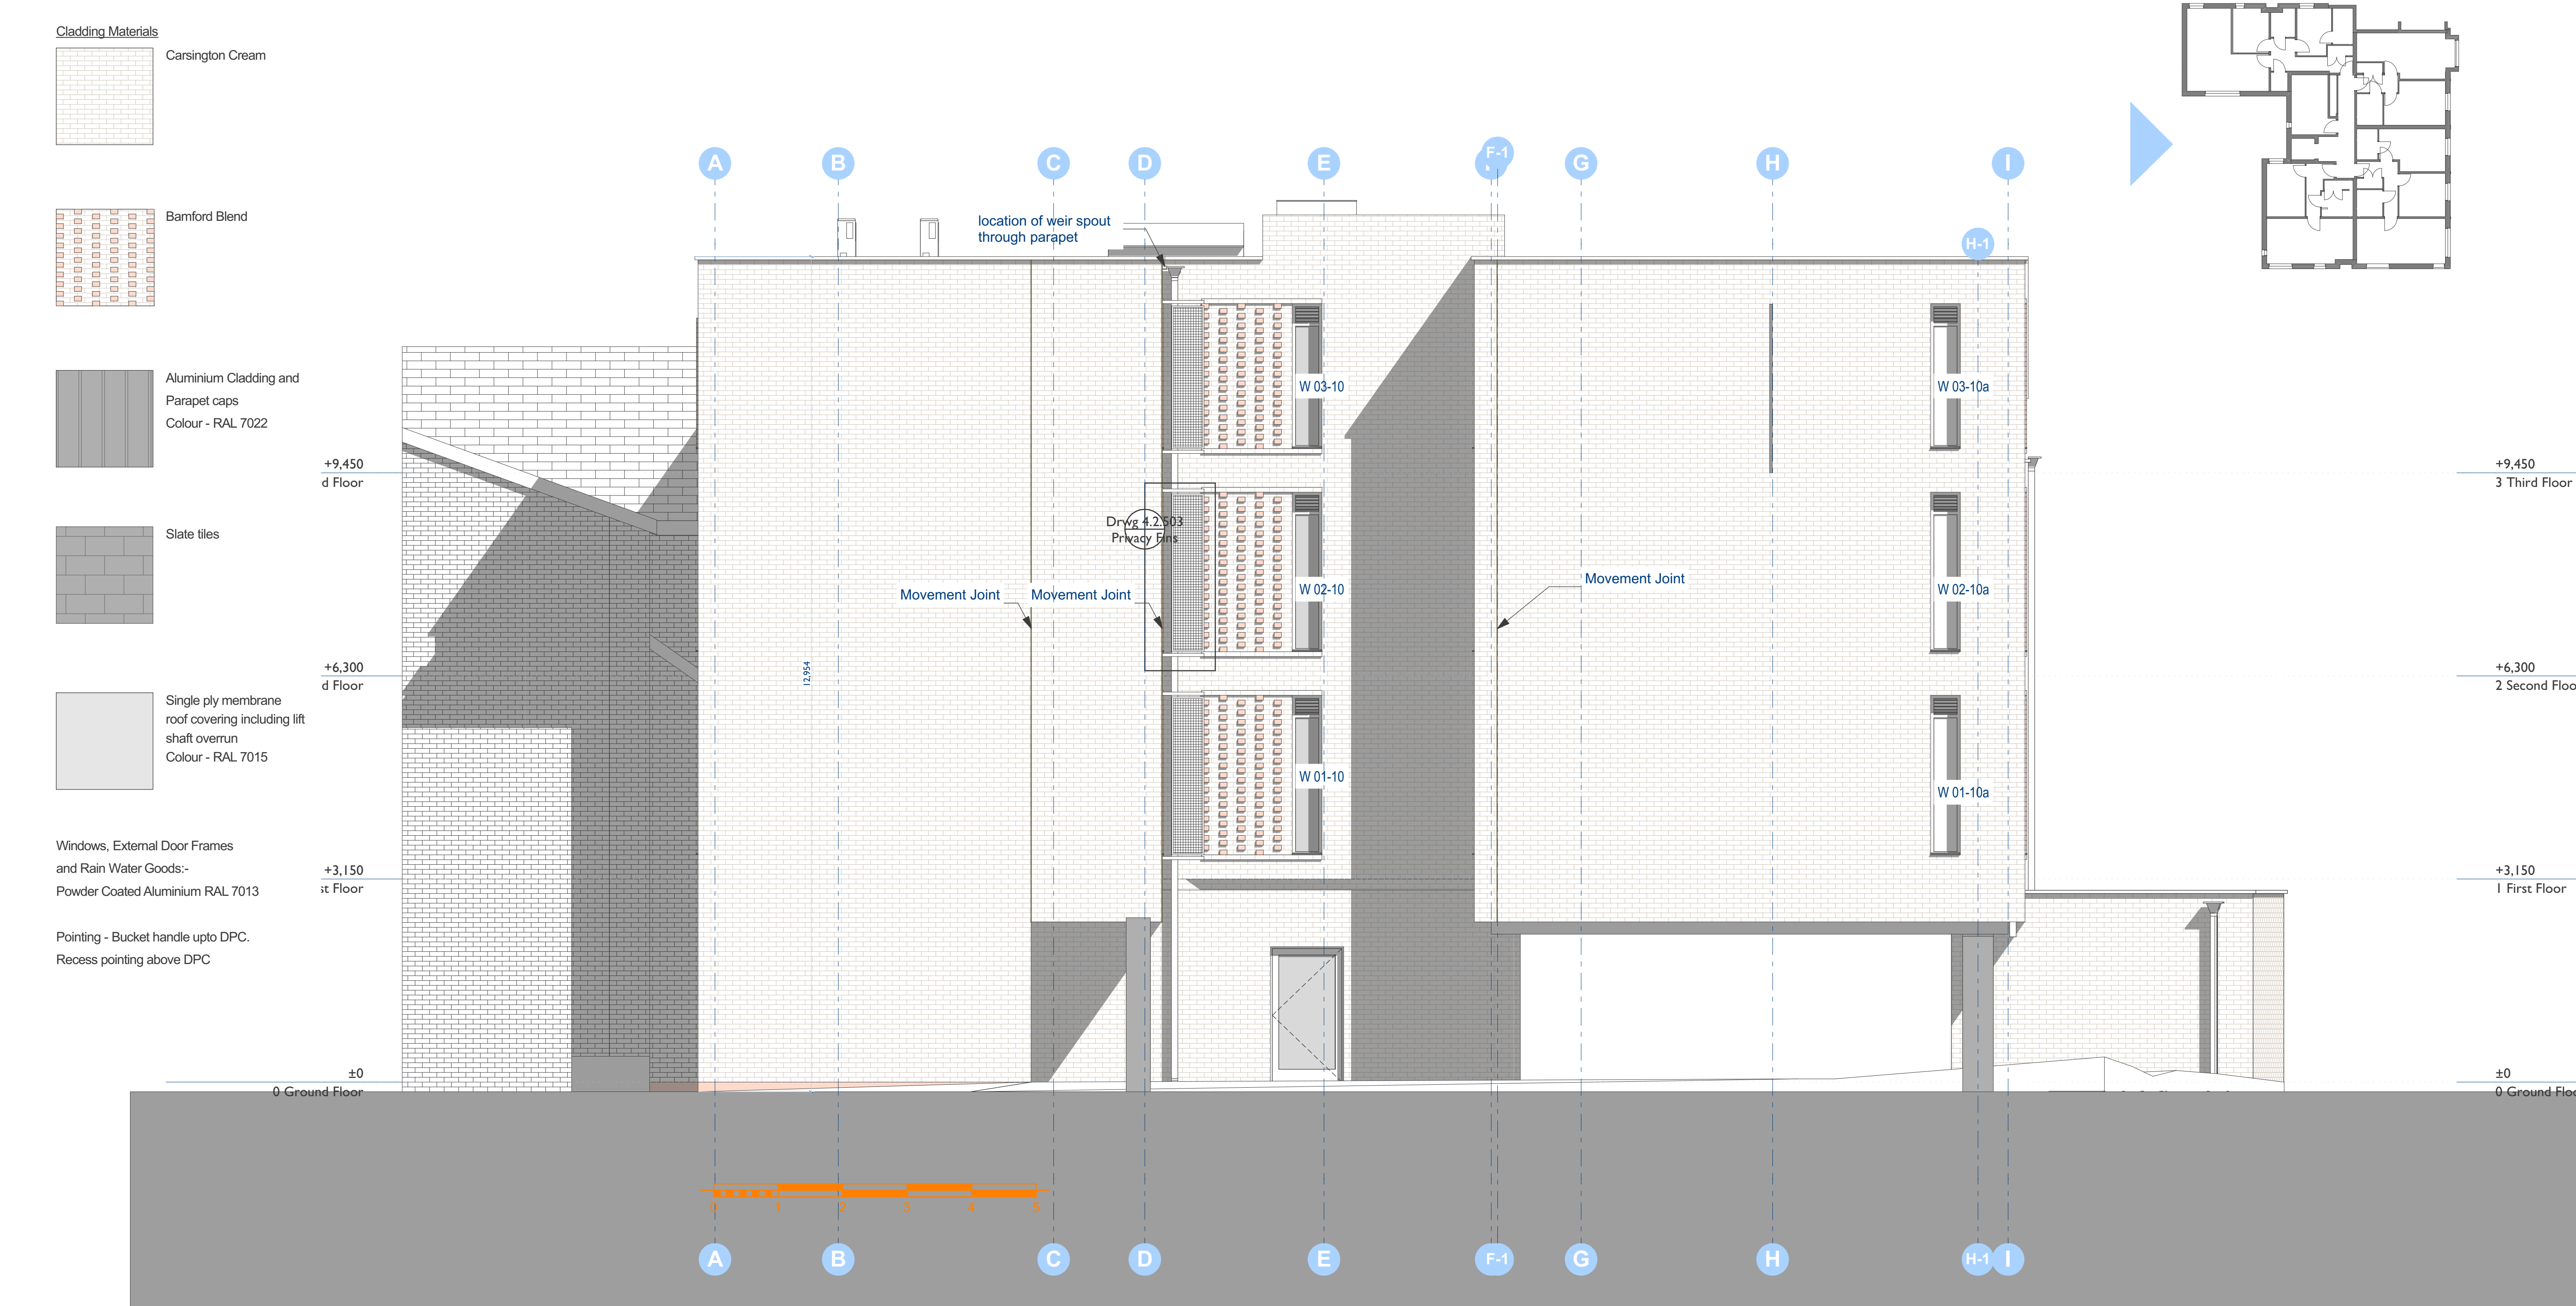

Notes	Revision	Description	Date
DO NOT SCALE FROM THIS DRAWING. ALL DIMENSIONS ARE TO BE CHECKED ON SITE BEFORE CONSTRUCTION COMMENCES. DAVID COX ARCHITECTS OWNS THE COPYRIGHT TO THIS DRAWING. IT SHALL NOT BE REPRODUCED, DISTRIBUTED OR OTHERWISE USED WITHOUT THE CONSENT OF THE COPYRIGHT OWNER. UNTIL PAYMENT HAS BEEN ACCEPTED BY THE OWNER SUCH CONSENT IS DEEMED NOT TO HAVE BEEN GIVEN. THIS DRAWING SHALL ONLY BE USED FOR THE PURPOSES FOR WHICH IT WAS PREPARED. DRAWINGS CARRIED OUT FOR THE PURPOSES OF PLANNING APPROVAL SHALL NOT BE USED FOR OBTAINING PRICES OR FOR CONSTRUCTION PURPOSES.	P1	General revisions	28/08/2020
	P2	window sill heights dropped to 375mm, movement joints added	07/09/2020
	A	Consolidation of changes for initial construction issue	02 Oct 2020
	C	General revisions to layout	26 Oct 2020
	D	Red brick added below DPC, projecting brick panels amended, transom height adjusted	06 Nov 2020
	E	weir spout added	27 Nov 2020
	F	Projection added to roof to accommodate service ducts	01 Feb 2021



Project Title	Swinbourne Grove, Manchester	Project Status	☒ PLANNING ☐ PRELIMINARY ☐ FOR COMMENT ONLY ☐ TENDER ☐ CONSTRUCTION	Scale	1:50
Client	Truman Design and Build			Paper Size	A1
Drawing Title	Elevation to West (Rear)			Date	01/02/2021
				Drawn by	DC
				Drawing No.	1964 4.1.14 F