


0m 2m 4m 6m 8m 10m
VISUAL SCALE 1:100 @ A0

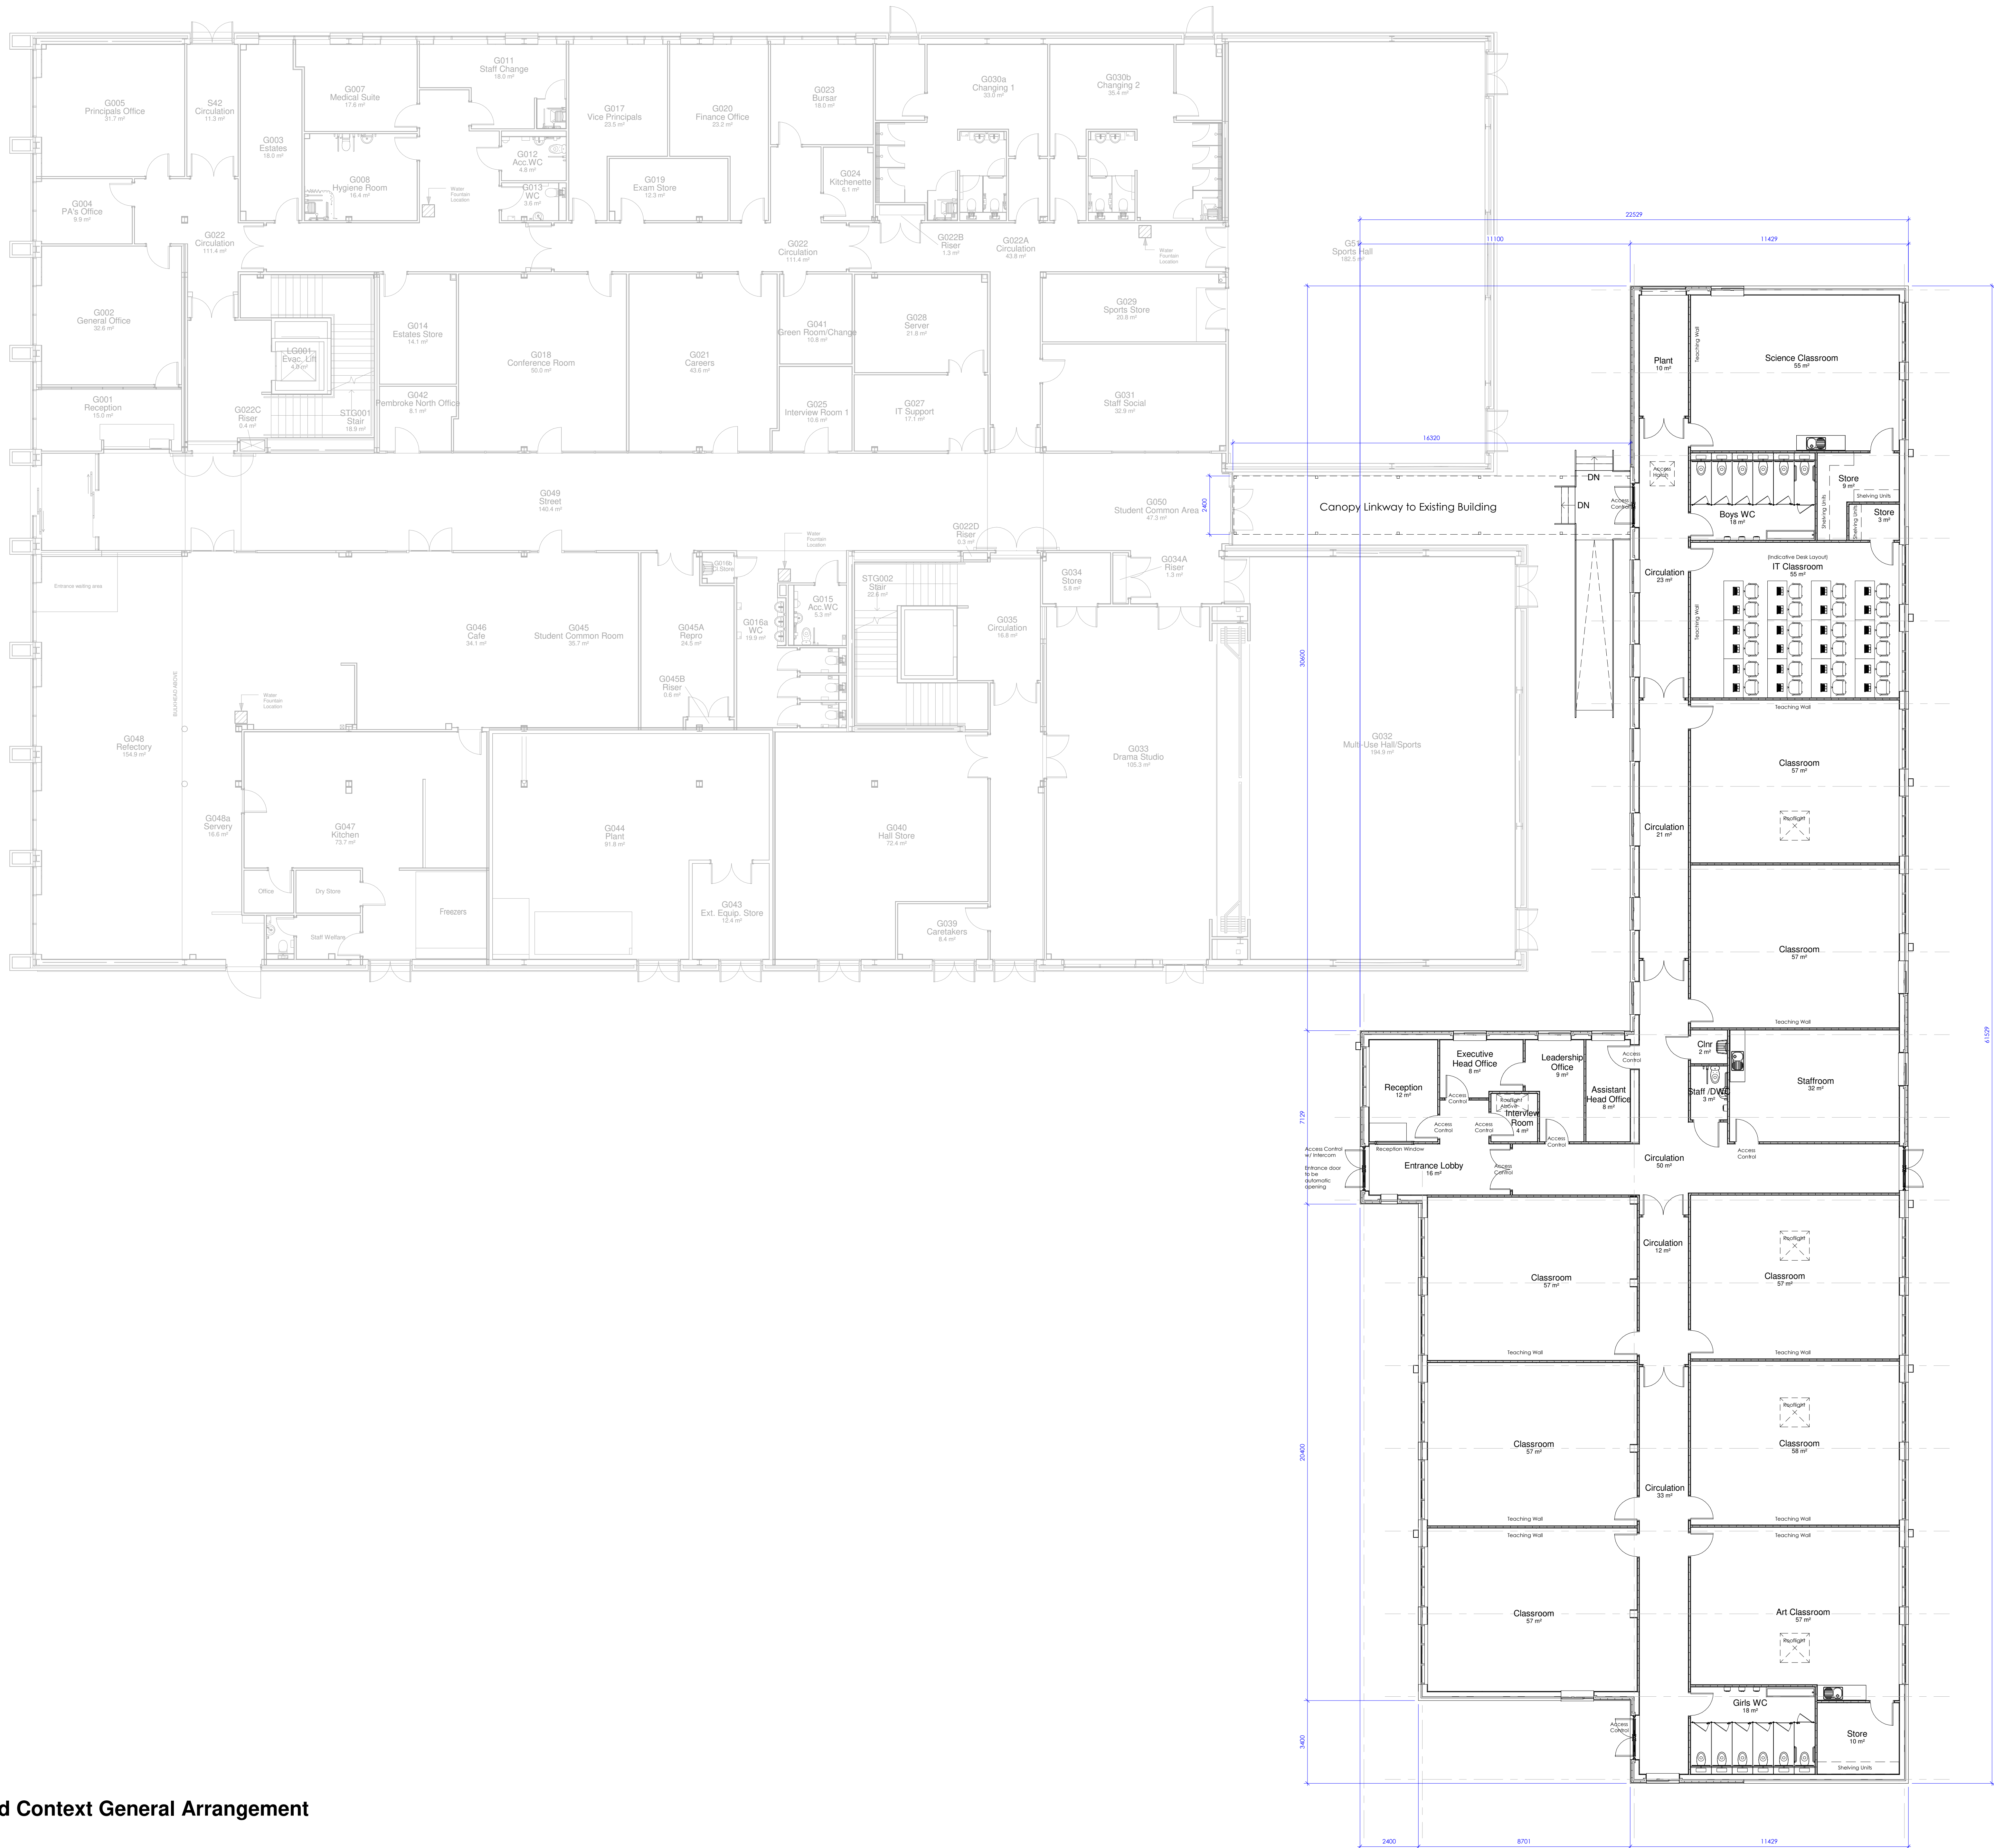

Proposed Context General Arrangement
1 : 100

Rev	Description	By	Chk	Date
P1	Ramp arrangement updated, site boundaries updated, levels amended	WH		16/12/20
P2	For Planning Submission	ST		17/12/20

ALL DIMENSIONS ARE IN METRES UNLESS OTHERWISE NOTED. DO NOT SCALE OFF DRAWINGS. ALL DIMENSIONS ARE INDICATED AND MUST BE CHECKED ON SITE. ALL DIMENSIONS ARE COPYRIGHT OF DARWIN GROUP LTD AND CANNOT BE REPRODUCED WITHOUT WRITTEN CONSENT OF DARWIN GROUP LTD.

DarwinGroup
Design Engineering Construction Has Evolved
London House, Sharncliffe Business Park, Sharncliffe, Birmingham, B34 6BA
www.darwingroup.co.uk

PROJECT TITLE
Connell Co-op College

ADDRESS
301 Alton Telford Way
Manchester
M11 3BS

DRAWING REFERENCE
180389 | DGL | 01 | 01 | DR | A | 2001

PROJECT ORIGINATOR VOLUME LEVEL TYPE ROLE NUMBER
12/10/20 WH ST 896 m² GFA

INITIAL ISSUE DATE INITIAL ISSUE BY INITIAL CHECKED BY
12/10/20 WH ST 896 m² GFA

SUITABILITY
S2 Information

SCALE SHEET REV
1 : 100 A0 P2

17/12/2020 15:42:41