


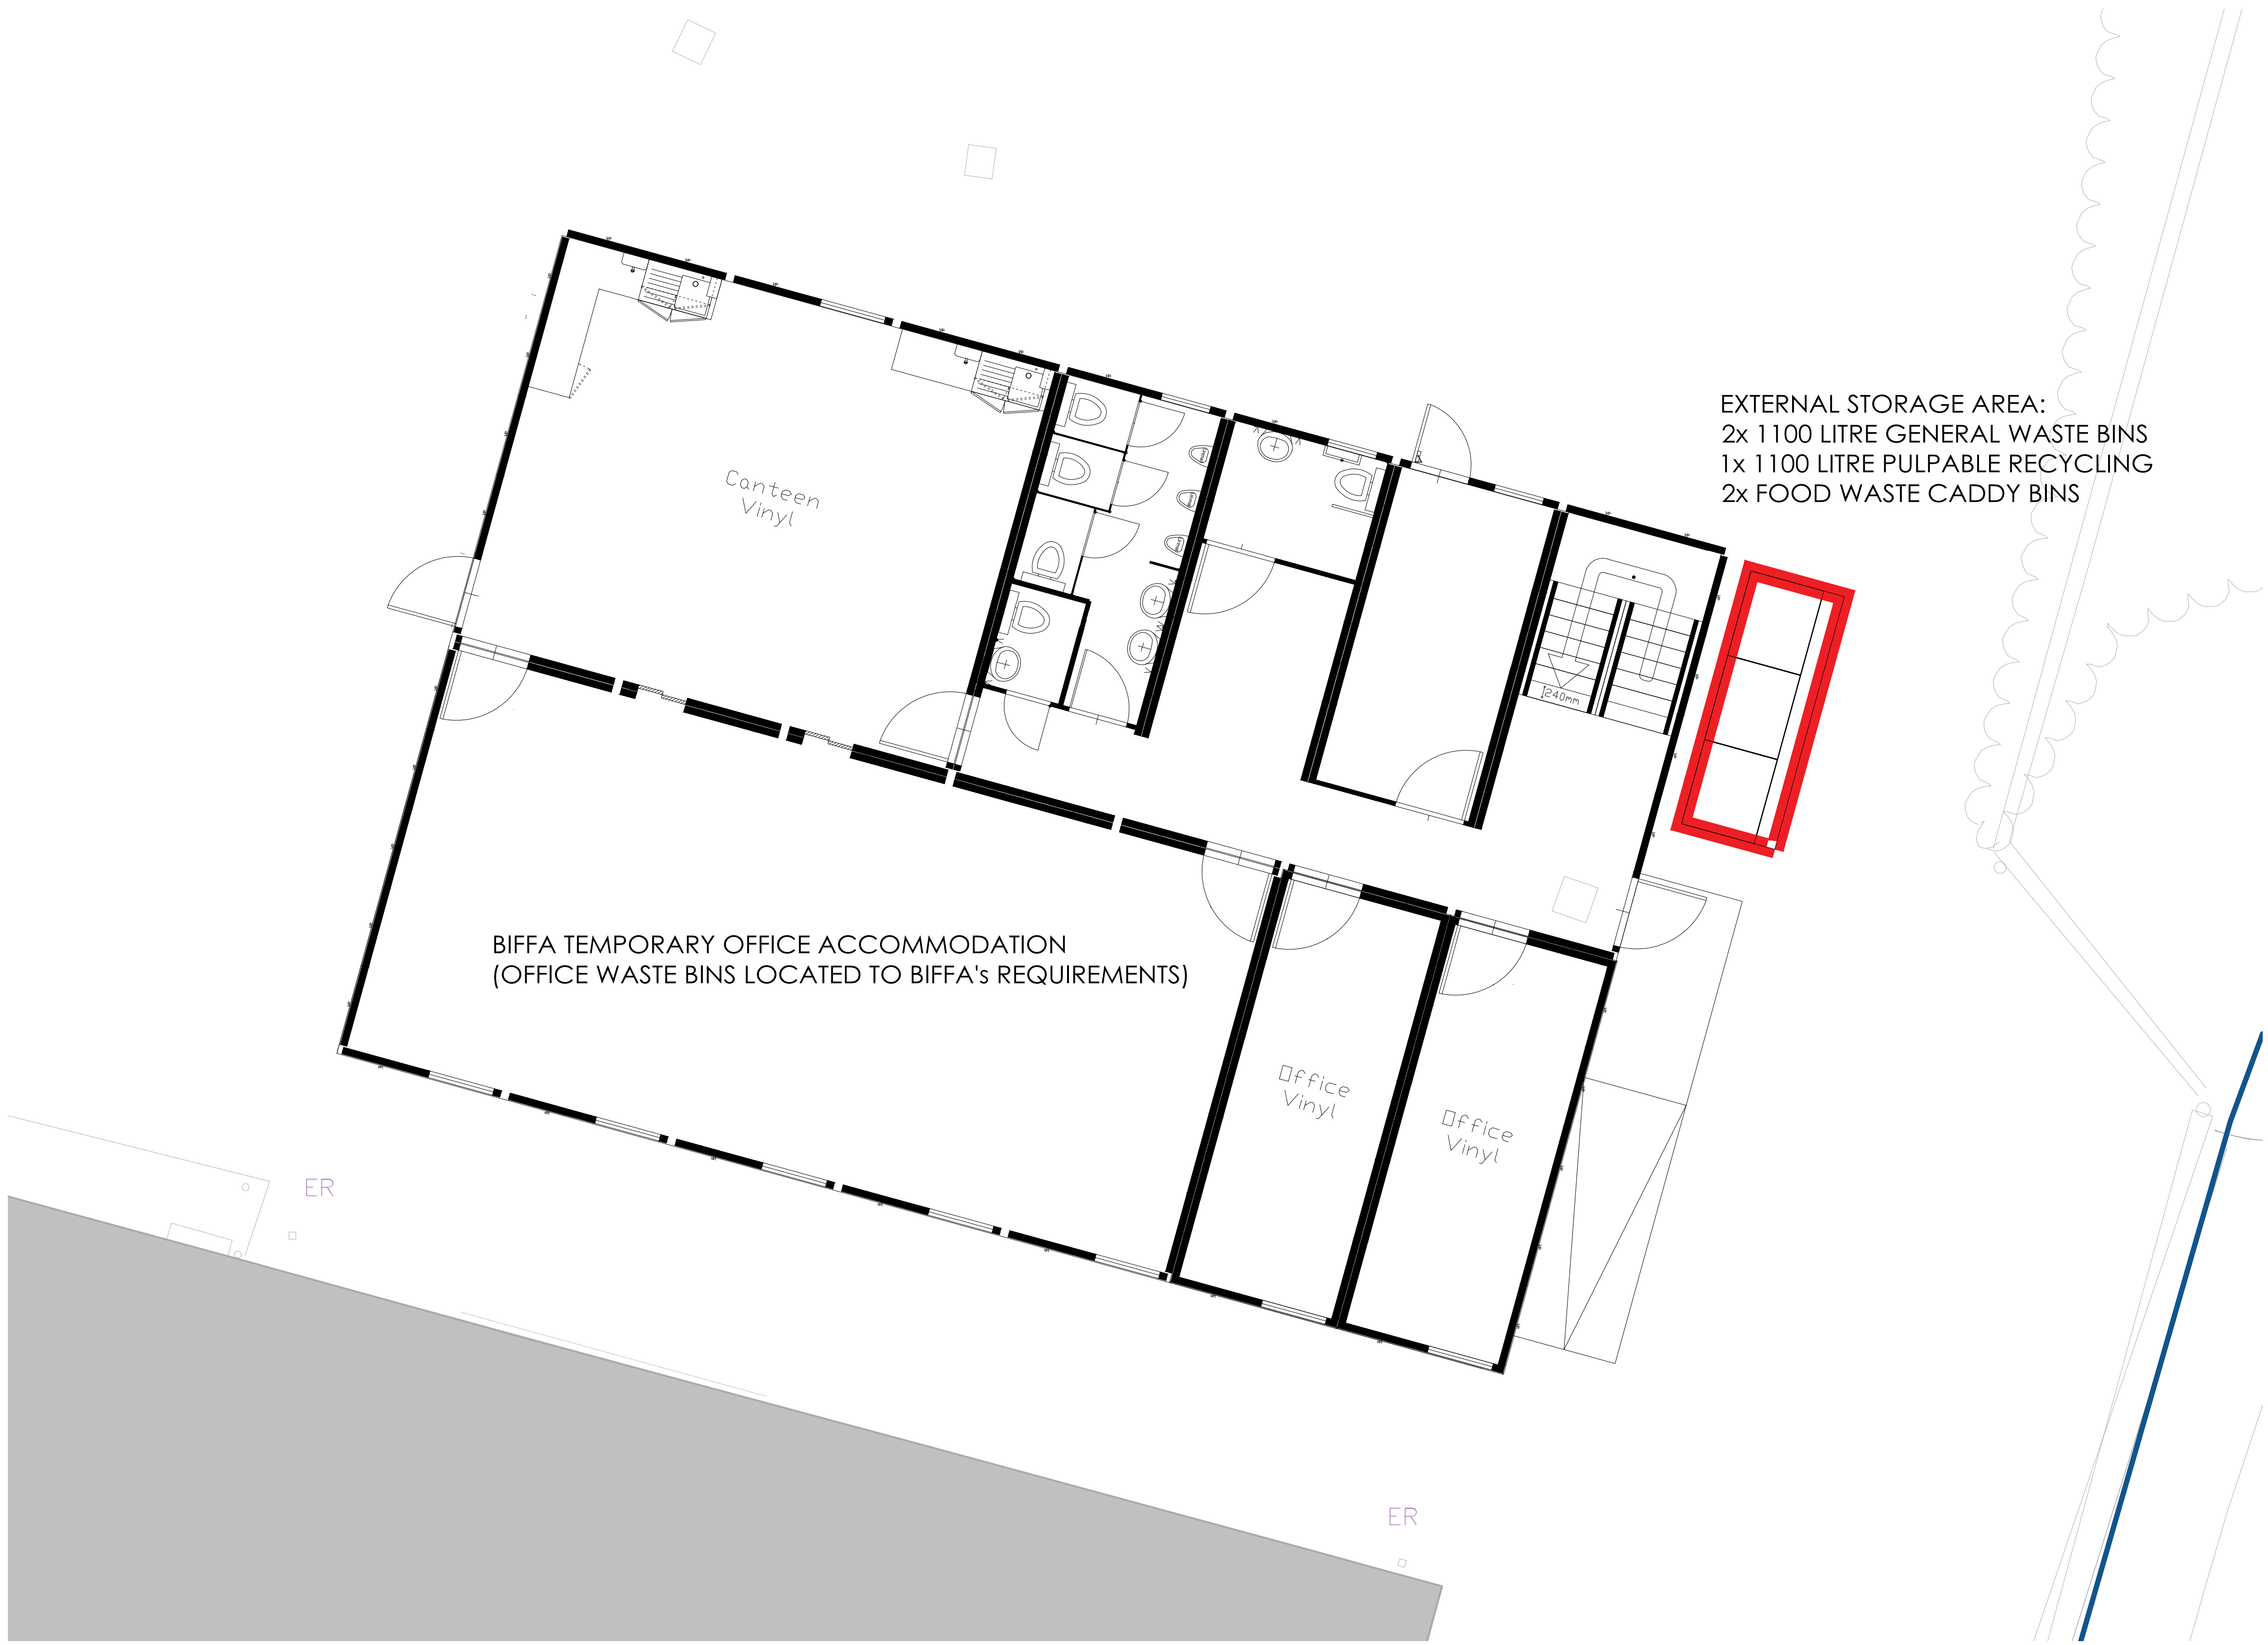

General Notes

All site dimensions shall be verified by the Contractor on site prior to commencing any works.

Do not scale from this drawing.

Only work to written dimensions.

This drawing is the property of Fletcher-Rae (UK) Limited (t/a Fletcher-Rae) and copyright is reserved by them. The drawing is not to be copied or disclosed by or to any unauthorised persons without the prior written consent of Fletcher-Rae (UK) Limited.

PLANNING

Legend:

- Ownership Boundary
- Waste Storage Areas

Revision	S1	First Issue	01.03.21	A
----------	----	-------------	----------	---

Scale 1:50@A1

Status Planning

Drawn by AT

Date 01.03.2021

Client

Morgan Sindall

Project
18021 Hammerstone Road
Manchester
Drawing Description
Biffa Temporary Accommodation External
Waste Storage Areas
Drawing No. 18021_SK78 Rev. S1

fletcher|rae
Architects | Master Planners | Designers

Hill Quays, 5 Jordan Street, Manchester, M15 4PY

t ■ +44 (0)161 242 1140
f ■ +44 (0)161 242 1141
w ■ www.fletcher-rae.com
e ■ info@fletcher-rae.com

