



door GIA
m²

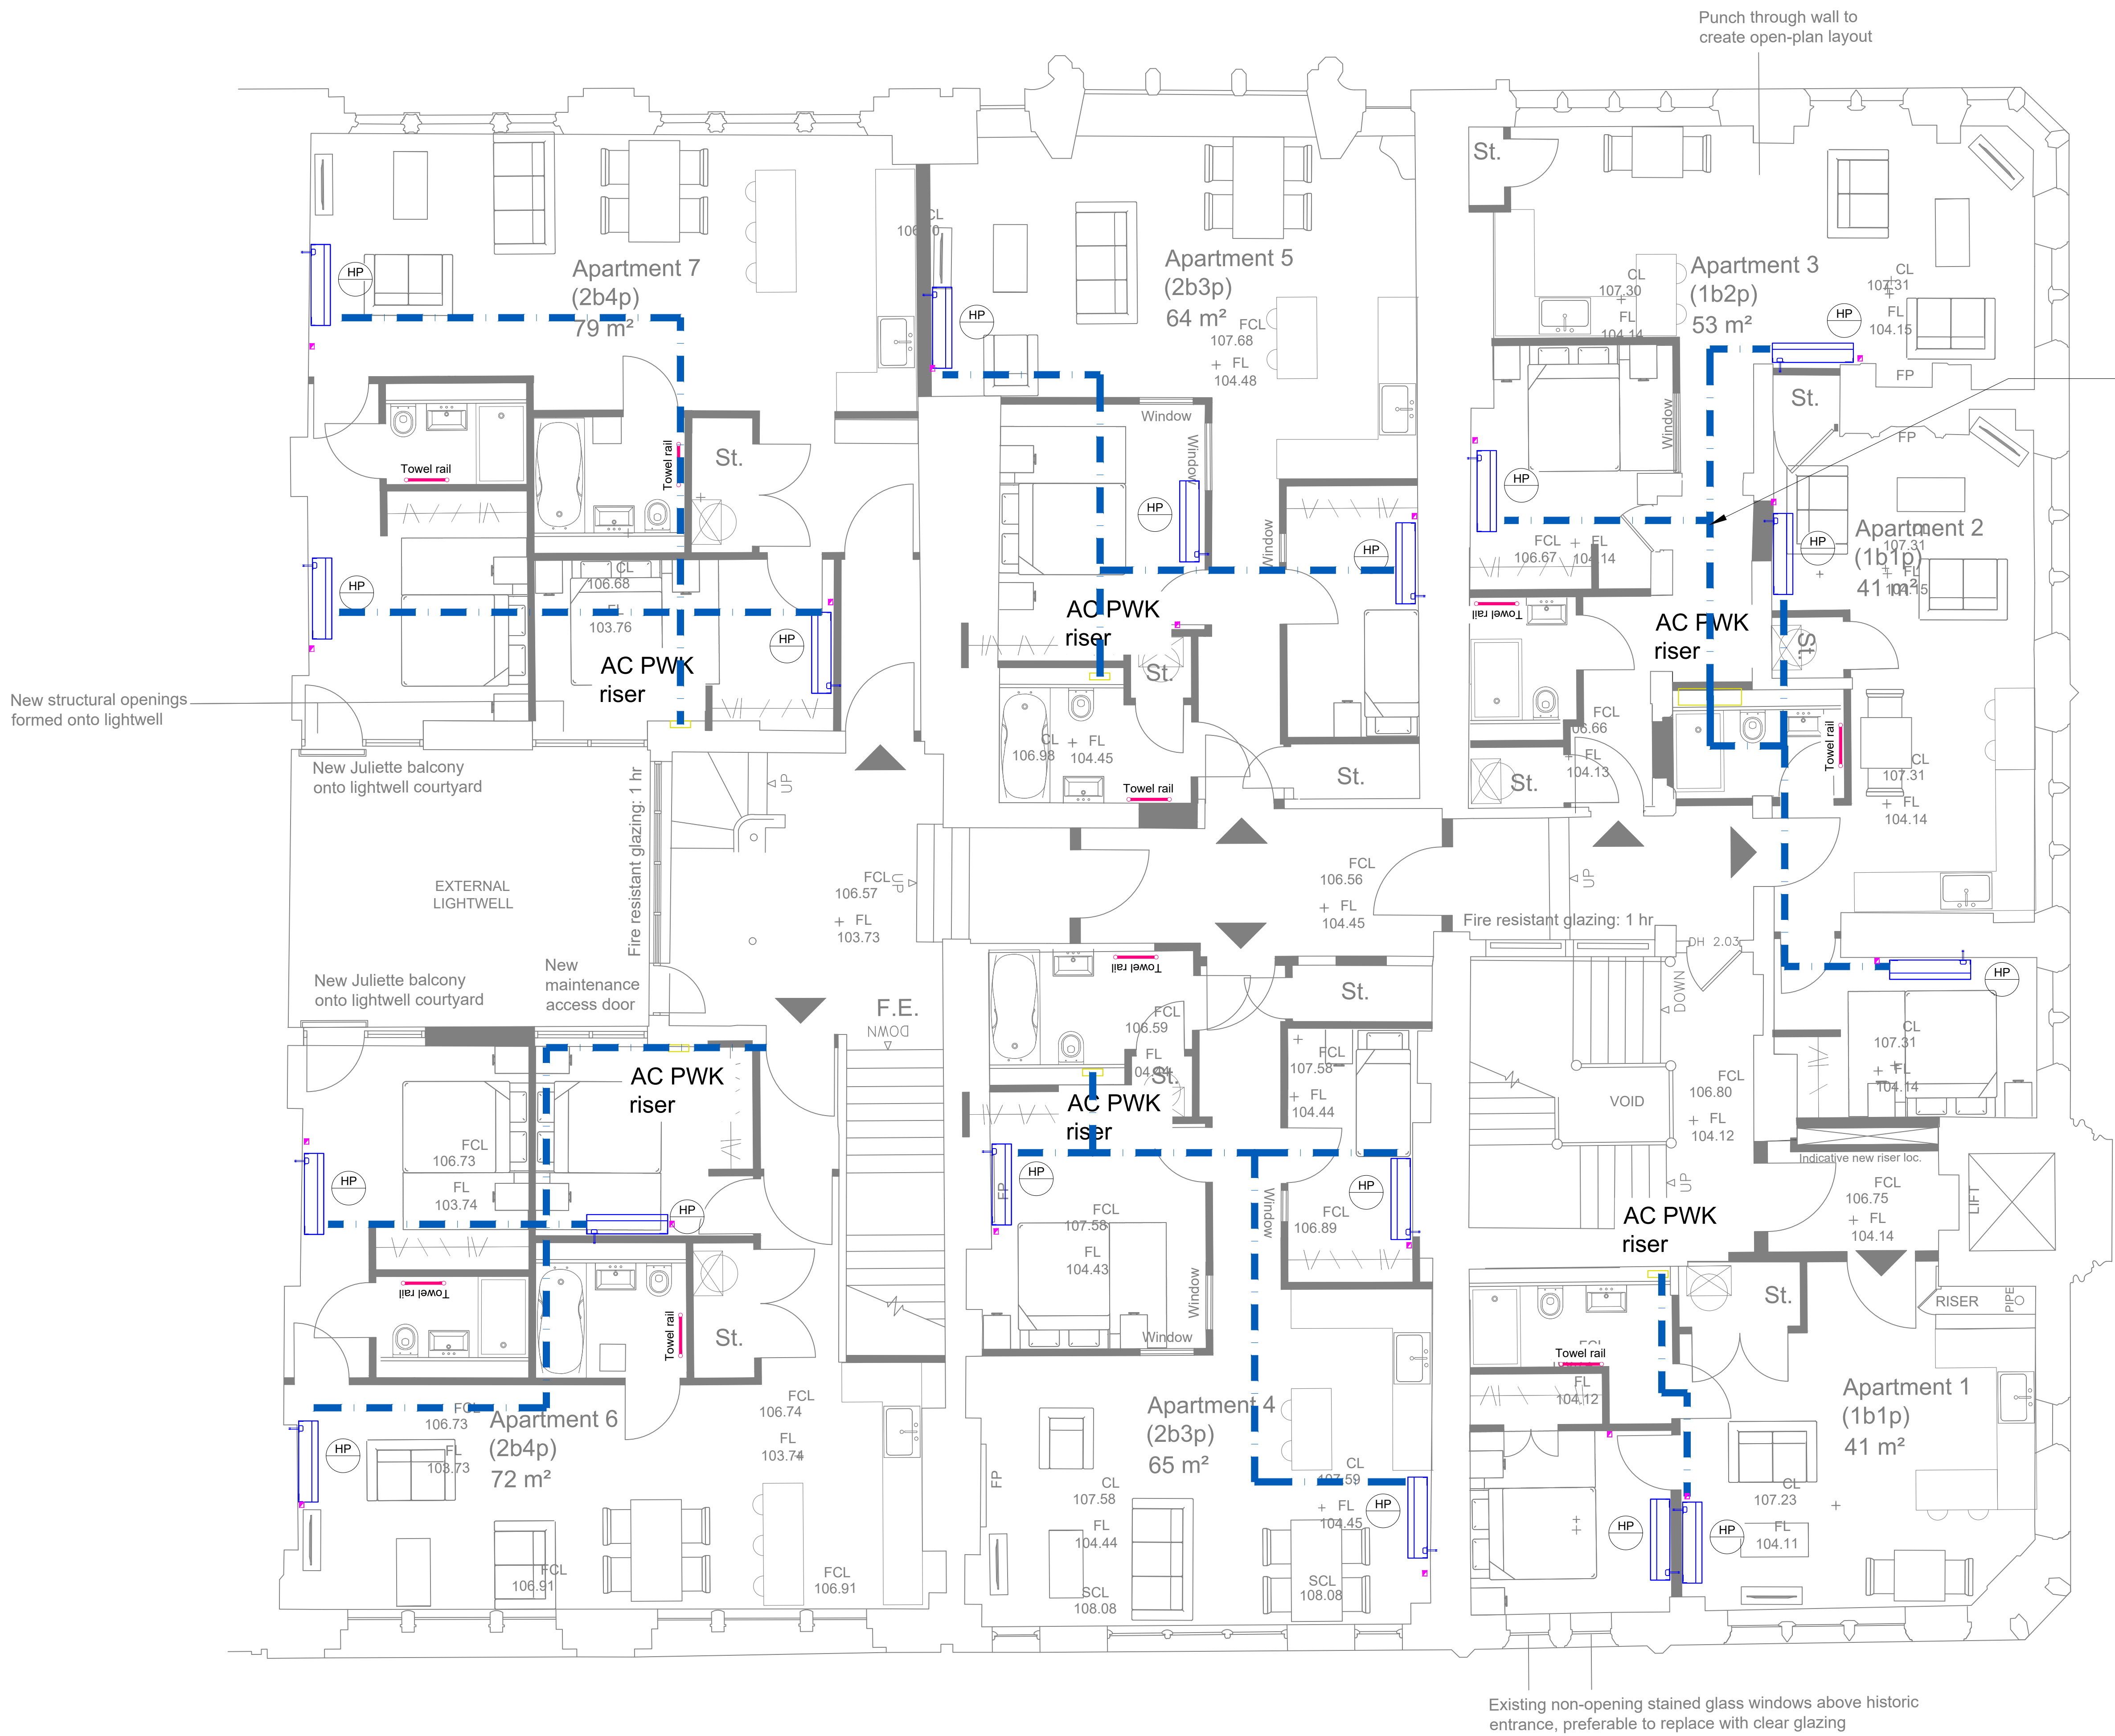

Refrigerant pipework and cabling in tray within the ceiling void

Wall-mounted heat pump units shown indicatively; locations to be coordinated with interior design; units can be low level, floor standing, ceiling void concealed, ceiling recessed, or ceiling surface mounted

- NOTES
1. This drawing must be read in conjunction with all other M&E drawings, specifications, schedules and other designers' information
 2. Do not scale from this drawing
 3. Refer to the Peters Hay Mechanical and Electrical Specifications and Prelims documents for technical requirements
 4. Refer to the architect's specification for sanitary ware, taps, wastes, water boilers and showers
 5. Wall mounted controllers to be positioned for wheelchair users
 6. Electric water heaters to be supplied and fitted with manufacturer's unvented mains connection kit including expansion vessels and safety valves
 7. Bath and shower rooms to have electric towel rails shown thus 
 8. All sanitary fittings to have local isolation valves
 9. Bedrooms and living rooms to have heat pump units with wall-mounted controller
 10. 140 l electric hot water cylinders within the airing cupboard
 11. 3kW electric heater serving the kitchen sink
 12. Mechanical ventilation unit with heat recovery (MHR) mounted in the ceiling void supplies air to habitable rooms and extracts from wet rooms and kitchens

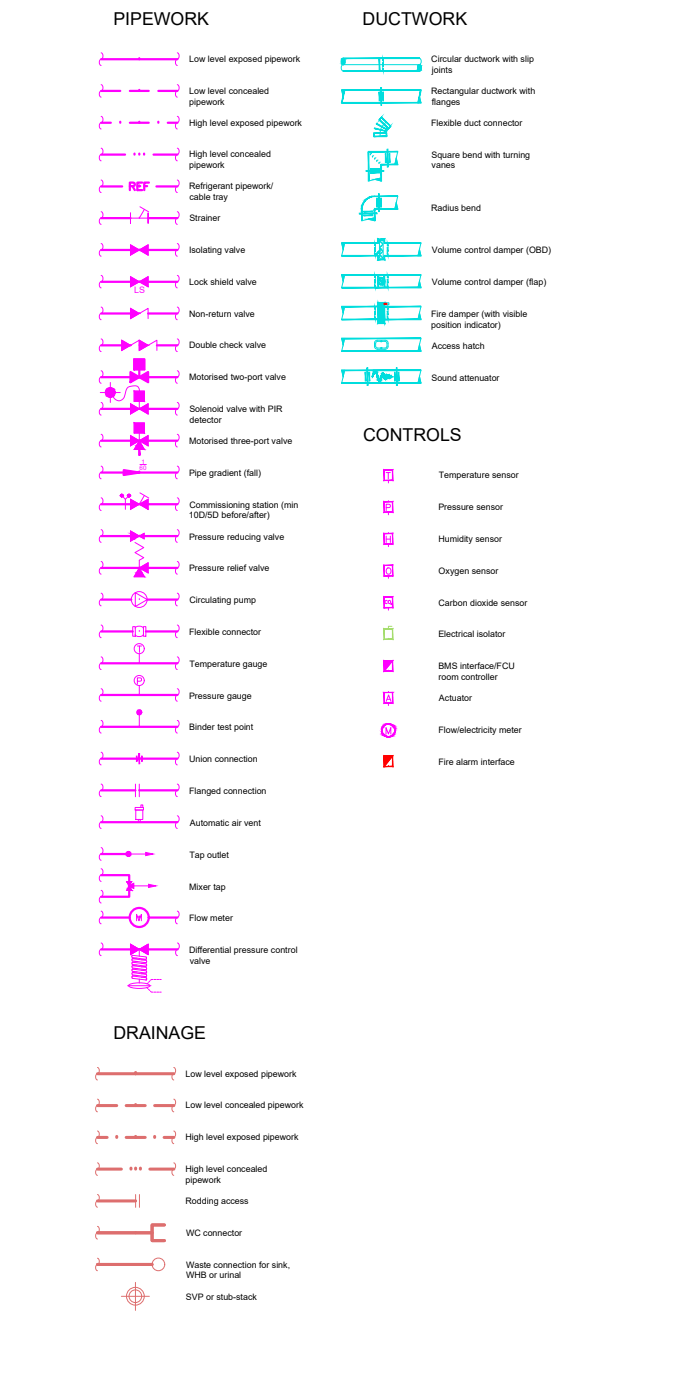

PETERSHAY

EDINBURGH MANCHESTER
Suite 14 Planning House 7 Cambridge Lane
Planning Road Davenport
Stockport S20 7BN SK3 8SQ
+44(0) 769 751965 +44(0) 7500 908333

Drawn by: AP
Reviewed by: JH
Drawn date: December 2020
Scale: 1:50 @A0
Client: DTZI
PHL Project number: 1176
Project title: 58-64 King Street
Manchester
Drawing title: Heating - 1st floor
Drawing number: 1176-PHL-KS-1-DR-M-303

Rev	Description	Date	By
P1	Stage 3	18 Dec 2020	AP