




NOTES
ALL DIMENSIONS TO BE CHECKED ON SITE PRIOR TO ANY MANUFACTURING OR FABRICATION AND ANY ANOMALIES TO BE BROUGHT TO THE ATTENTION OF THE ARCHITECT.

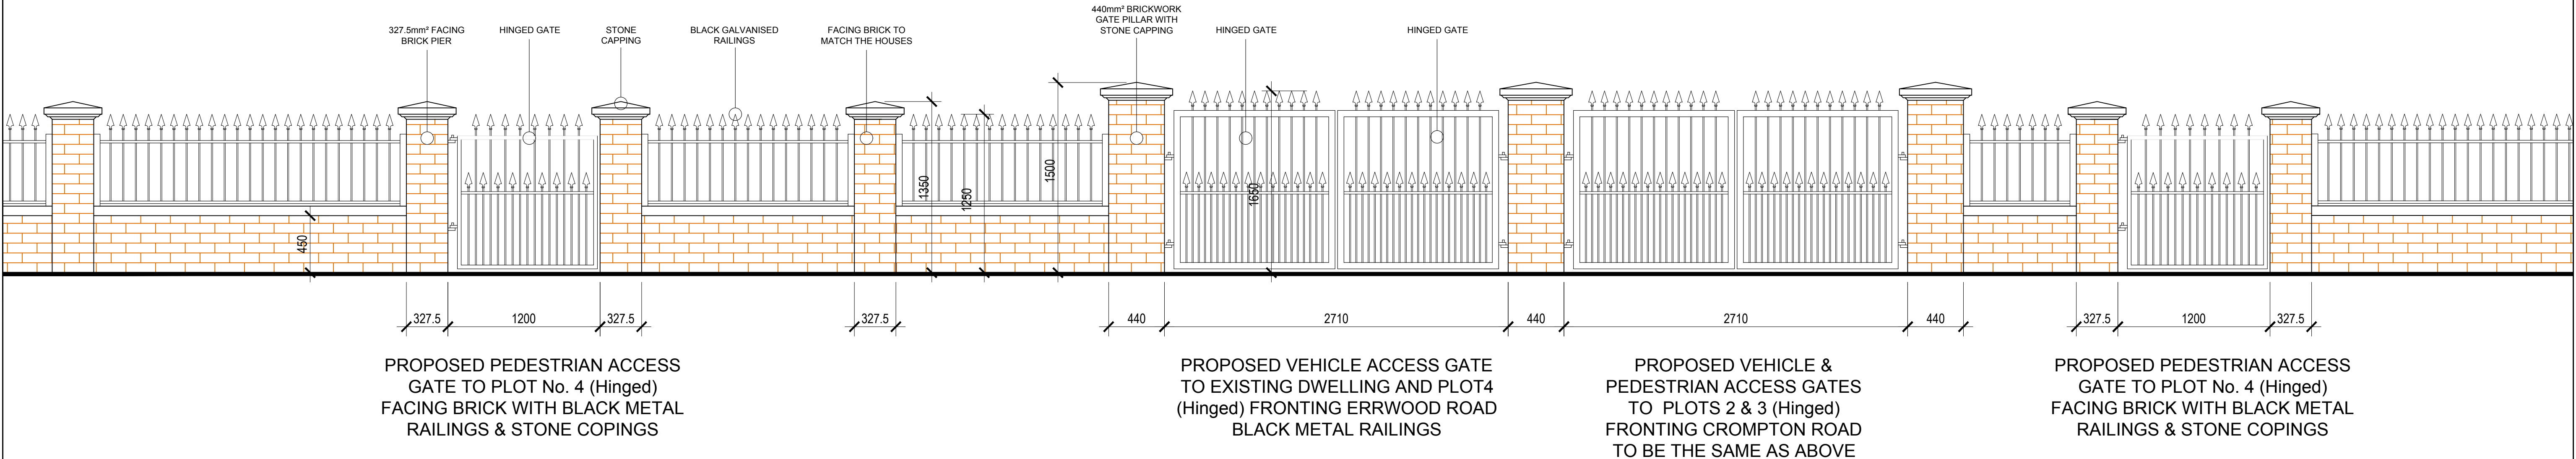

NOTE:
GATES; WALLS & RAILINGS TO FRONTAGES OF PLOTS 2 & 3 FRONTING CROMWELL ROAD TO BE THE SAME AS DETAILS ABOVE.

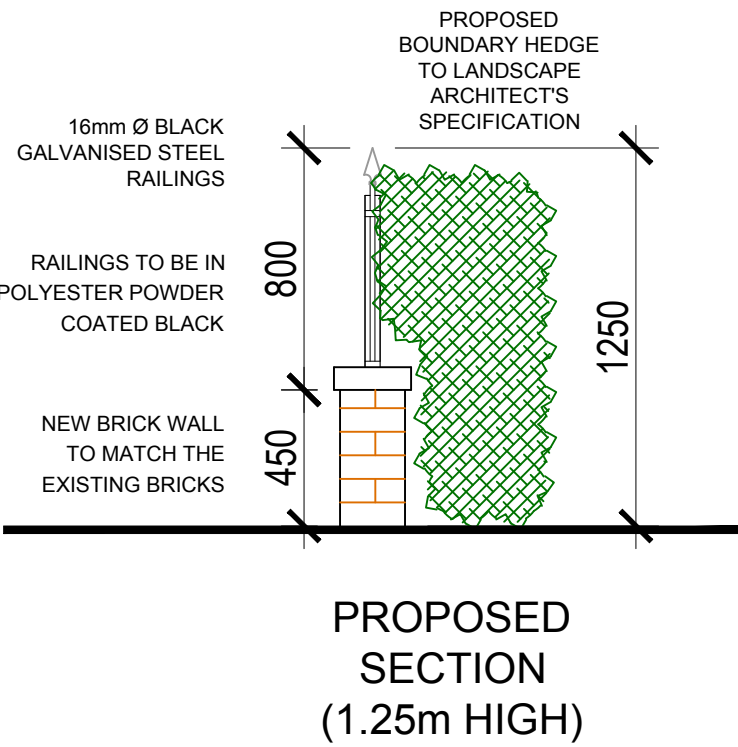

ABOVE IS AN IMAGE OF A SIMILAR STYLE RAILINGS AND STONE COPING / CAPPING TO THE PROPOSED. N.B. THE PROPOSED FACING BRICK WILL NOT BE BUFF BUT WILL BE SIMILAR COLOUR TO THE PROPOSED HOUSES.

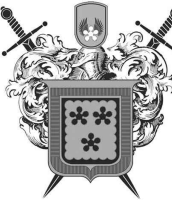B		Client revisions.	JB	17.03.2021	
A		First Issue.	IM	18.04.2019	
REV	AMENDMENTS			BY	DATE
PROJECT PROPOSED RESIDENTIAL DEVELOPMENT 72 ERRWOOD ROAD BURNAGE MANCHESTER					
CLIENT DHARMESH MAISURIA Esq.					
DRAWING TITLE PROPOSED GATE AND RAILINGS TO ERRWOOD ROAD AND CROMPTON ROAD.					
DRAWN		IM	DATE		18.04.2019
CHECKED		SCALE		1:25 (A1)	
APPROVED					
 HOWARD & SEDDON A.R.I.B.A. CHARTERED ARCHITECTS 64 WASHWAY ROAD SALE, CHESHIRE, M33 7RE TEL NO. 0161 - 973 8296 FAX NO. 0161 - 962 3485 E-MAIL : ADMIN@HOWARDANSEDDON.CO.UK					
JOB No.		DRG No.		REVISION	
13,542		24		B	