



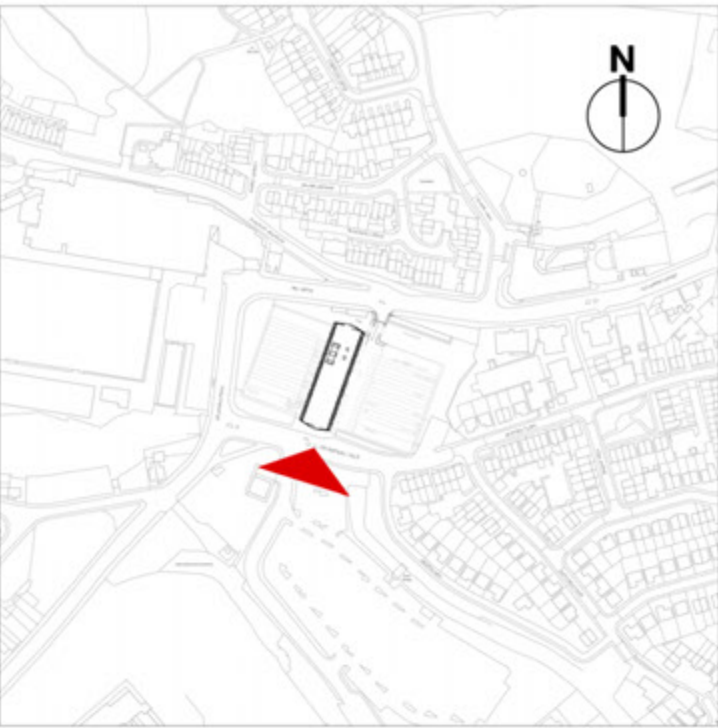


Site Location - scale 1:5000

Proposed Materials:

- ① Bespoke cladding system in anodised aluminium to be A1 Fire Rated;
Colour: Natural Aluminium
Finish: Brushed.
- ② Recessed joint panel cladding system in anodised aluminium to be A1 Fire Rated;
Colour: Natural Aluminium
Finish: Brushed.
- ③ Anodised aluminium cladding to existing parapets / overhangs.
Colour: Natural Aluminium
Finish: Brushed.
- ④ Full height, aluminium framed, powder coated window system, with fixed lights;
Colour: Dark grey / black to match existing.
- ⑤ Aluminium framed window system, powder coated, with fixed lights and openable lights on restrictors as per existing.
Colour: Dark grey / black to match existing.
- ⑥ Existing windows to be retained.
- ⑦ Existing internal mini mosaic tiles to be retained.

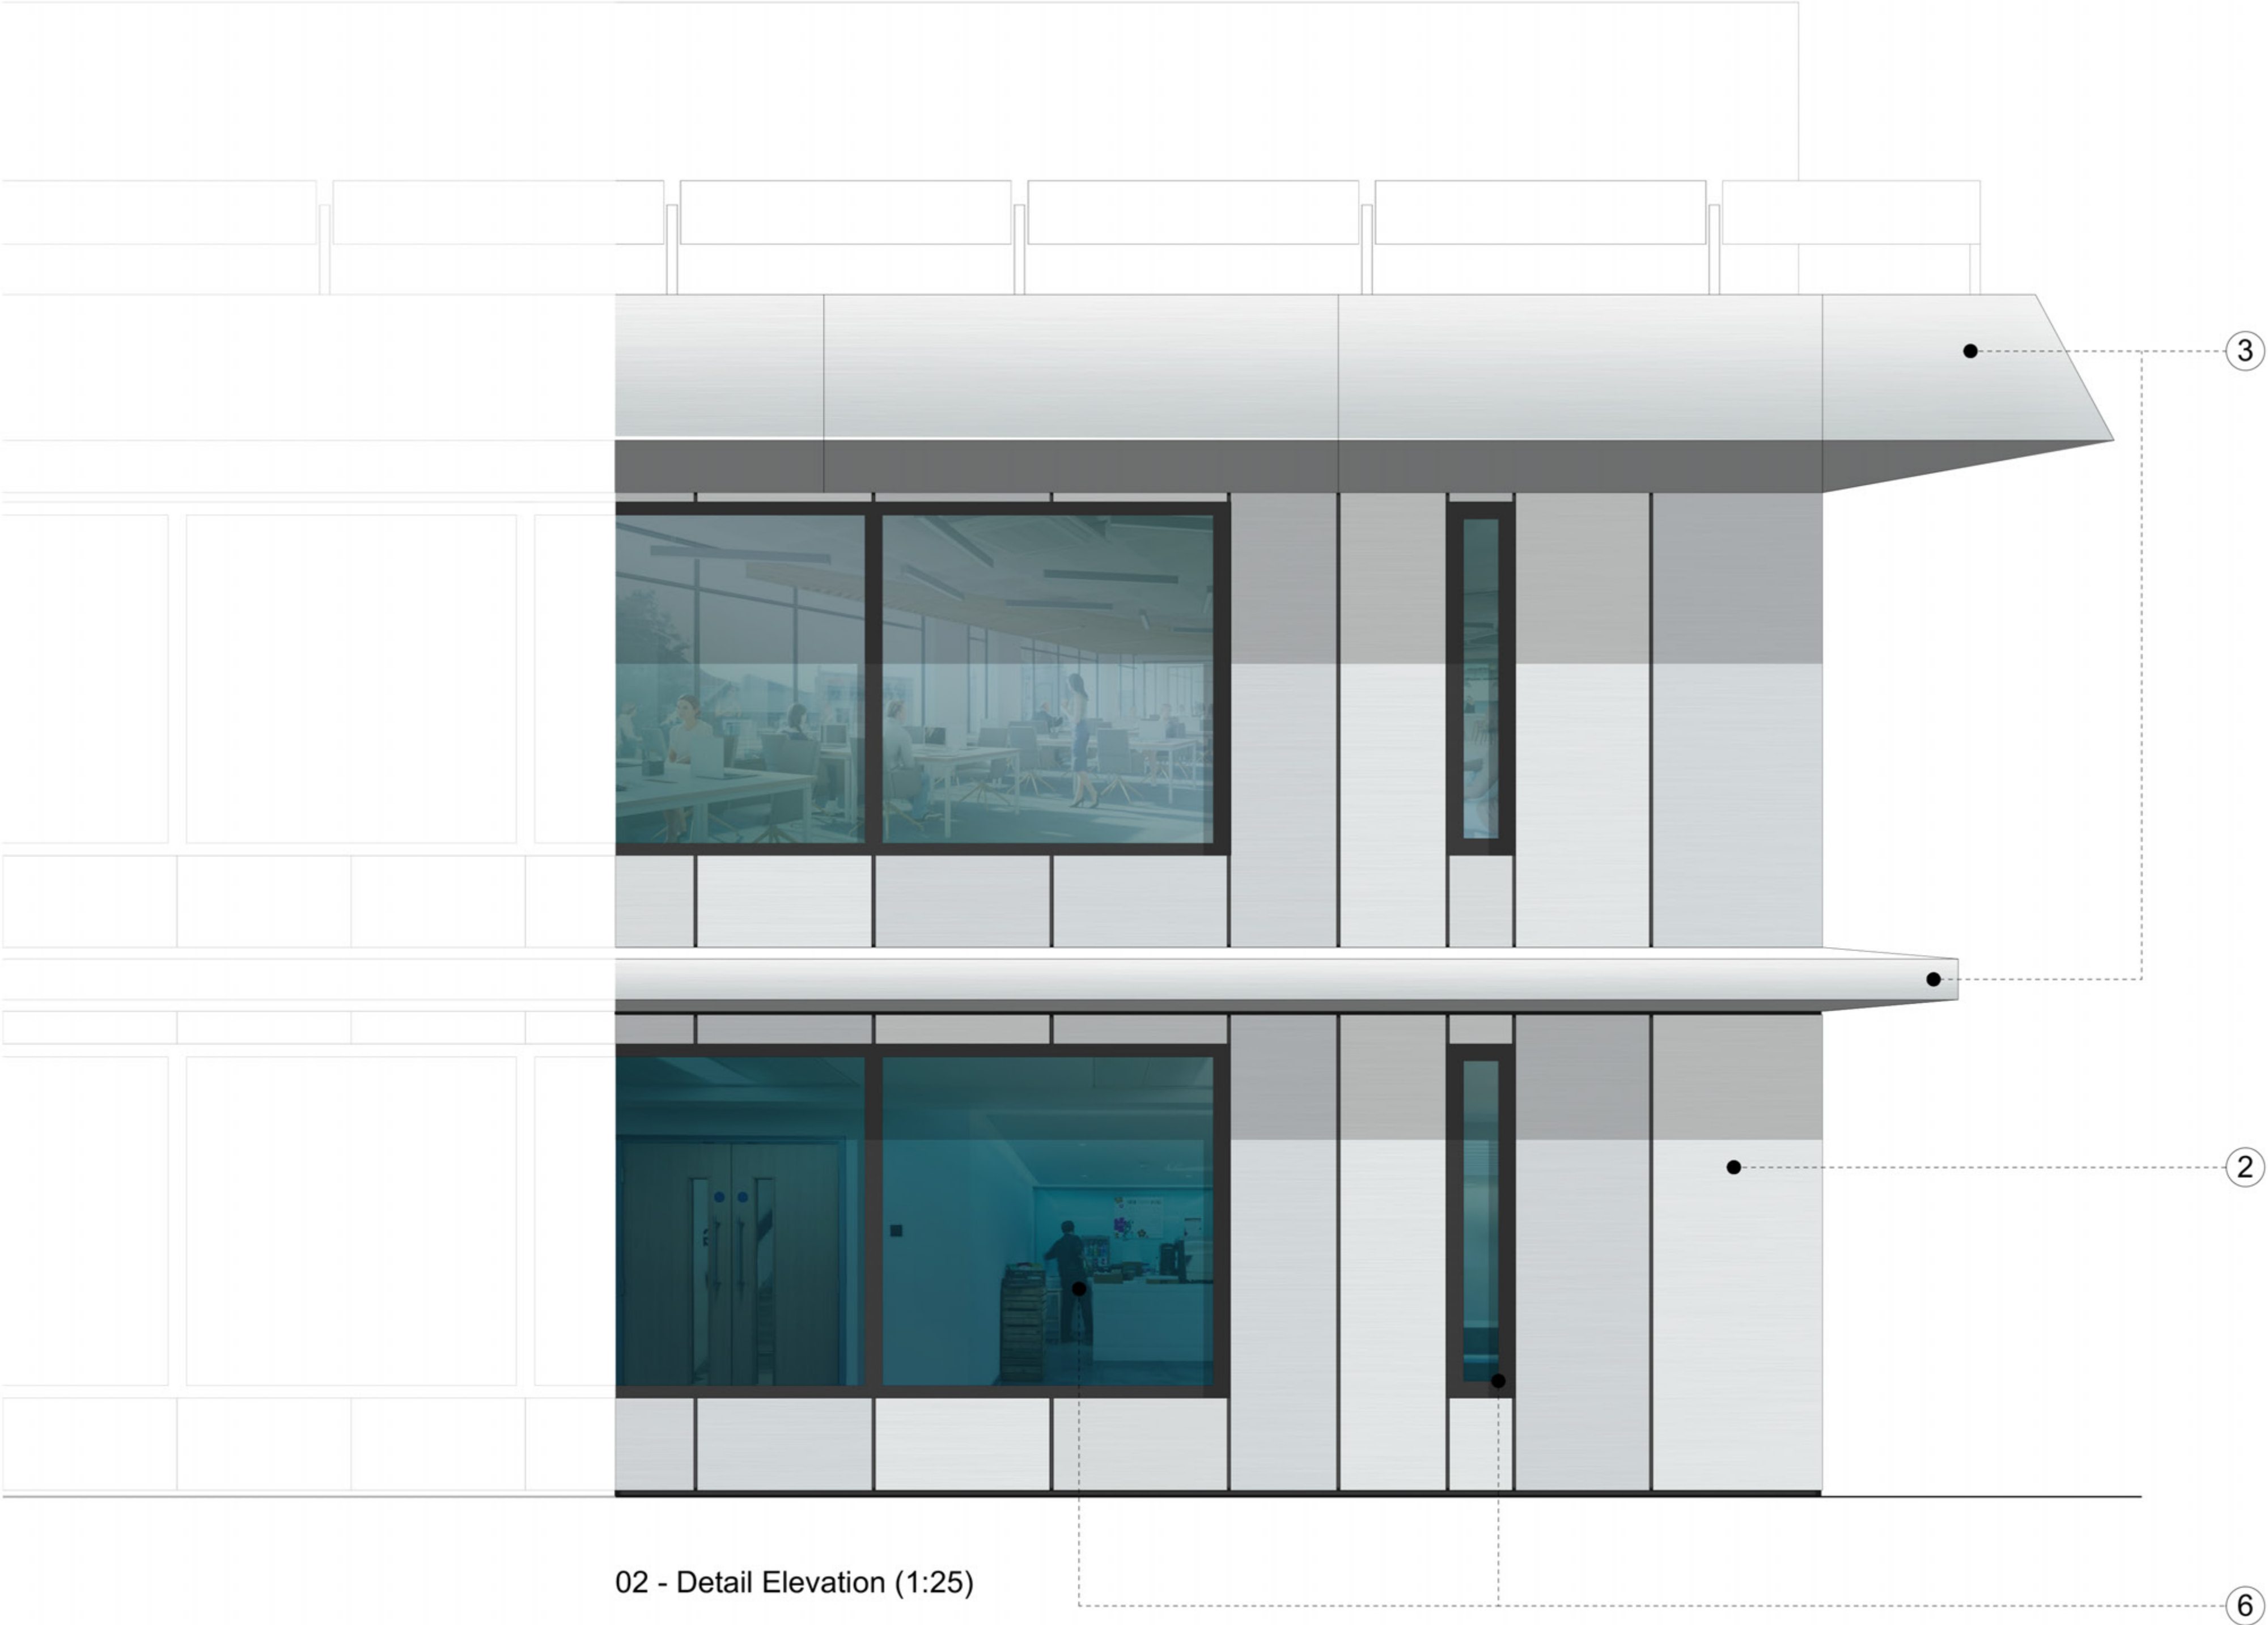

02 - Detail Elevation (1:25)

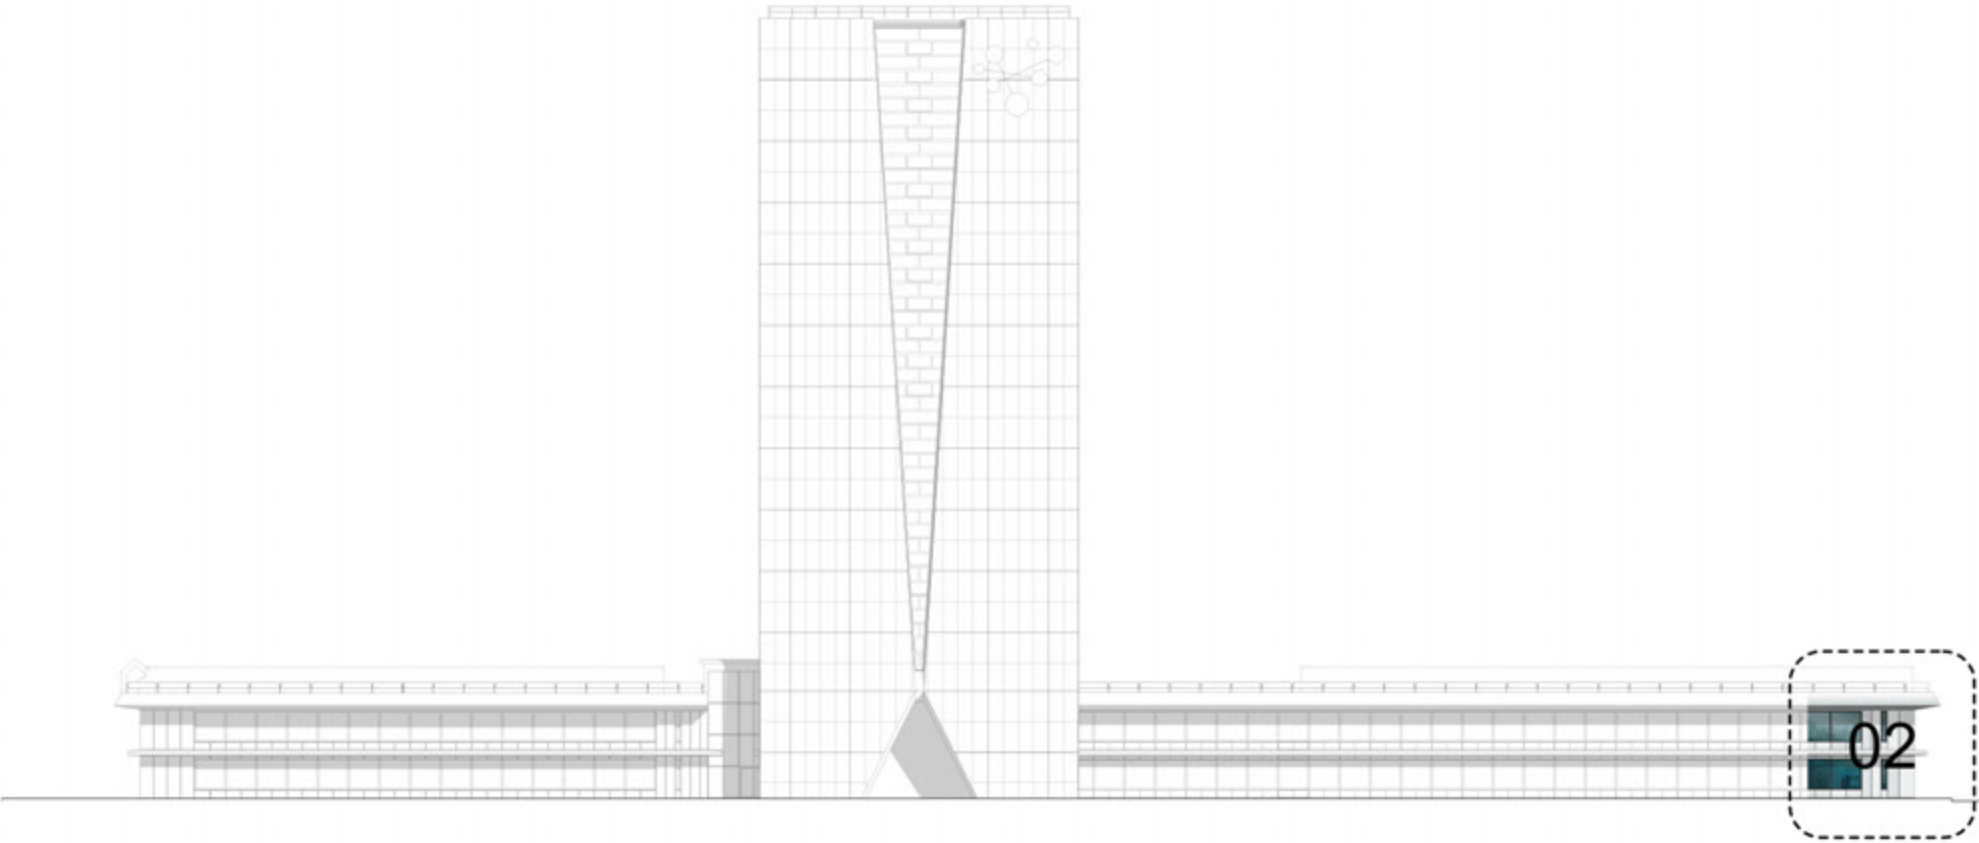

Elevation key



REV	DATE	NOTES	CHK
PLANNING			
Client			
TRINITY IM			
Project			
Hexagon Tower Manchester			
Drawing Title			
Detail Bay Elevation Study 02			
Drawn	Checked	Paper Size	Scale
RBJ	PT	A1	1:200
Date		MARCH 2021	
Project No.	Drawing No.		Revision
20186	0320		P-00

CORSTORPHINE
+WRIGHT
ARCHITECTS

Warwick
London
Birmingham
Manchester
Newcastle
Canterbury
Dublin
Brook Hall Brook Street Warwick CV34 4BL
Tel. 01926 658444 www.corstorphine-wright.com