


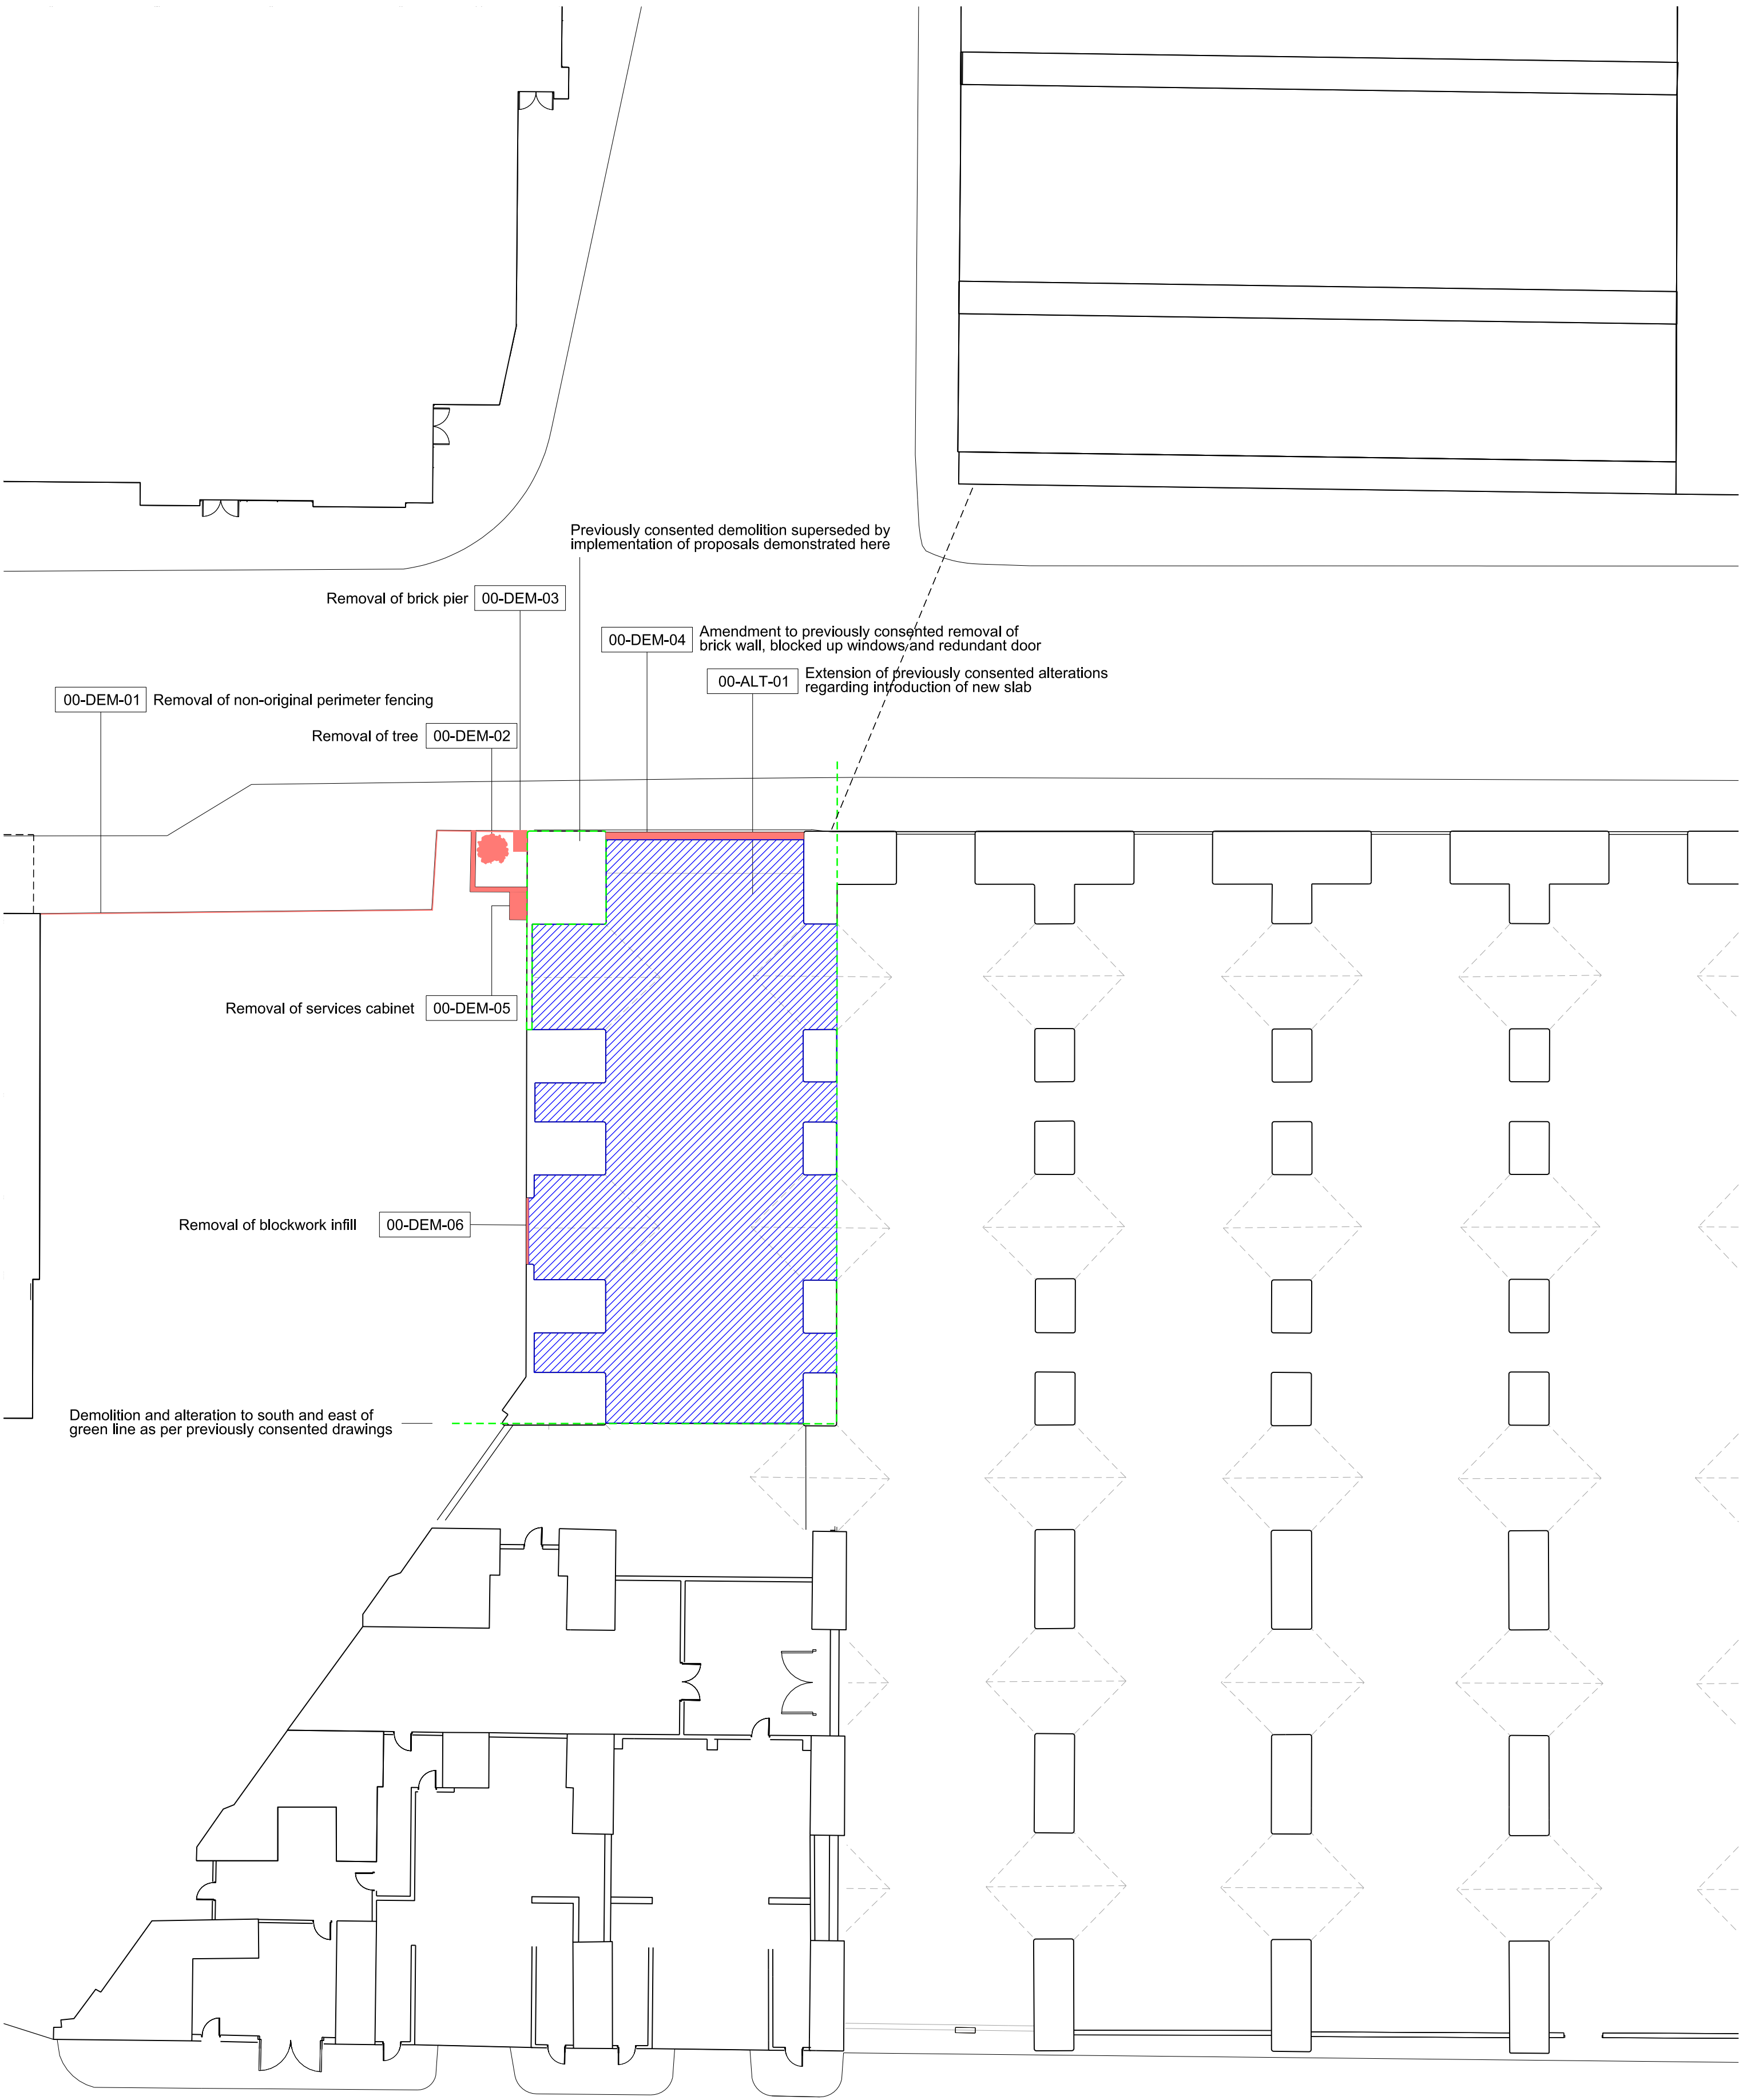


Level 00 Plan


This drawing is copyright
Do not scale off dimensions.
All dimensions to be checked on site by contractor.
Contractor to report any dimensional discrepancies,
errors or omissions prior to commencing on site.

NOTE:


0m 2.5m 5m 10m

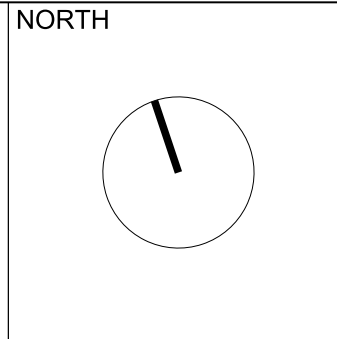

Rev	Date	Description
00	15-05-2020	Planning Issue
01	15-12-2020	Non-Material Amendment Application
02	16-12-2020	Non-Material Amendment Application

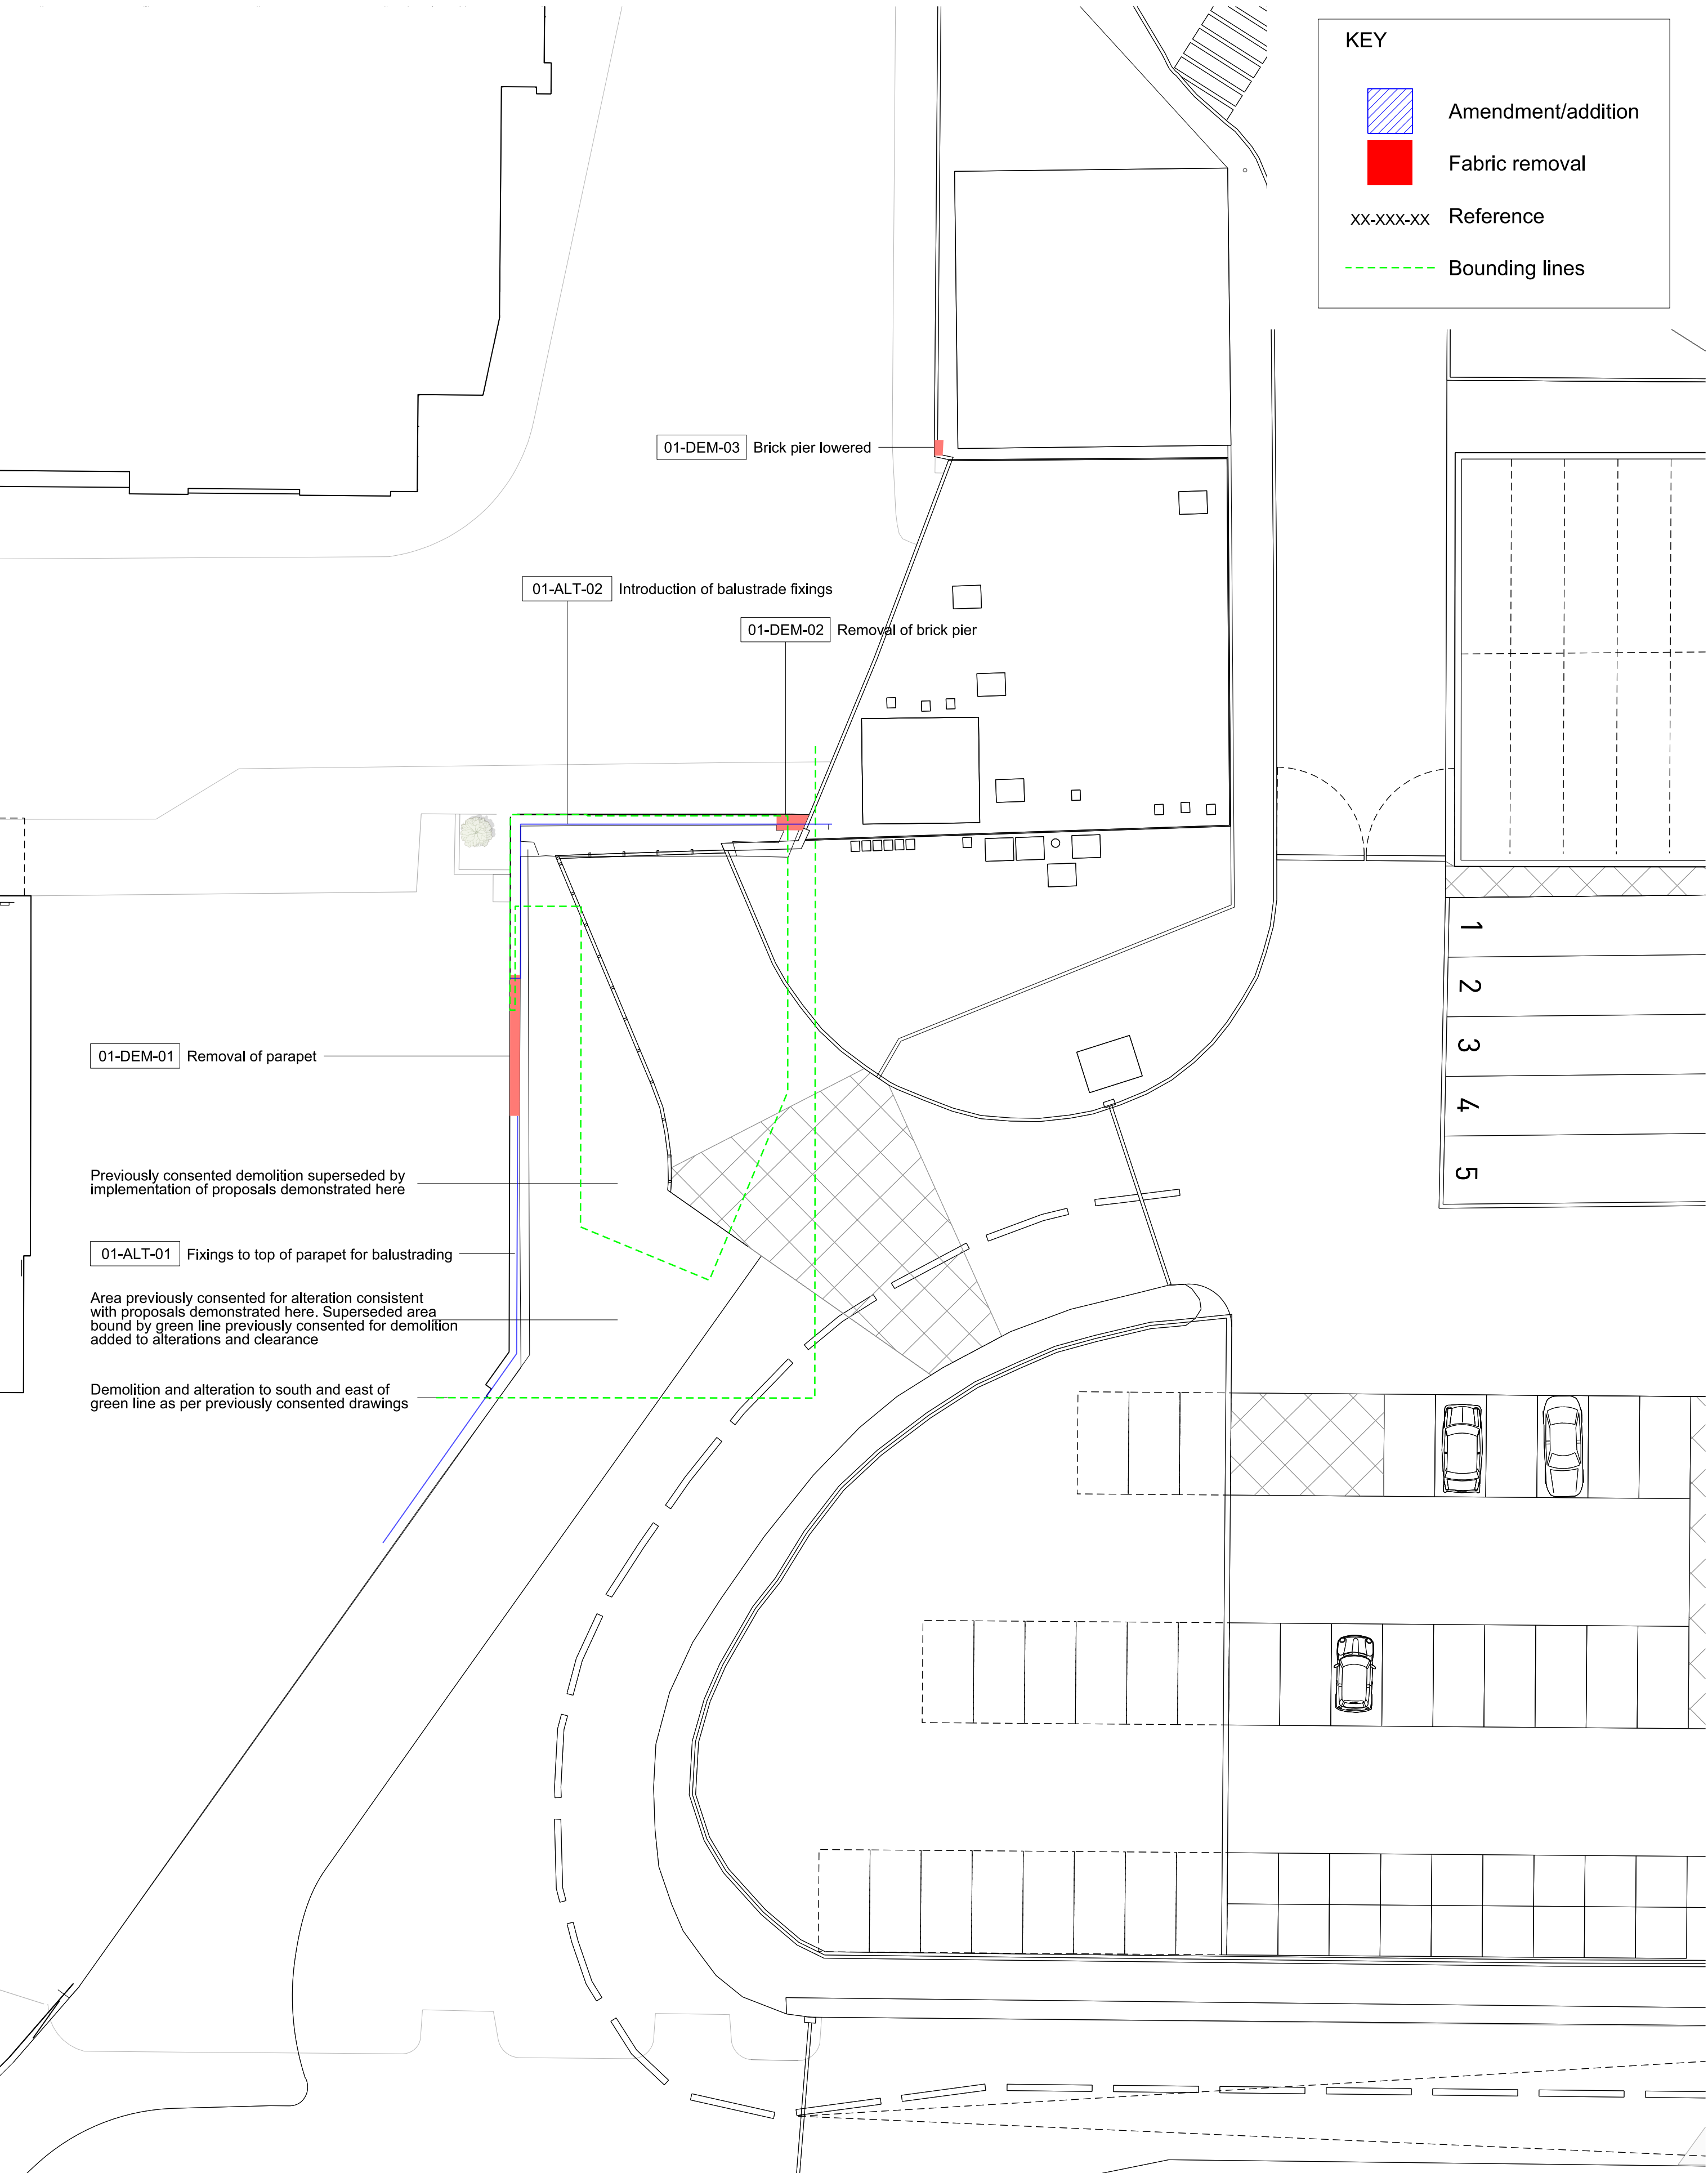

Level 01 Plan

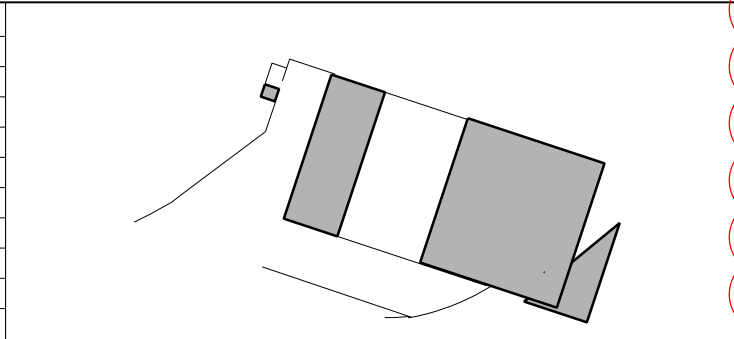

Project Title Viadux Great Bridgewater Street Stair and Lift Great Bridgewater Street Manchester	
Status Planning	

Drawing Title Alterations - Existing Level 00 and Level 01 (Viaduct Level) Plan		
Job No 10337	Scale 1:400 @ A3 / 1:200 @ A1	Date 15 June 2020
Drawing No 10337-Z1-A-B5D9-JC20-XP-XX-001	Revision 02	

MANCHESTER
Riverside, 4 Commercial St
Manchester M15 4RQ
+44 (0)161 835 2345
www.simpsonhaugh.com

LONDON
5-8 Roberts Place
London EC1R 9BQ
+44 (0)20 7549 4000
mail@simpsonhaugh.com