


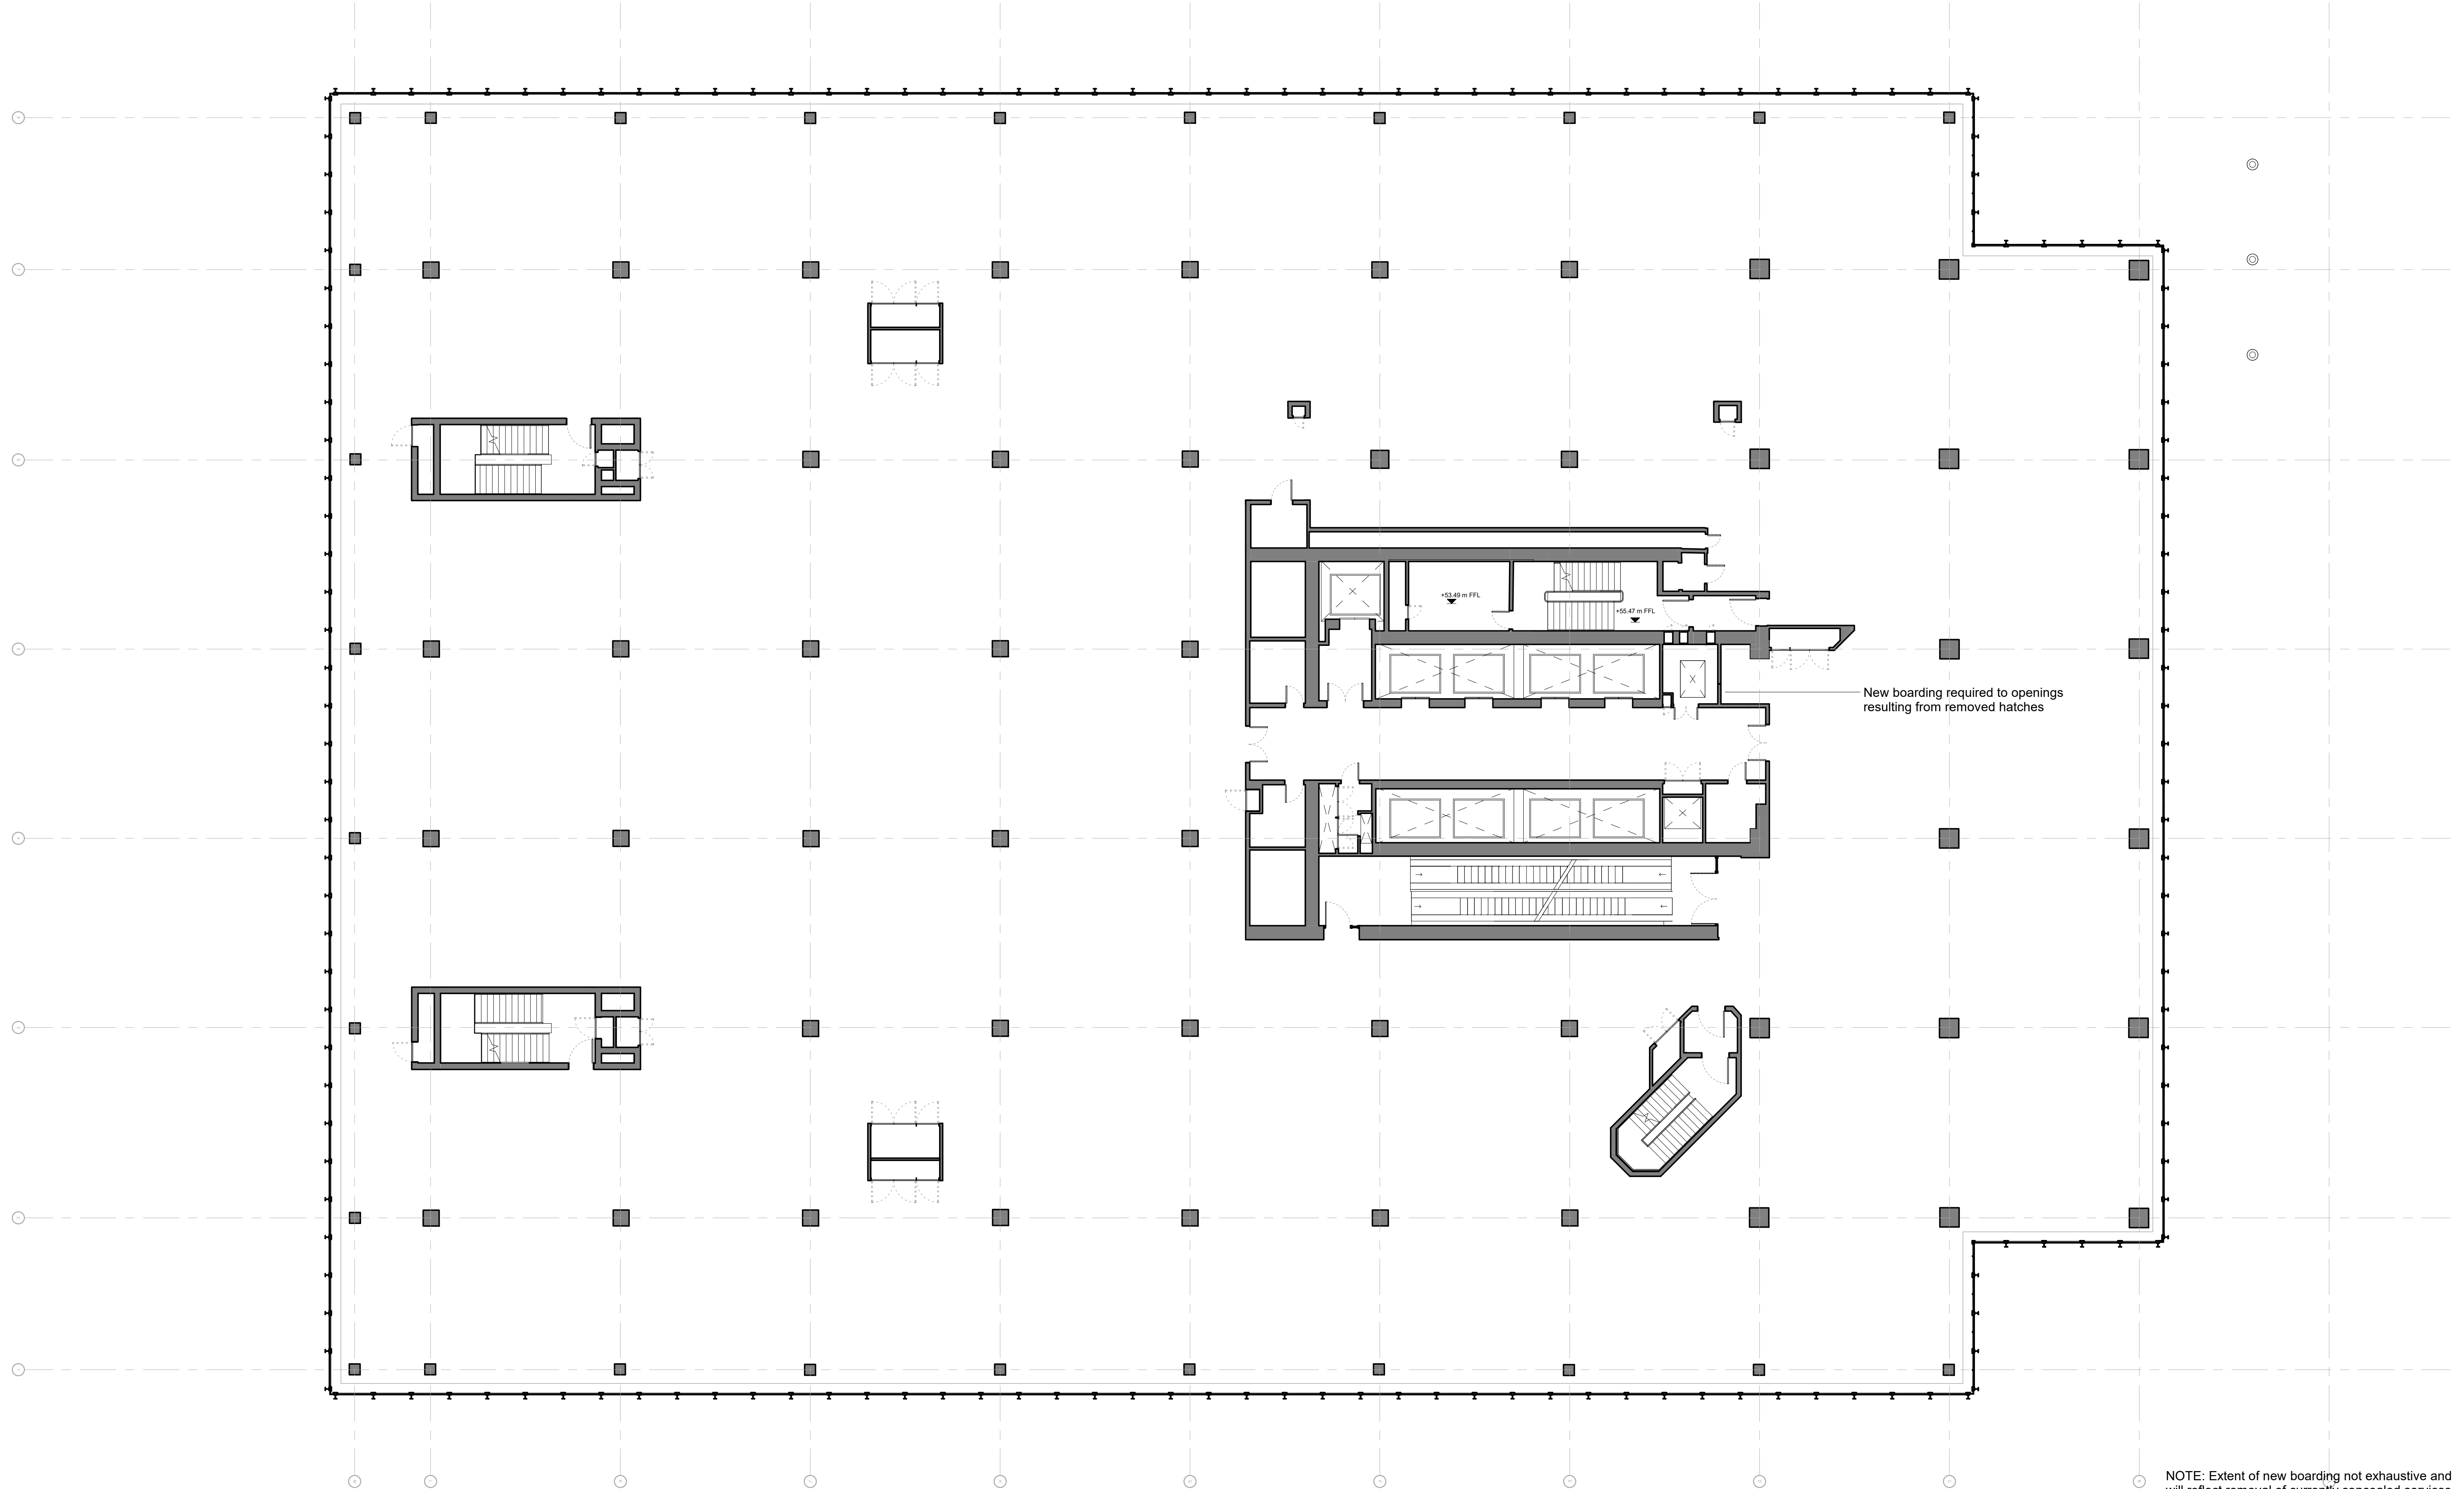


NOTE: Extent of new boarding not exhaustive and will reflect removal of currently concealed services equipment for example

This drawing is copyright.
Do not scale off dimensions.

All dimensions to be checked on
site by contractor.

Contractor to report any dimensional
discrepancies, errors or omissions
prior to commencing on site.

NORTH

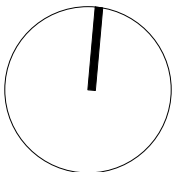

Rev	Date	Description
00	2020-09-18	Planning Issue

Project Title
CIS Tower
Miller Street,
Manchester,
M60 0AL

Status
FOR PLANNING

Drawing Title	
Survey Works Proposed Plan Level 03	
Project Code	Scale
10246	1 : 125@ A1
SHP Drawing Code	Revision
10246-SHP-Z1-A-B5D3-G200-PL-03-001	00

simpsonhaugh

Manchester
+44 (0)161 835 2345

London
+44 (0)20 7549 4000