


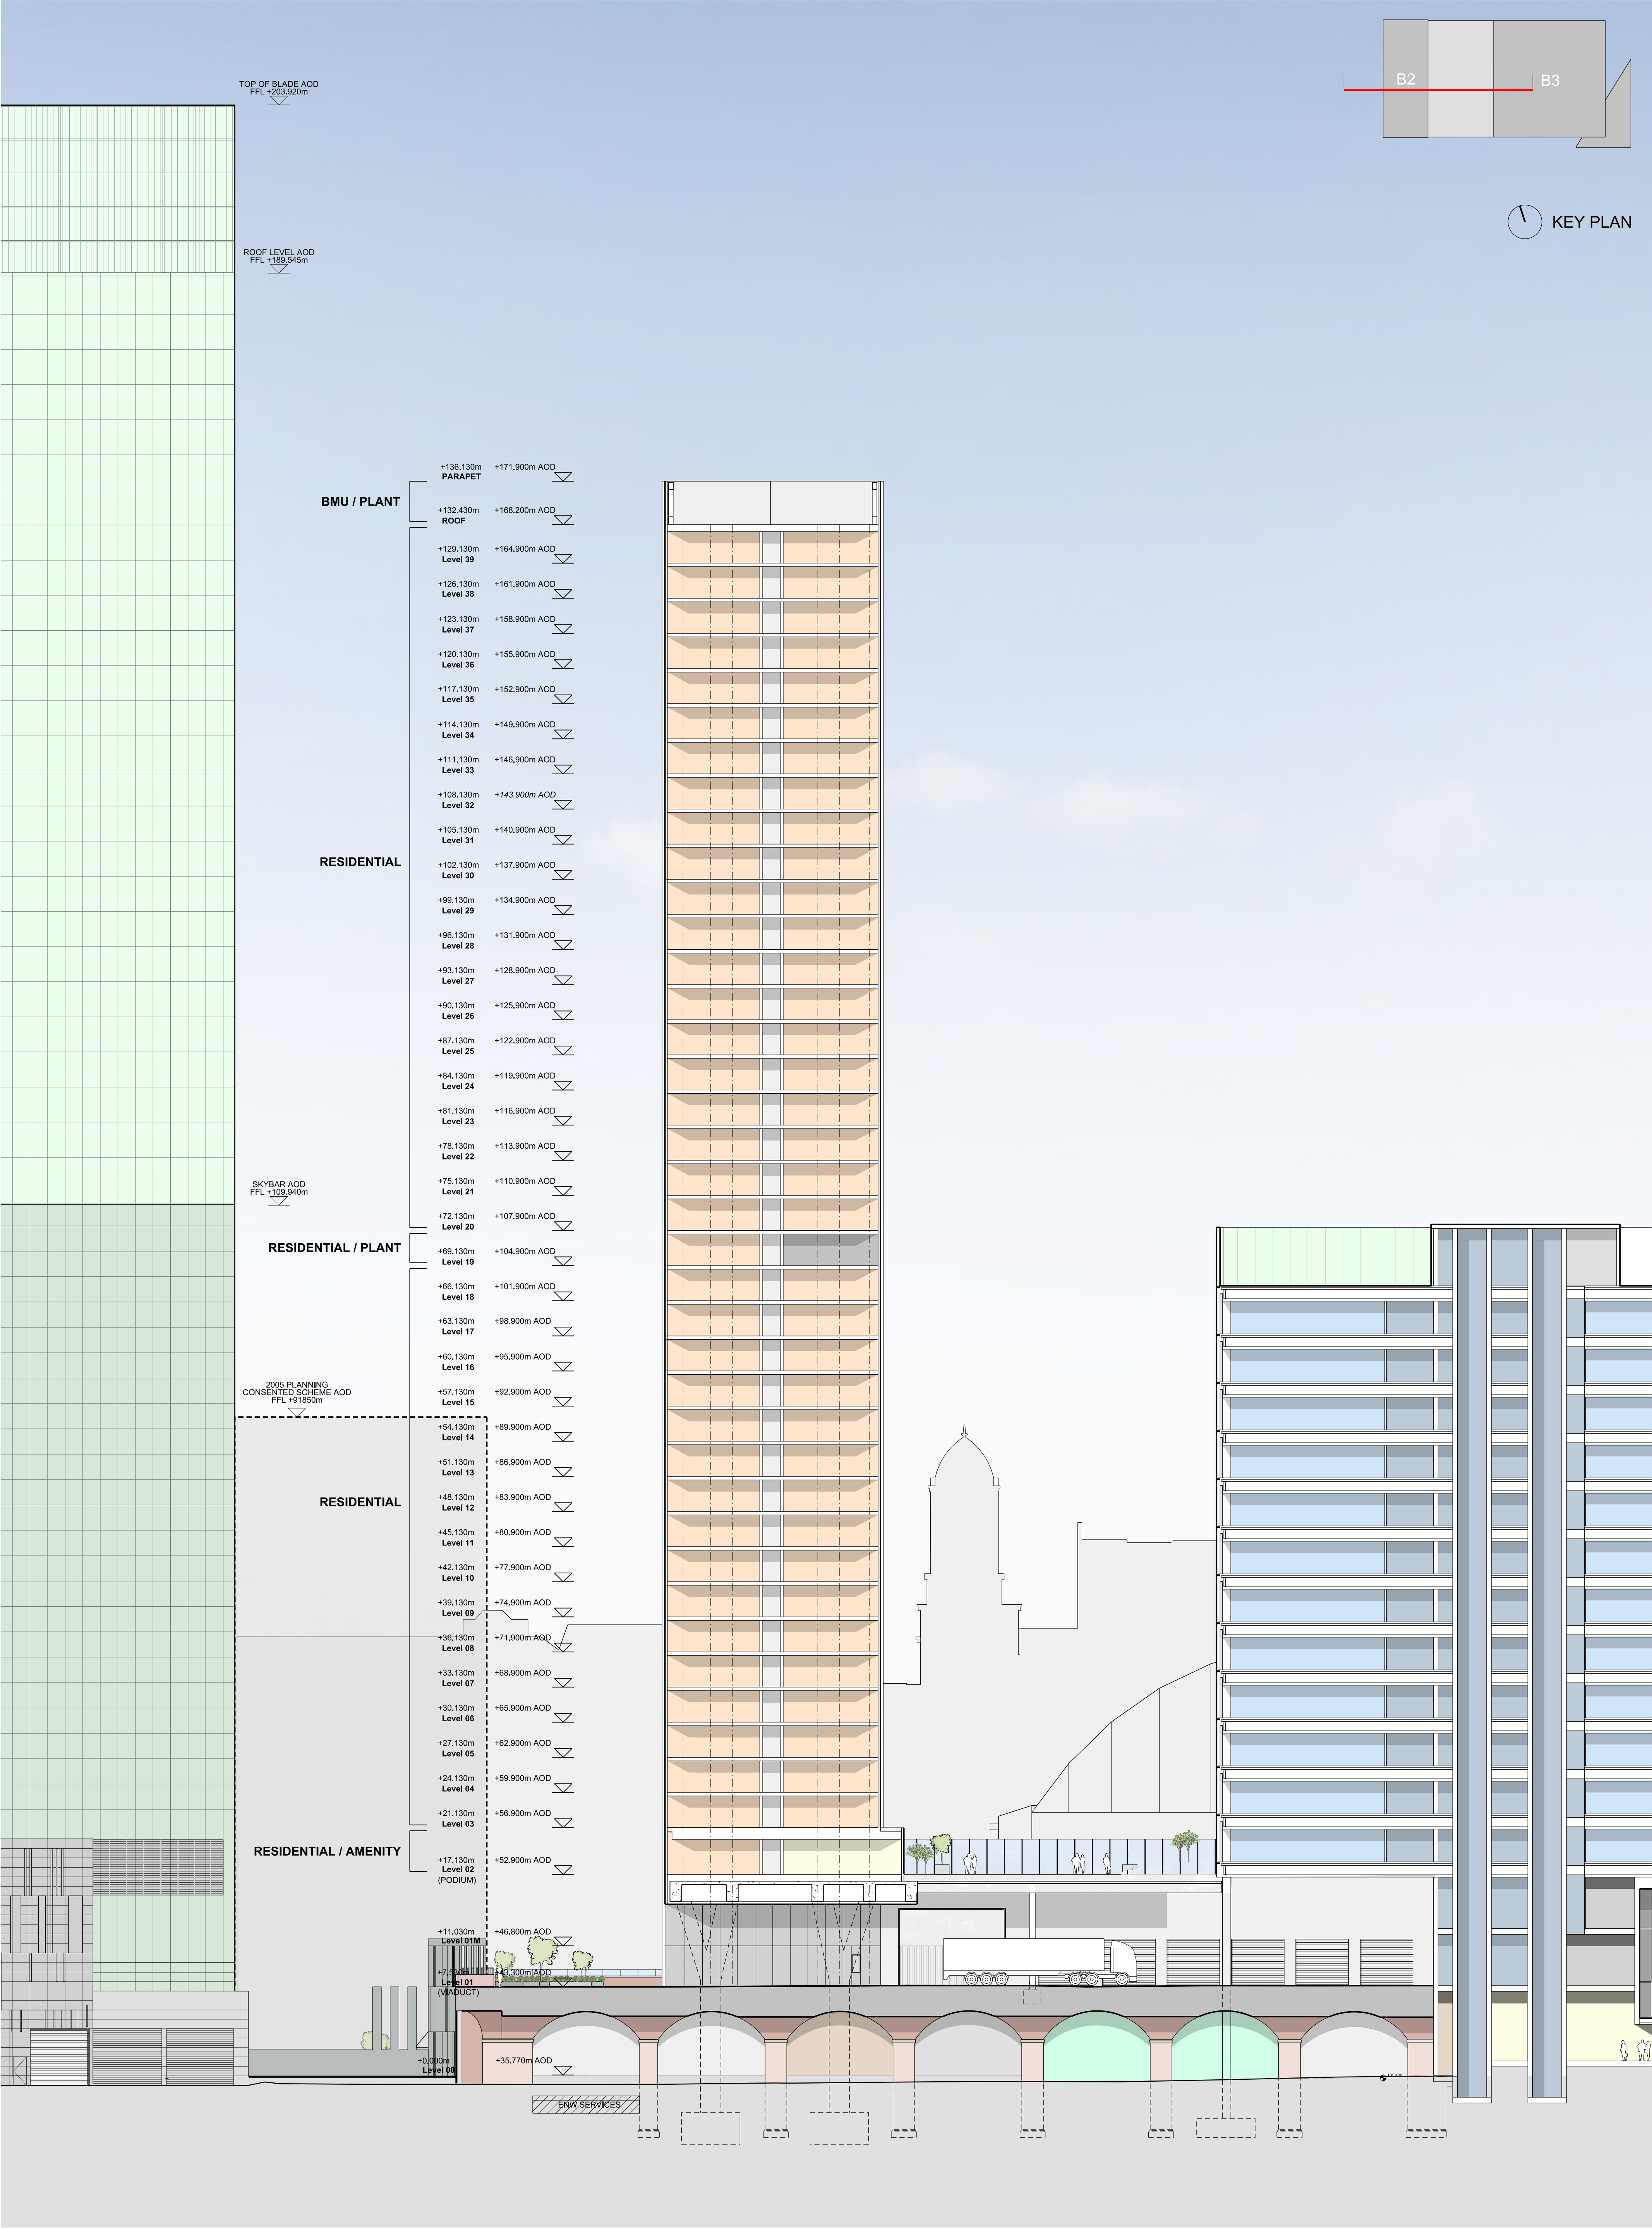

KEY PLAN

This drawing is copyright.
Do not scale off dimensions.
All dimensions to be checked on site by contractor.
Contractor to report any dimensional discrepancies,
errors or omissions prior to commencing on site.

NOTE:

NORTH

Rev	Date	Description
00	17-03-2017	Planning Issue
01	30-04-2020	Minor Material Amendment Application
02	29-05-2020	Minor Material Amendment Application
03	12-06-2020	Minor Material Amendment Application
04	15-12-2020	Non-Material Amendment Application

Project Title
Former Bauer Millett Site

Status
Planning

Drawing Title
Building 2 - Section AA

Job No 10053	Scale 1:250 @ A1 1:500 @ A3	Date March 2017
Drawing No 10053-B2-A-B5D9-G200-S-AA-001	Revision 04	

simpsonhaugh

MANCHESTER
Riverside, 1 Commercial St
Manchester M15 4RG
+44 (0)161 835 2345
www.simpsonhaugh.com

LONDON
5-6 Roberts Place
London EC1R 6BB
+44 (0)20 7549 4000
mail@simpsonhaugh.com