


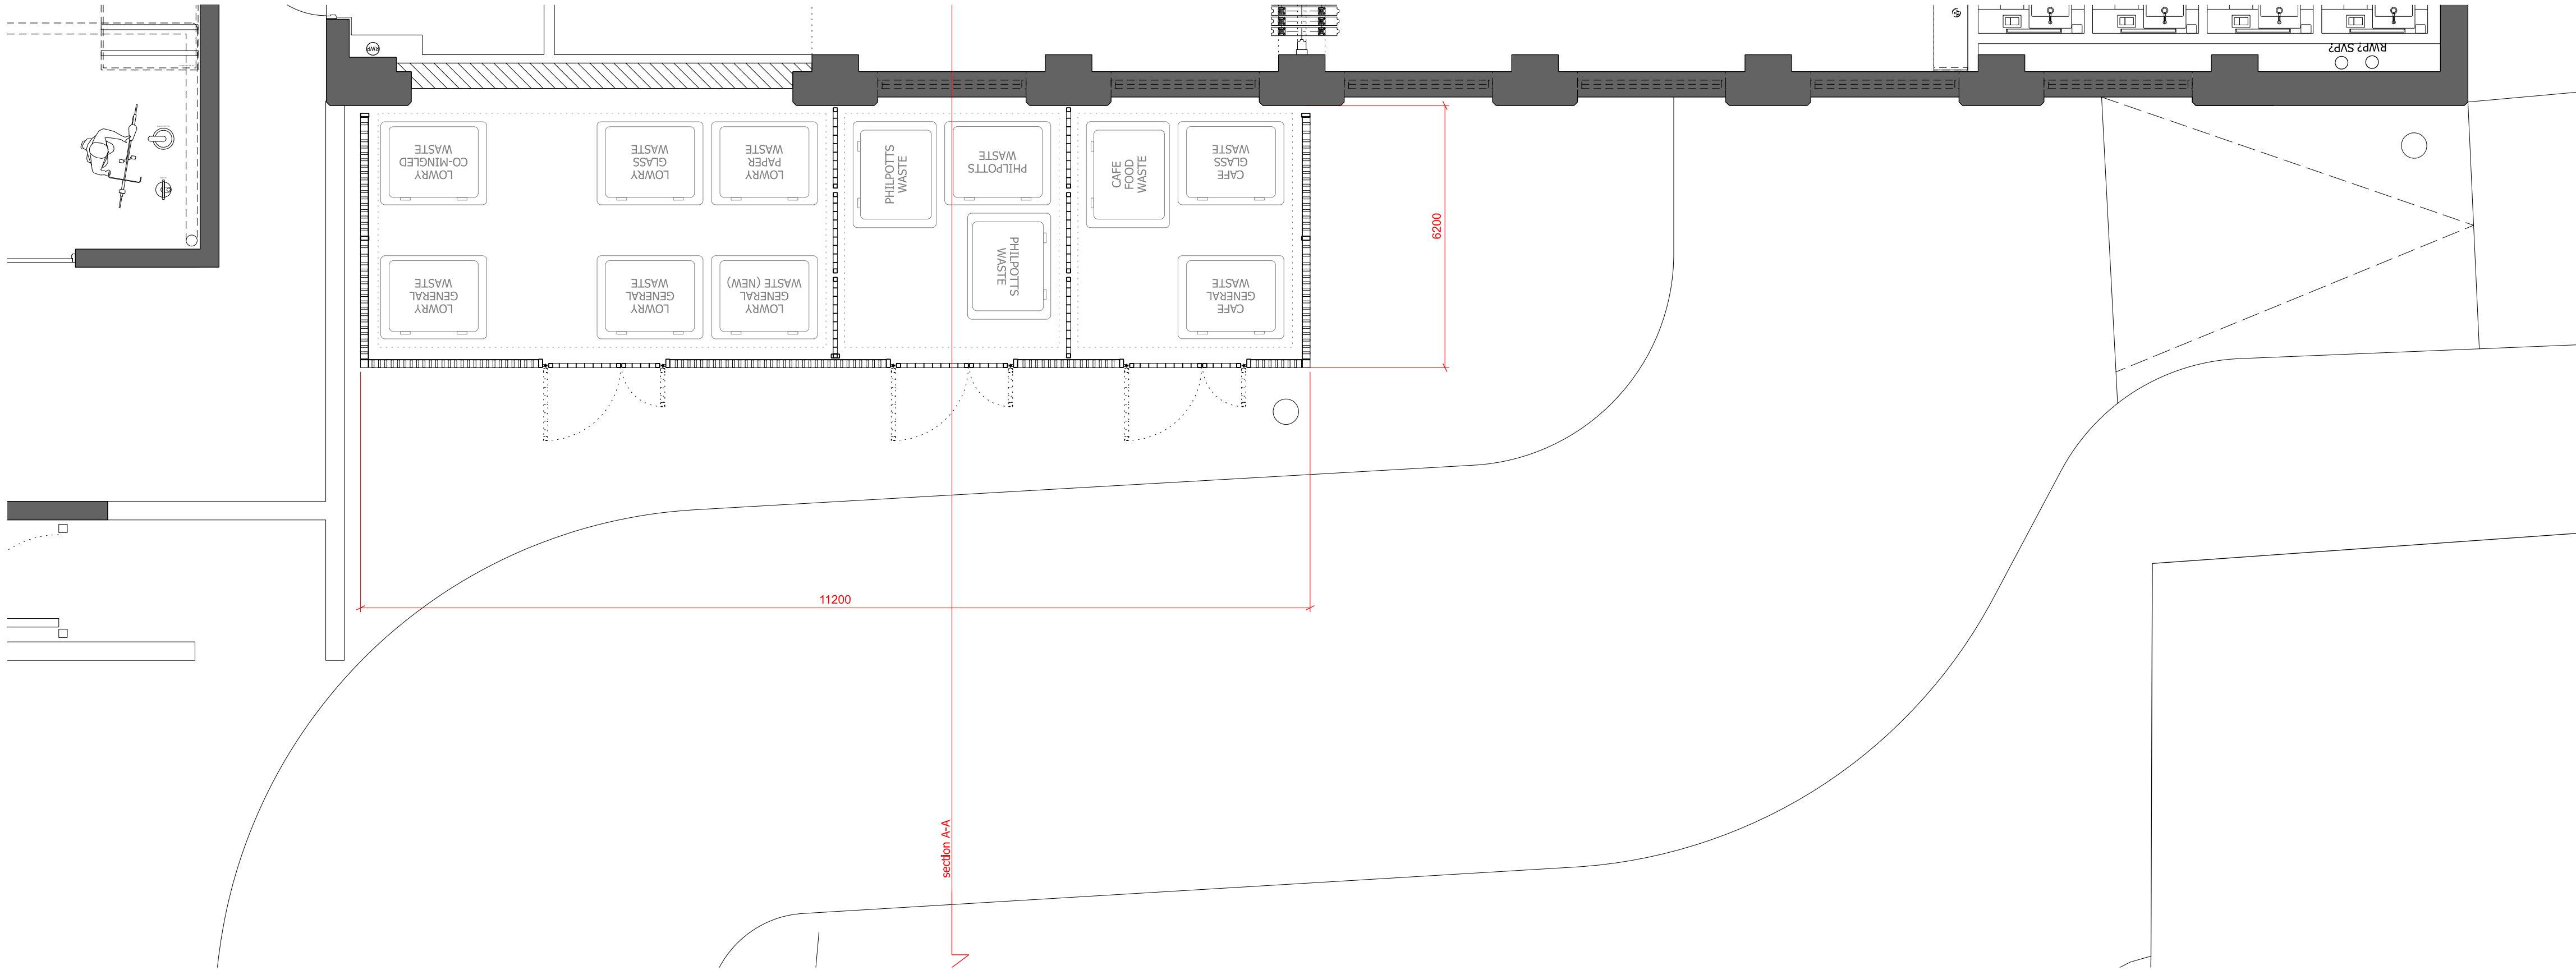

Proposed Plan - Sickie Street



Proposed Elevation - Sickie Street



Proposed Section - A-A

PROPOSED MATERIALS KEY:

- 17 Timber clad screen with gated doors to refuse store
2.4m high screen with secure gated doors to create 3 partitioned refuse storage areas.
Screens - black stained timber battens fixed in a vertical arrangement to galvanised steel frame.
Gates - galvanised frame with flat bars welded in a vertical arrangement. Keypad operated access control.