



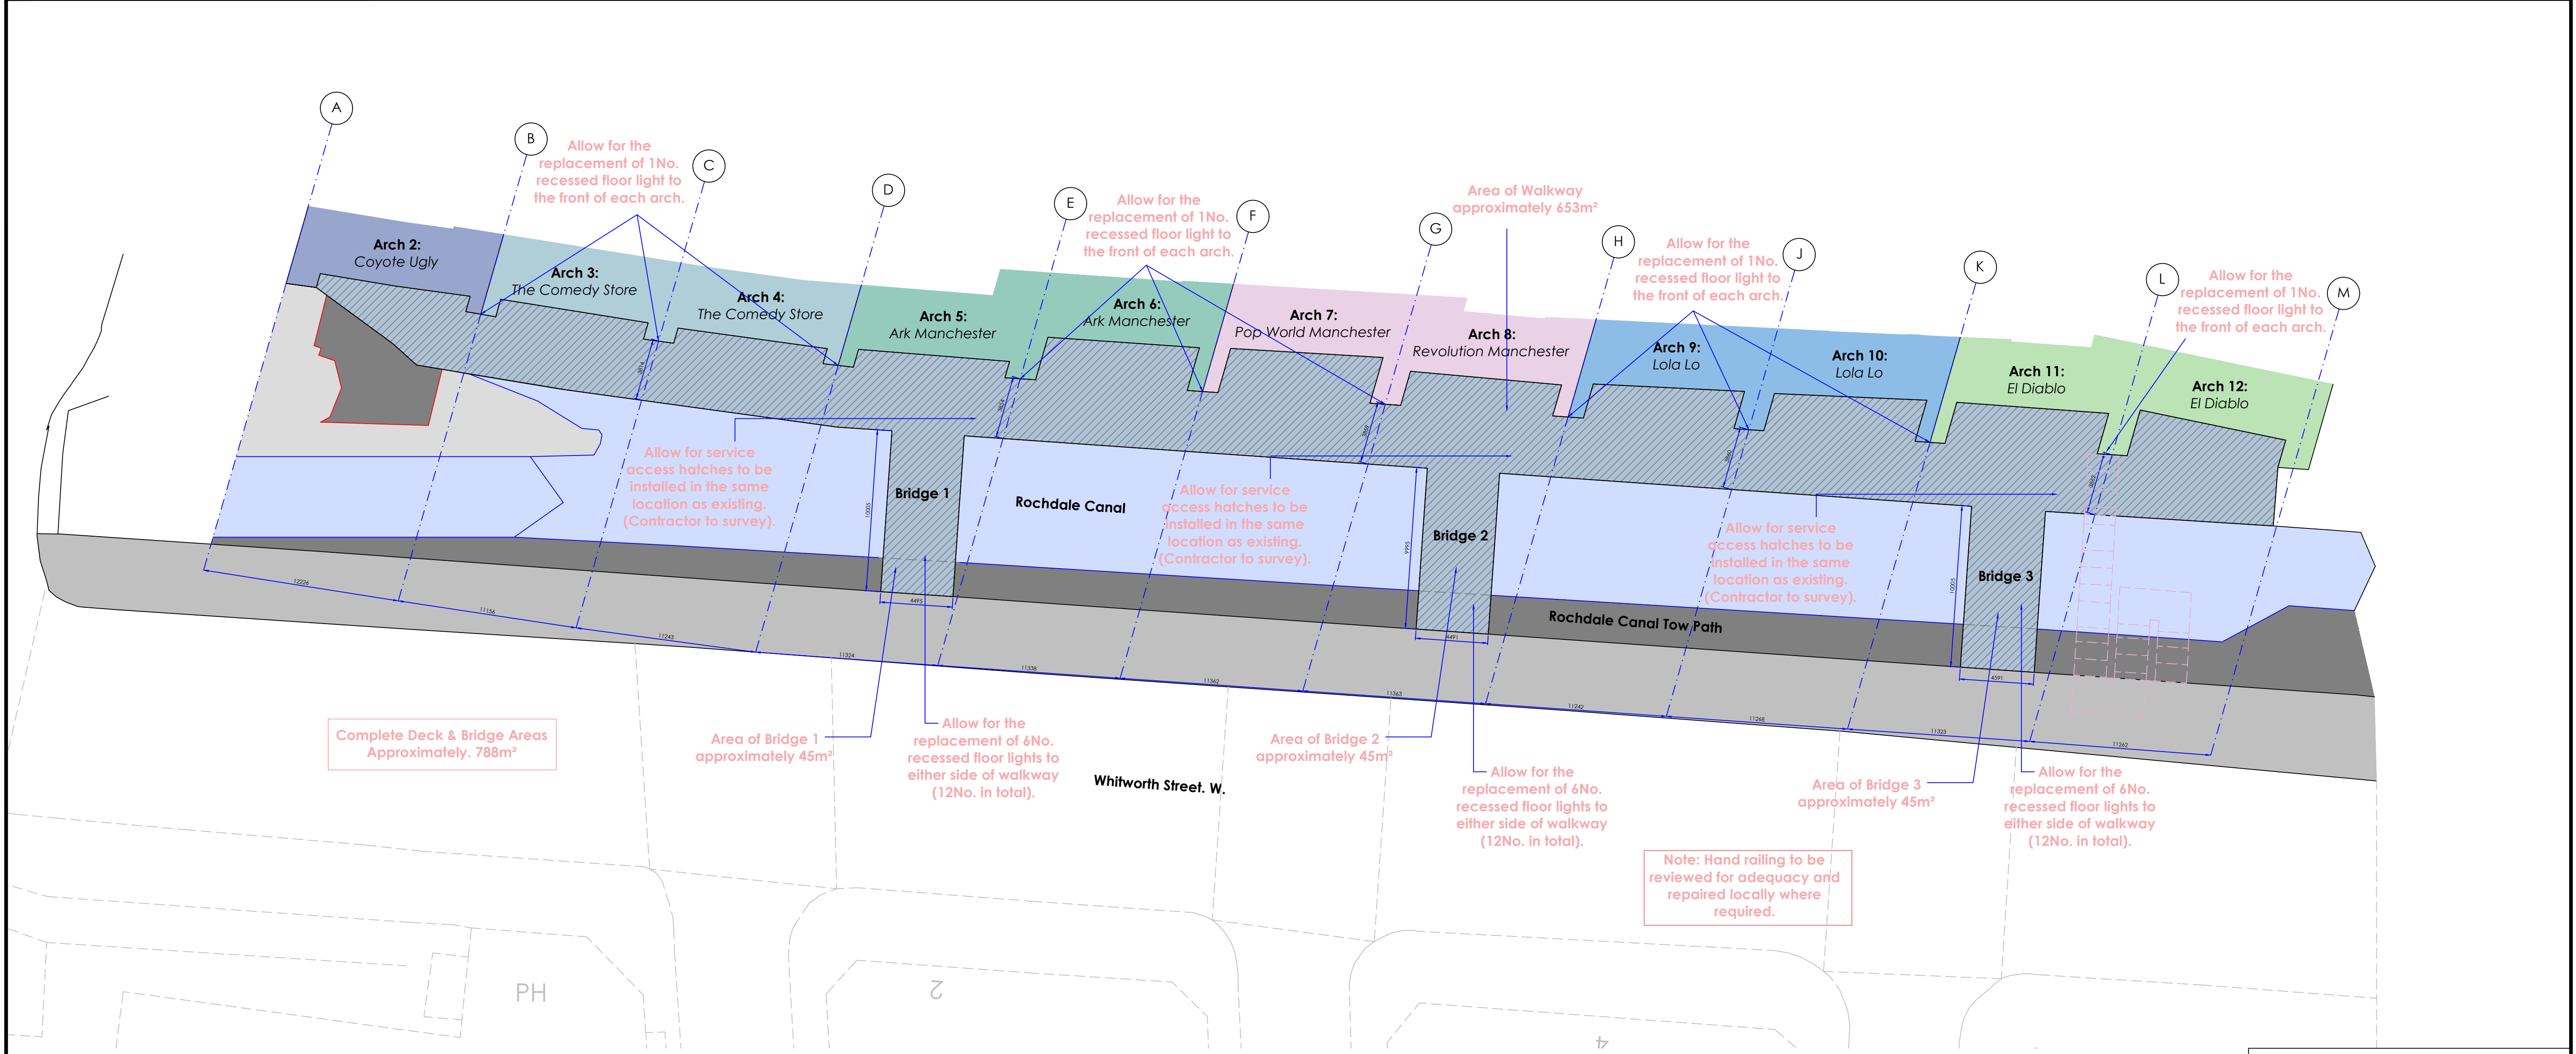

Plan - Proposed Extent Of New Decking Arrangement Of Deansgate Locks
(Scale | 1:200)

Key

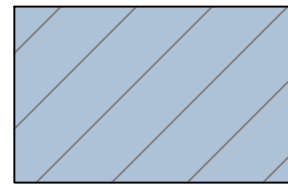

Proposed decking / covering area of walkway

Proposed Decking

The proposal is to replace the existing floor covering with new. No increase in floor area nor change to existing drainage is taking place;

Specification: Ecodeck Signature HD range.

Colour:

Loading: Loading to be a minimum of 5.0kN/m² for general duty walkways (regular two-way pedestrian traffic) to BS6399-1-1996

Slip Resistance: Non slip covering to provide a low risk for slip potential (36+) as tested to BS7976-2: 2002.

Guarantee: Composite decking to provide a minimum of 15 year guarantee. Whereby the decking cannot be provided with a 15 year guarantee a maintenance plan for the treatment of the non slip surface shall be provided in order to achieve the maximum duration for cover.

Installation

The existing make up of the walkways comprise of the following;

- 3mm non slip covering which is fixed down to the deck.
- 26mm timber decking boards which span onto timber floor joists and steelwork structure.
- Timber floor joists which range from 150mm deep to 250mm deep.

The timber decking boards have deteriorated considerably in areas become dangerous for public foot traffic. The proposal is to replace all timber elements as follows;

- Remove existing non slip covering and dispose.
- Remove existing rotted timber decking boards and dispose.
- Remove existing rotted timber joists and dispose.
- Provide new treated timber floor joists which span between existing steelwork supports.
- Provide new non-slip composite decking to specification as above.

Profile height and area to remain as per existing with no change in area or level.

The proposed contractor will satisfy all H&S requirements in line with the client CDM consultant.

B - Issued for tender 23/04/2020	
A - Issued for approval 08/04/2020	
Drawing Status: A - Approval B - Tender C - Construction D - As Built	
Client:	
JLL c/o Aberdeen Standard Investments 1 George Street Edinburgh EH2 2LL	
Job:	
Walkway Around Deansgate Locks 5 Century St Manchester M3 4QL	
Title:	
Proposed Decking General Arrangement	
Drawing No. :	4174-008-204
Drawn By:	SC / KJL
Scale:	As Shown @ A1
Date:	08/04/2020
PKL PARTNERS LIMITED tel : 01942 722087 email : mail@pkl-uk.com website : http://www.pkl-uk.com COPYRIGHT: This drawing is the copyright of PKL Partners Limited, and shall not be altered, copied or reproduced in anyway without written prior consent of PKL Partners Limited ©.	