


INTERFACE DISTANCE SECTION STUDY

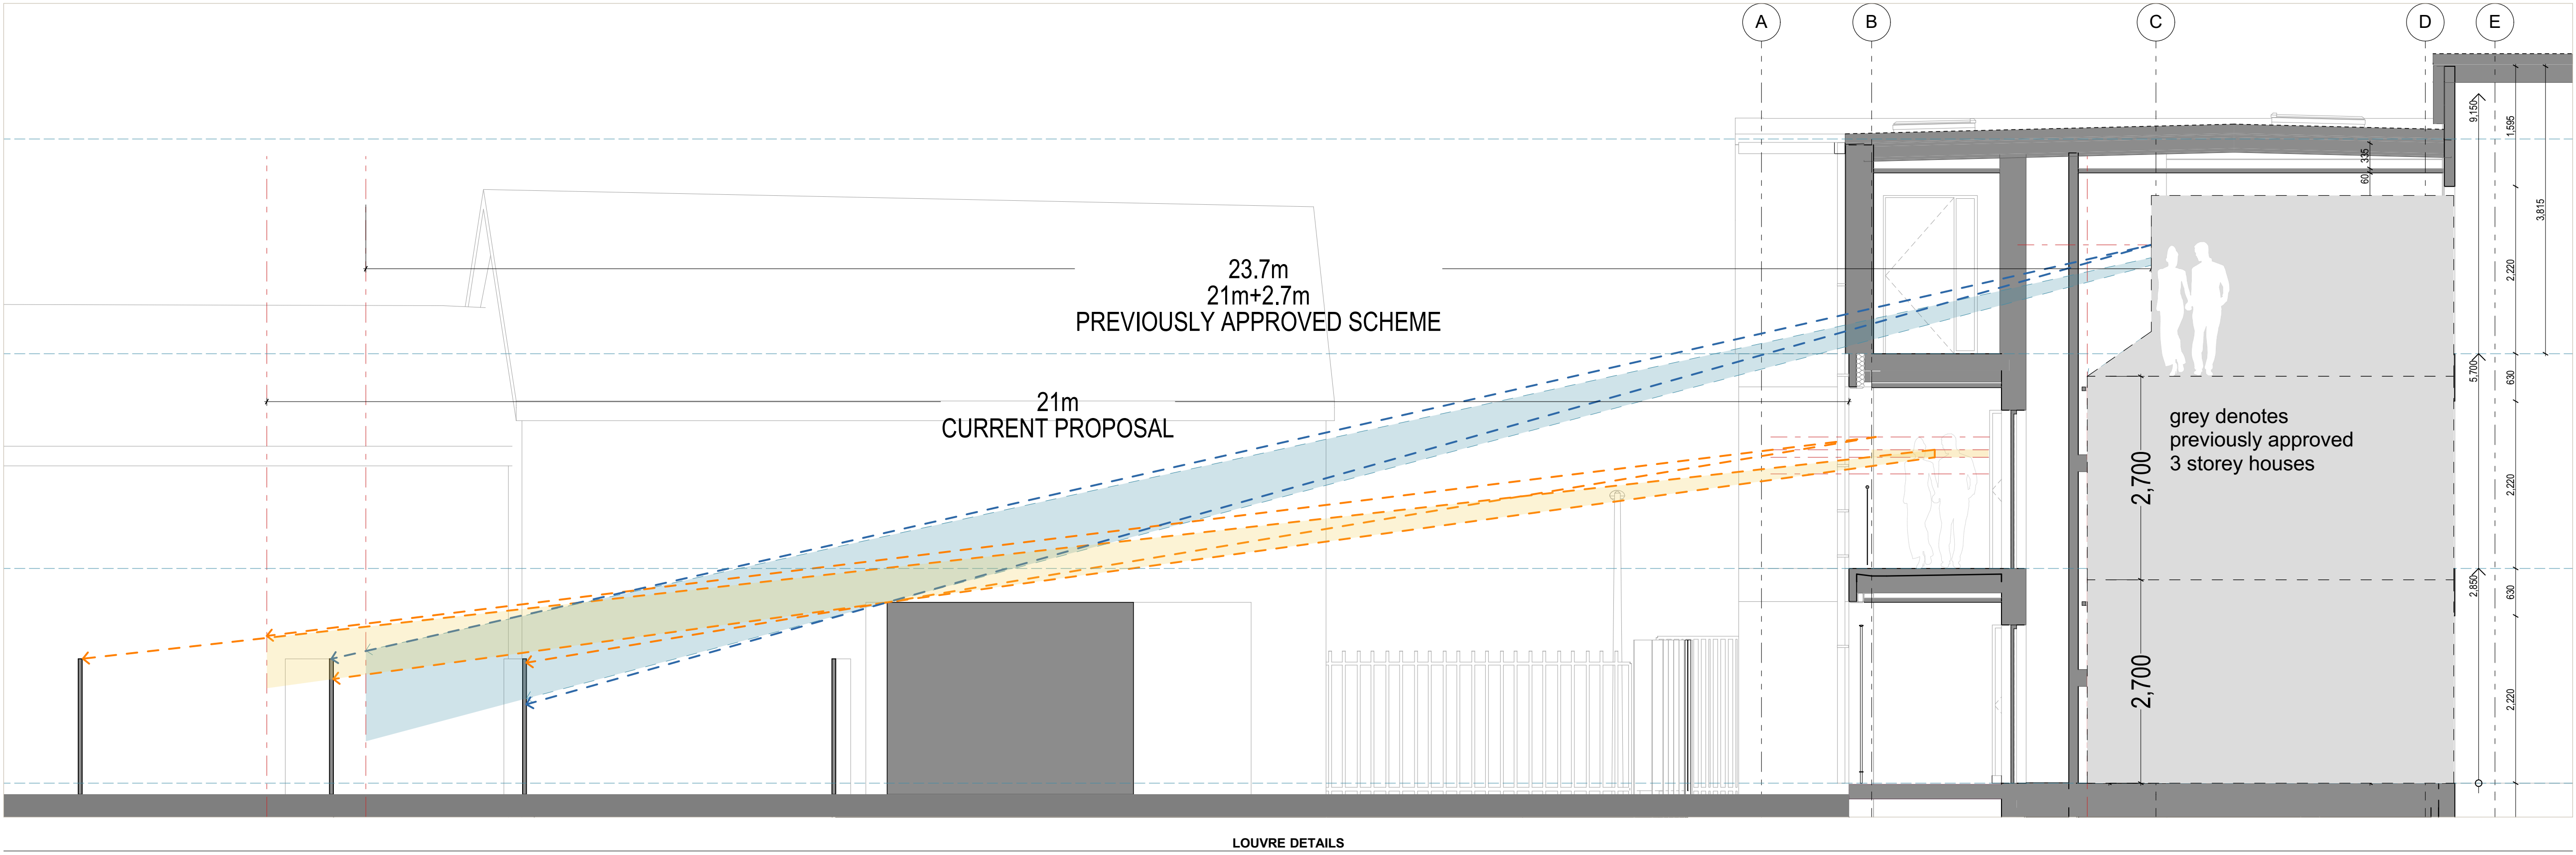

view north west



view north east

PHOTO MONTAGES TO ILLUSTRATE 1100MM OPAQUE GLASS BALUSTRADE