


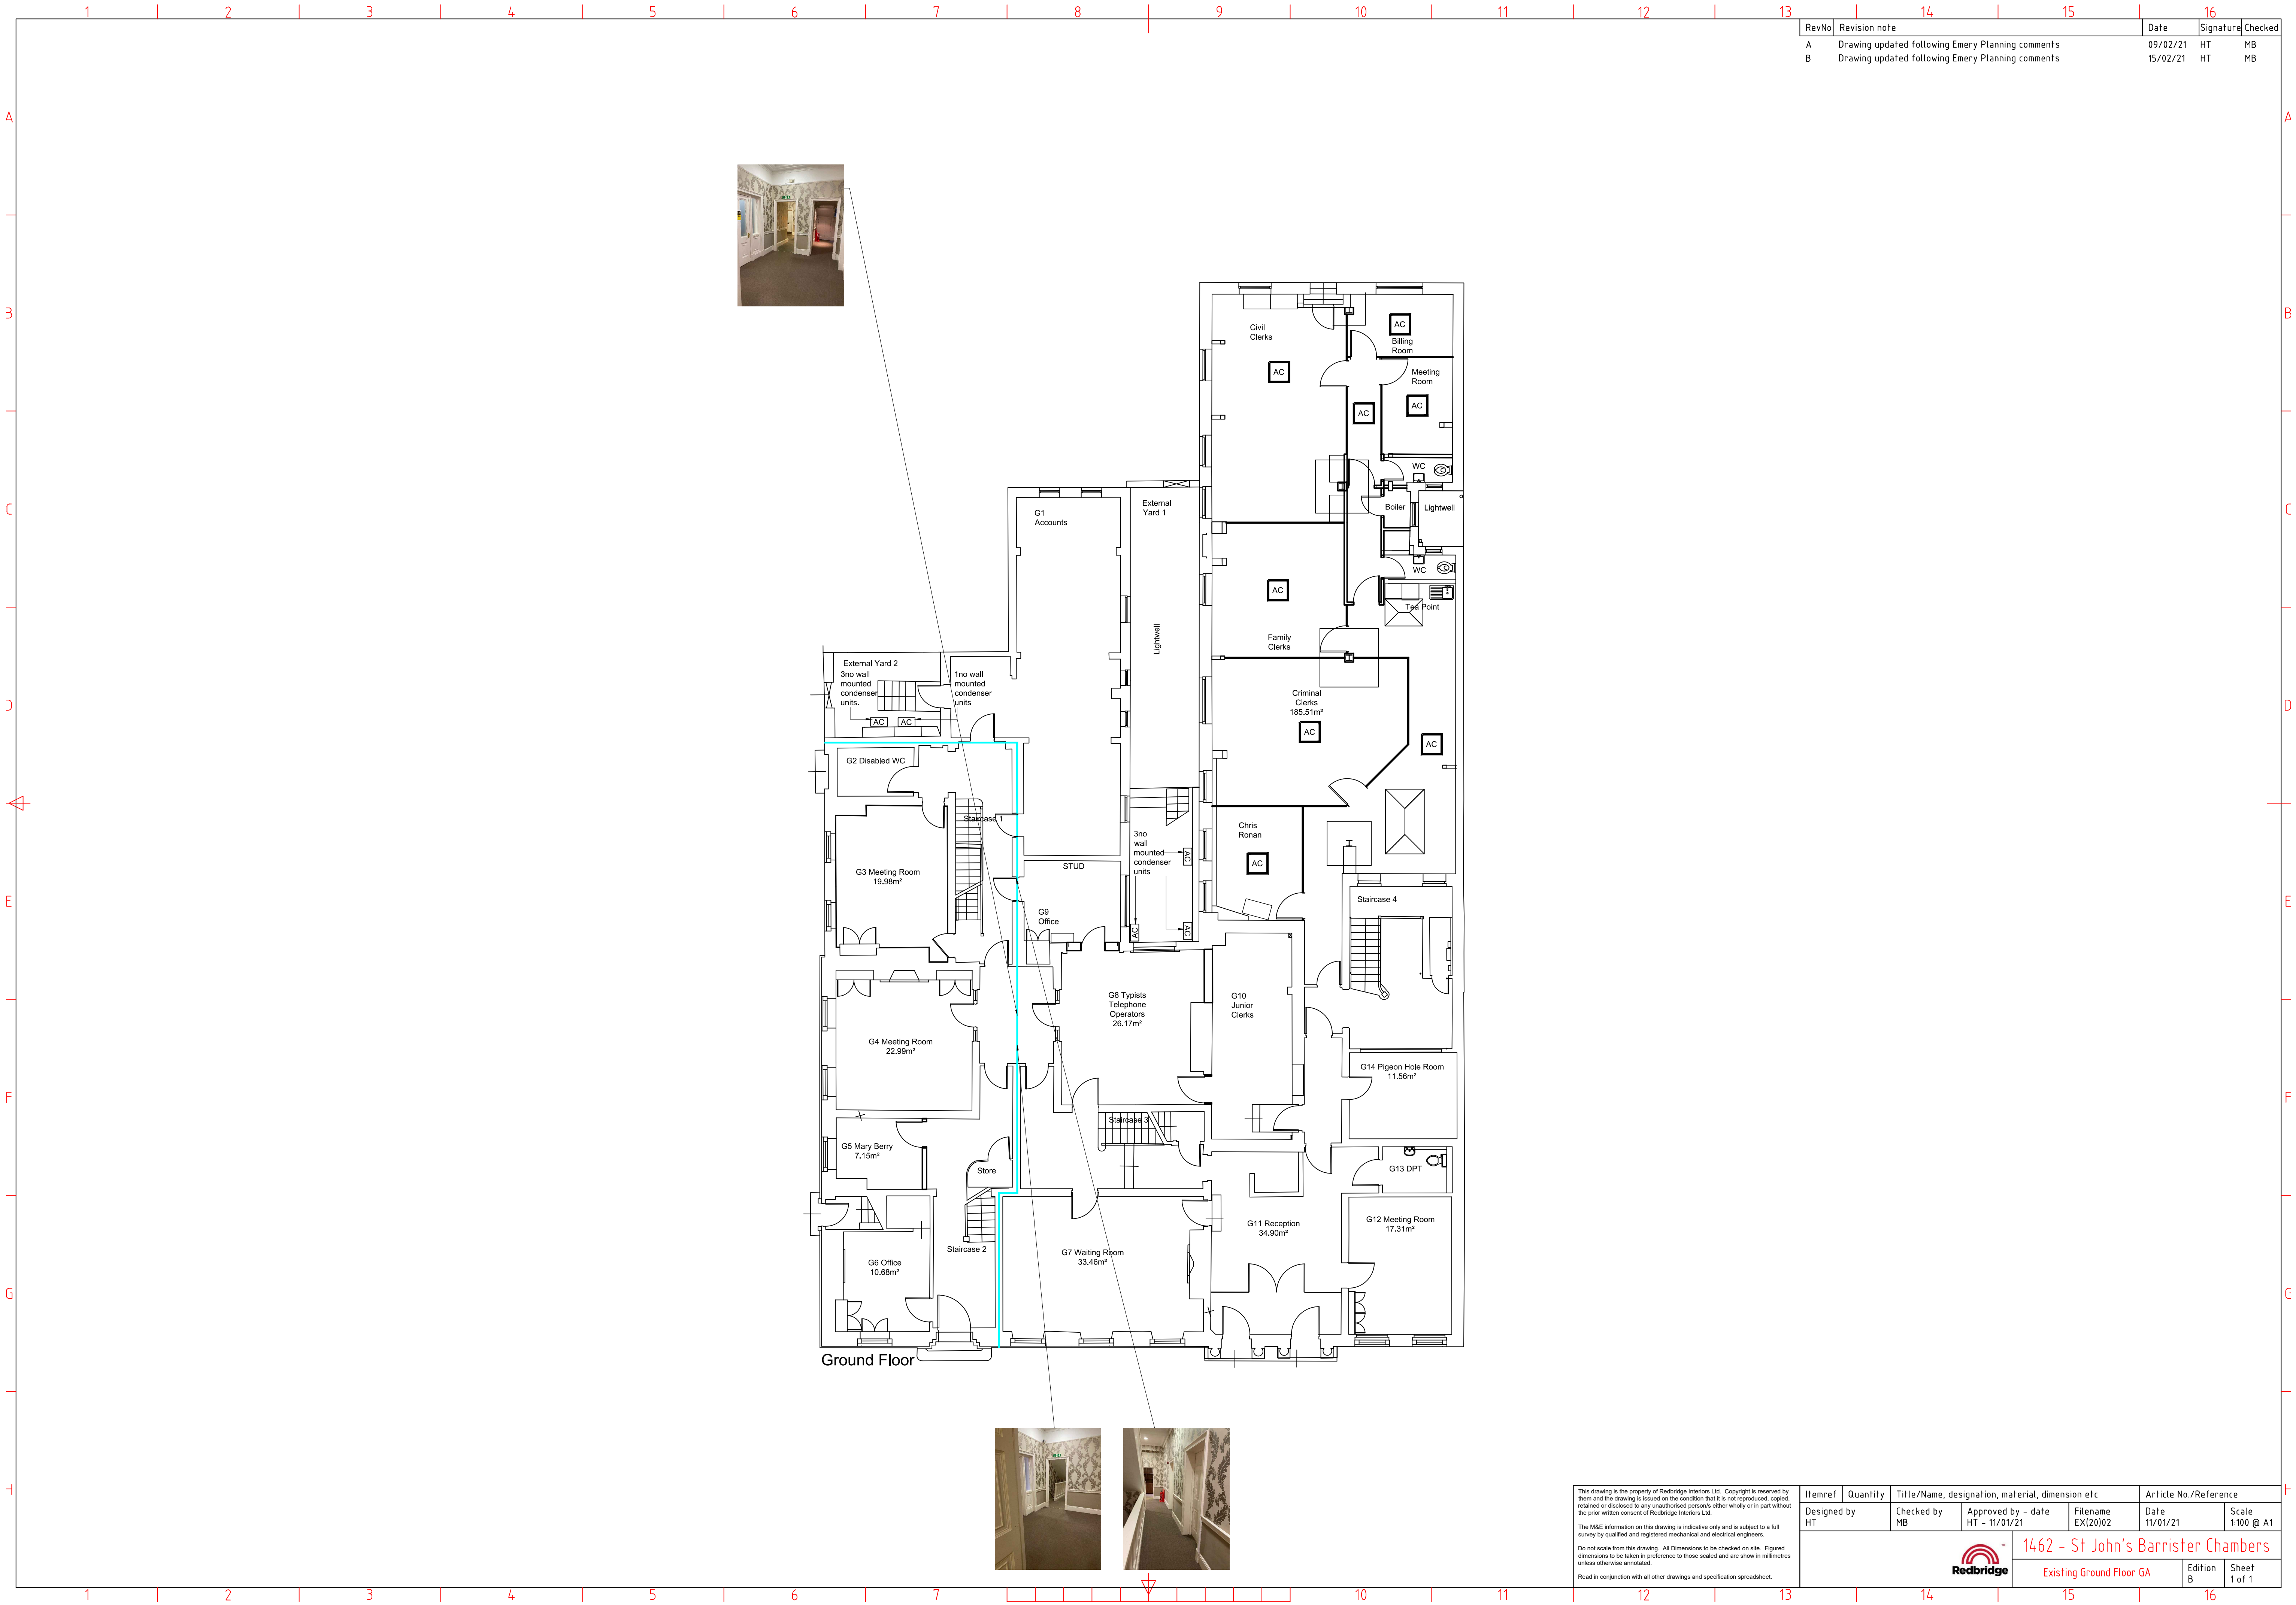

RevNo	Revision note	Date	Signature	Checked
A	Drawing updated following Emery Planning comments	09/02/21	HT	MB
B	Drawing updated following Emery Planning comments	15/02/21	HT	MB

This drawing is the property of Redbridge Interiors Ltd. Copyright is reserved by them and the drawing is issued on the condition that it is not reproduced, copied, retained or disclosed to any unauthorised persons either wholly or in part without the prior written consent of Redbridge Interiors Ltd.

The MAE information on this drawing is indicative only and is subject to a full survey by qualified and registered mechanical and electrical engineers.

Do not scale from this drawing. All Dimensions to be checked on site. Figured dimensions to be taken in preference to those scaled and are show in millimetres unless otherwise annotated.

Read in conjunction with all other drawings and specification spreadsheet.

Itemref	Quantity	Title/Name, designation, material, dimension etc			Article No./Reference	
Designed by HT	Checked by MB	Approved by - date HT - 11/01/21	Filename EX(20)02	Date 11/01/21	Scale 1:100 @ A1	
 Redbridge				1462 - St John's Barrister Chambers		
Existing Ground Floor GA				Edition B	Sheet 1 of 1	