

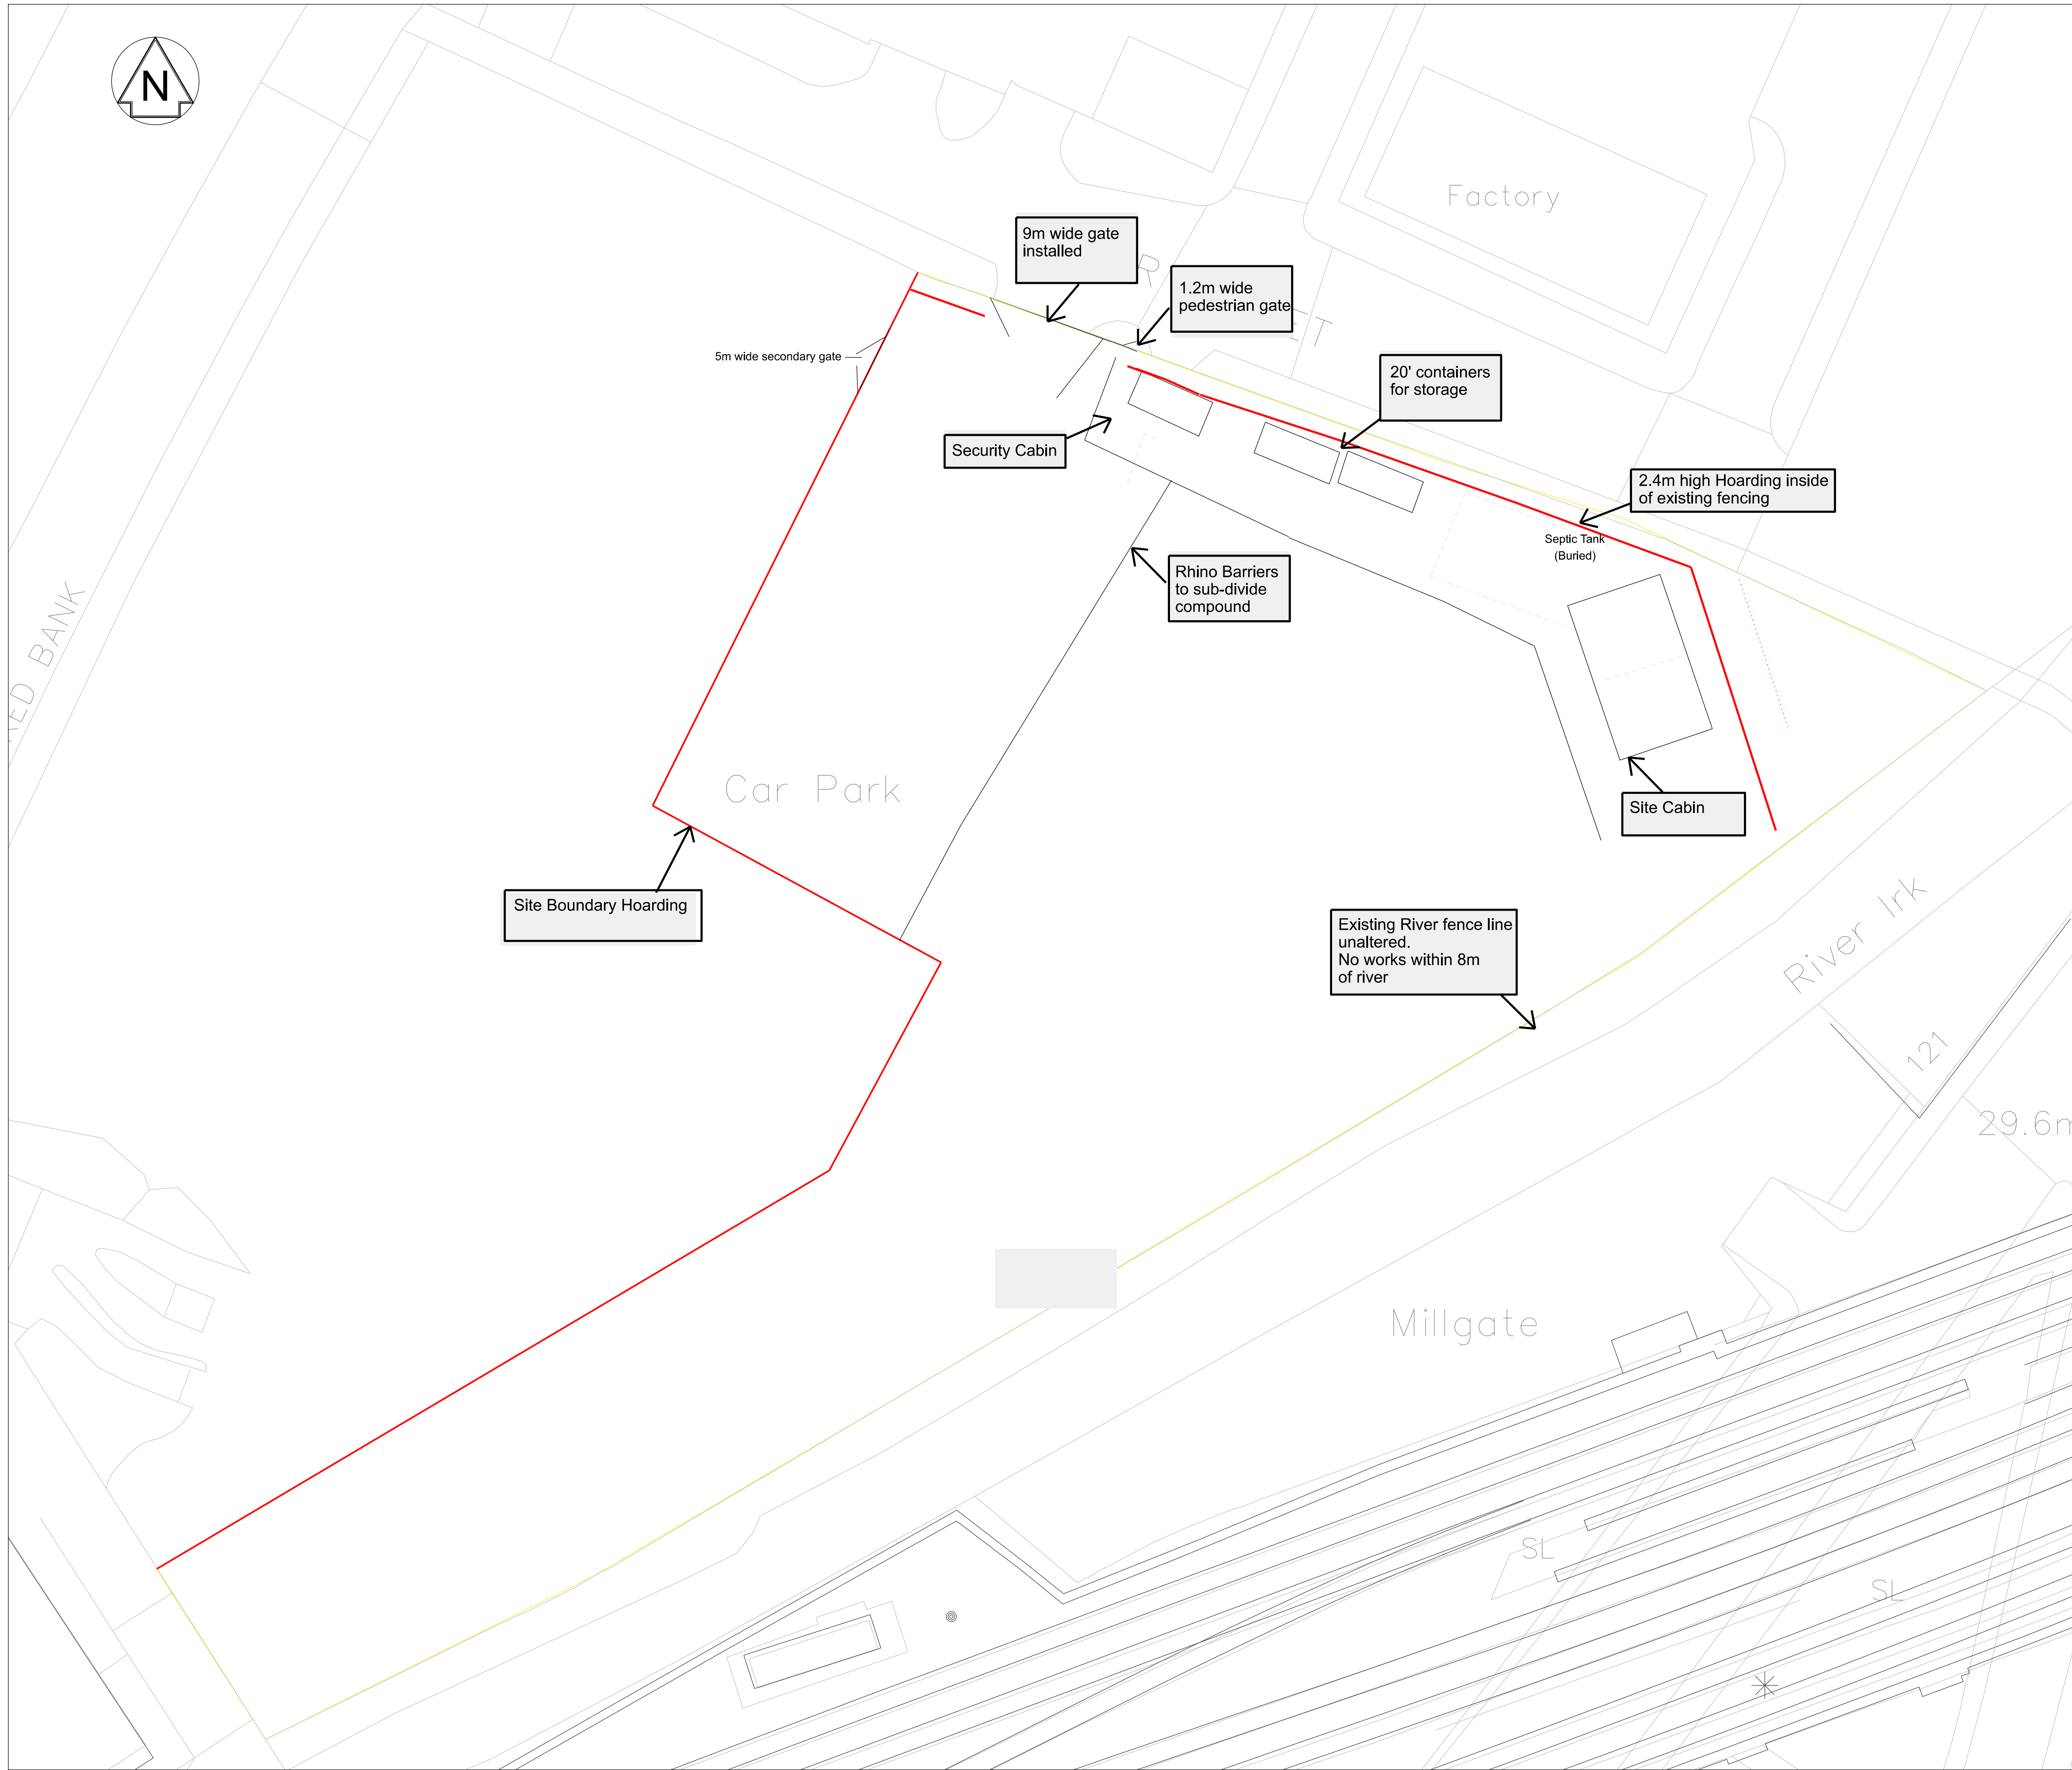


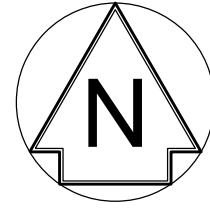

Plan
Scale 1:250

Legend/Notes

1. All dimensions are in millimetres unless stated otherwise. All levels are in metres above Ordnance Survey Datum Newlyn.

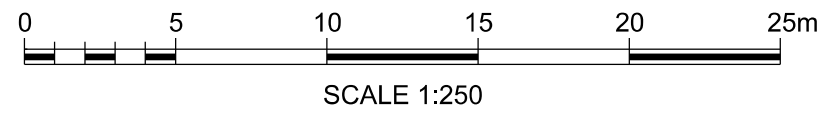

Contractor(s)

TRU West Alliance

Project

Transpennine Route Upgrade

Contract No.

151667

Contract Title

TRU - West of Leeds

Drawing Title

Red Bank Compound
Site Arrangement Plan

Drawing Number

151667-TSA-SKE-RBC-002

Revision

A