
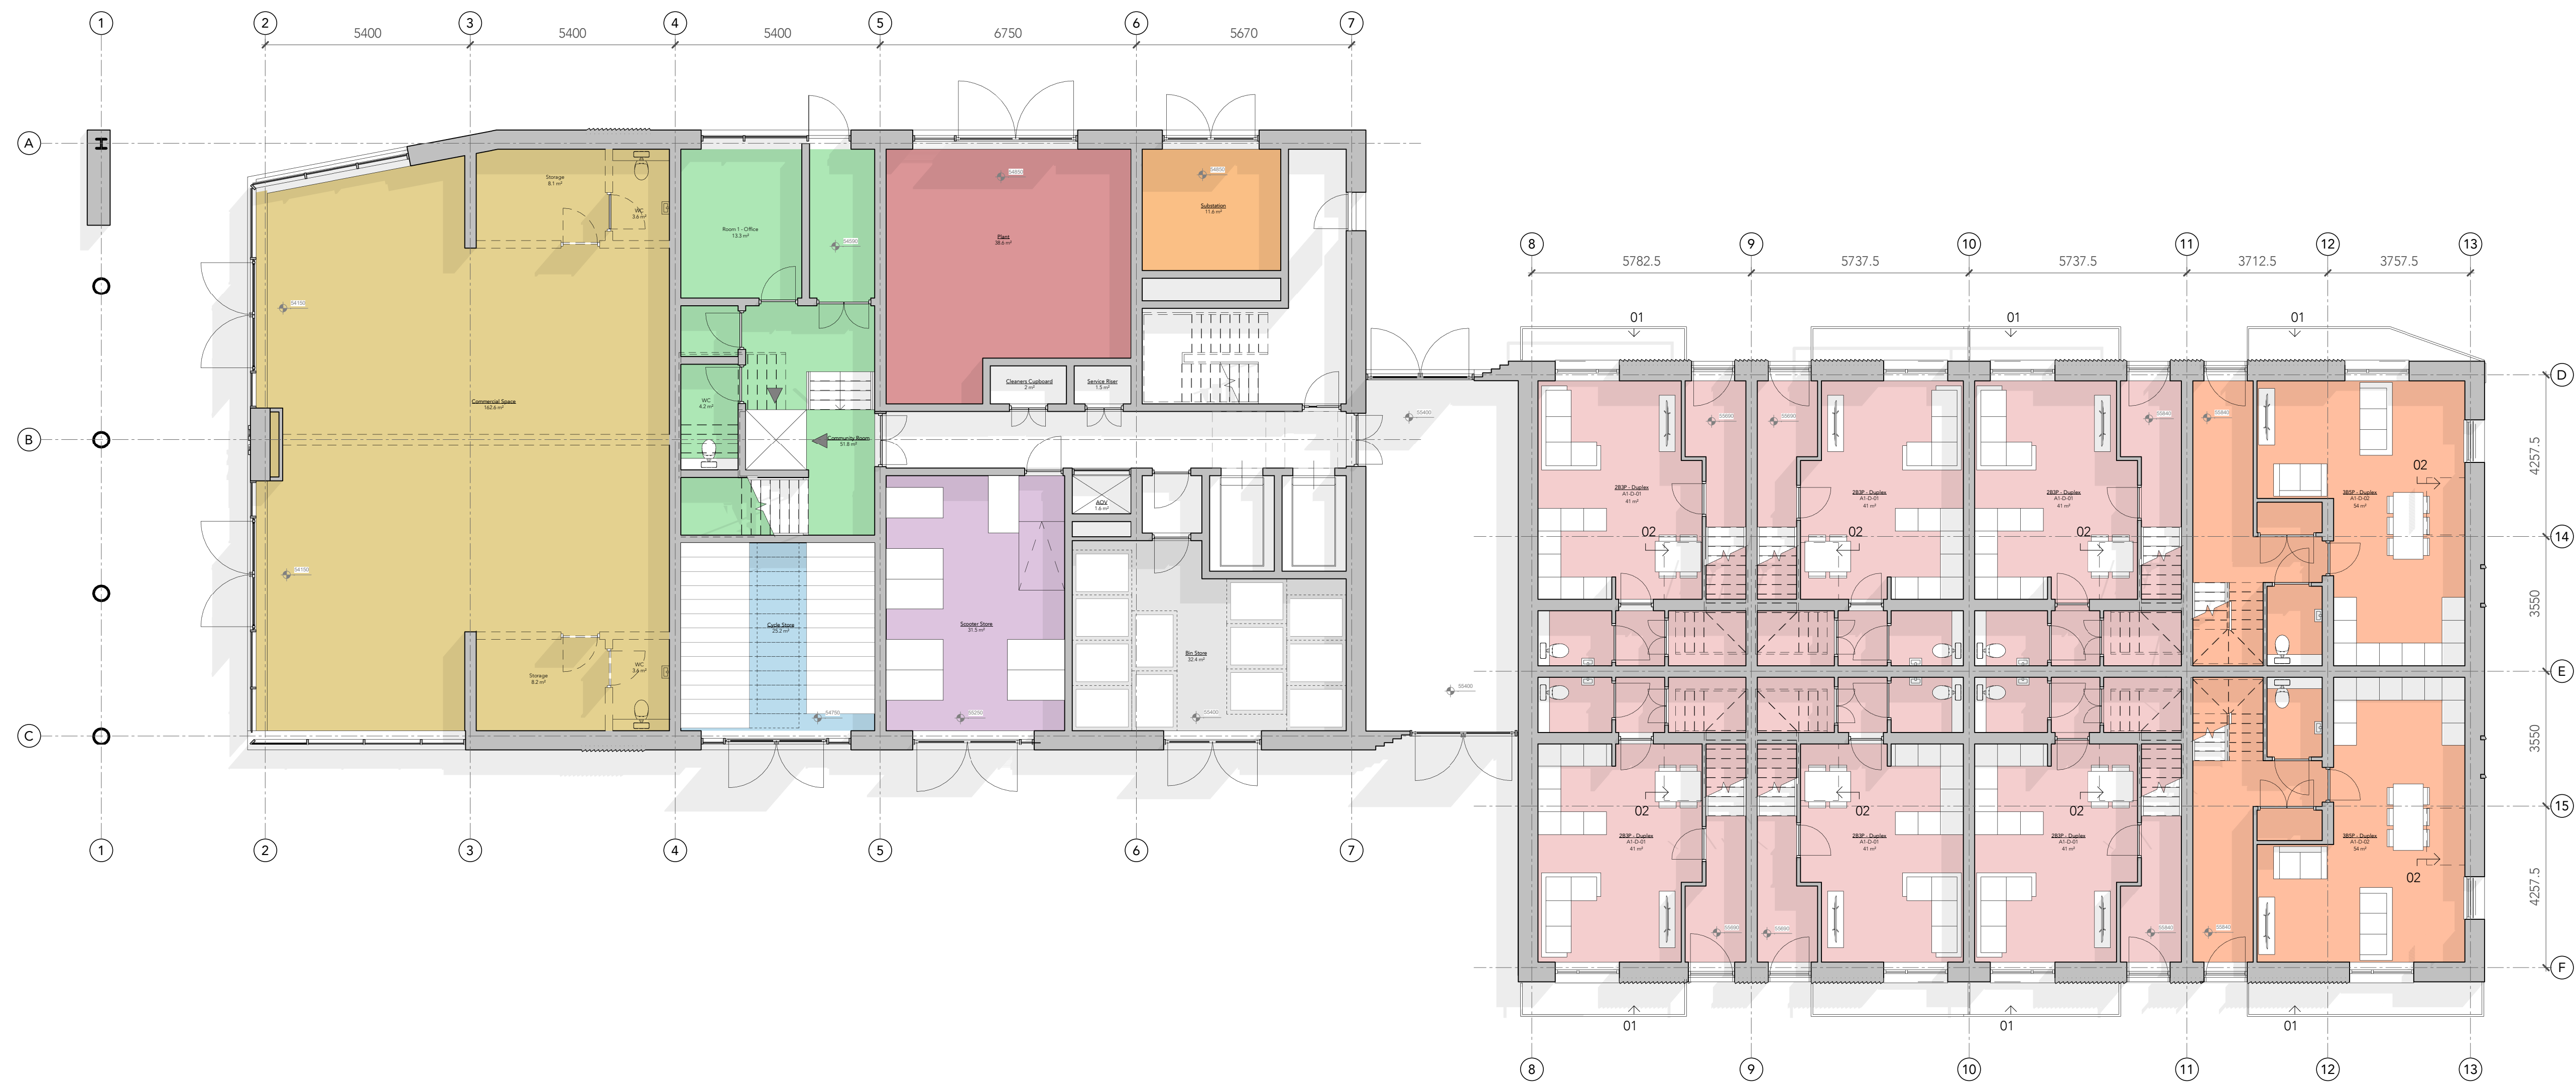


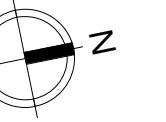

PL 26/01/21 LH Planning Issue

| Rev | Date | Intls | Details |
|-----|------|-------|---------|
|-----|------|-------|---------|

© The moral rights of the author are hereby asserted.  
This drawing and design is the sole property of Buttress Ltd and must not be reproduced without permission.  
Buttress Ltd is Registered in England and Wales: 5363573

# Buttress

1 Bengal Street  
Manchester  
M4 6AF

T 0161 236 3303  
E [contact@butteress.net](mailto:contact@butteress.net)  
W [www.butteress.net](http://www.butteress.net)

|                      |                    |
|----------------------|--------------------|
| <b>Project Title</b> | Collyhurst Village |
| <b>Client</b>        | FEC & MCC          |
| <b>Location</b>      | Manchester         |

**Drawing ref** Apartment Block 1 - Ground Floor

Date 26/01/2021 17:41:11 Scale As indicated  
Checker MB Orig Paper Size A1

Job No: 8871 Status PLANNING

---

Project:   Origin:   Zone:   Level:   Type:   Disc:   Number:   Rev:

**3871-BA-A1-00-DR-A- (04)050- PL**

KEY:

01 - Buffer space to ground floor duplexes, opportunity for planting/ personalisation.

02 - Potential through lift location in line with Lifetime Homes.

### 03 - PV Panels

#### 04 - Access Hatch