
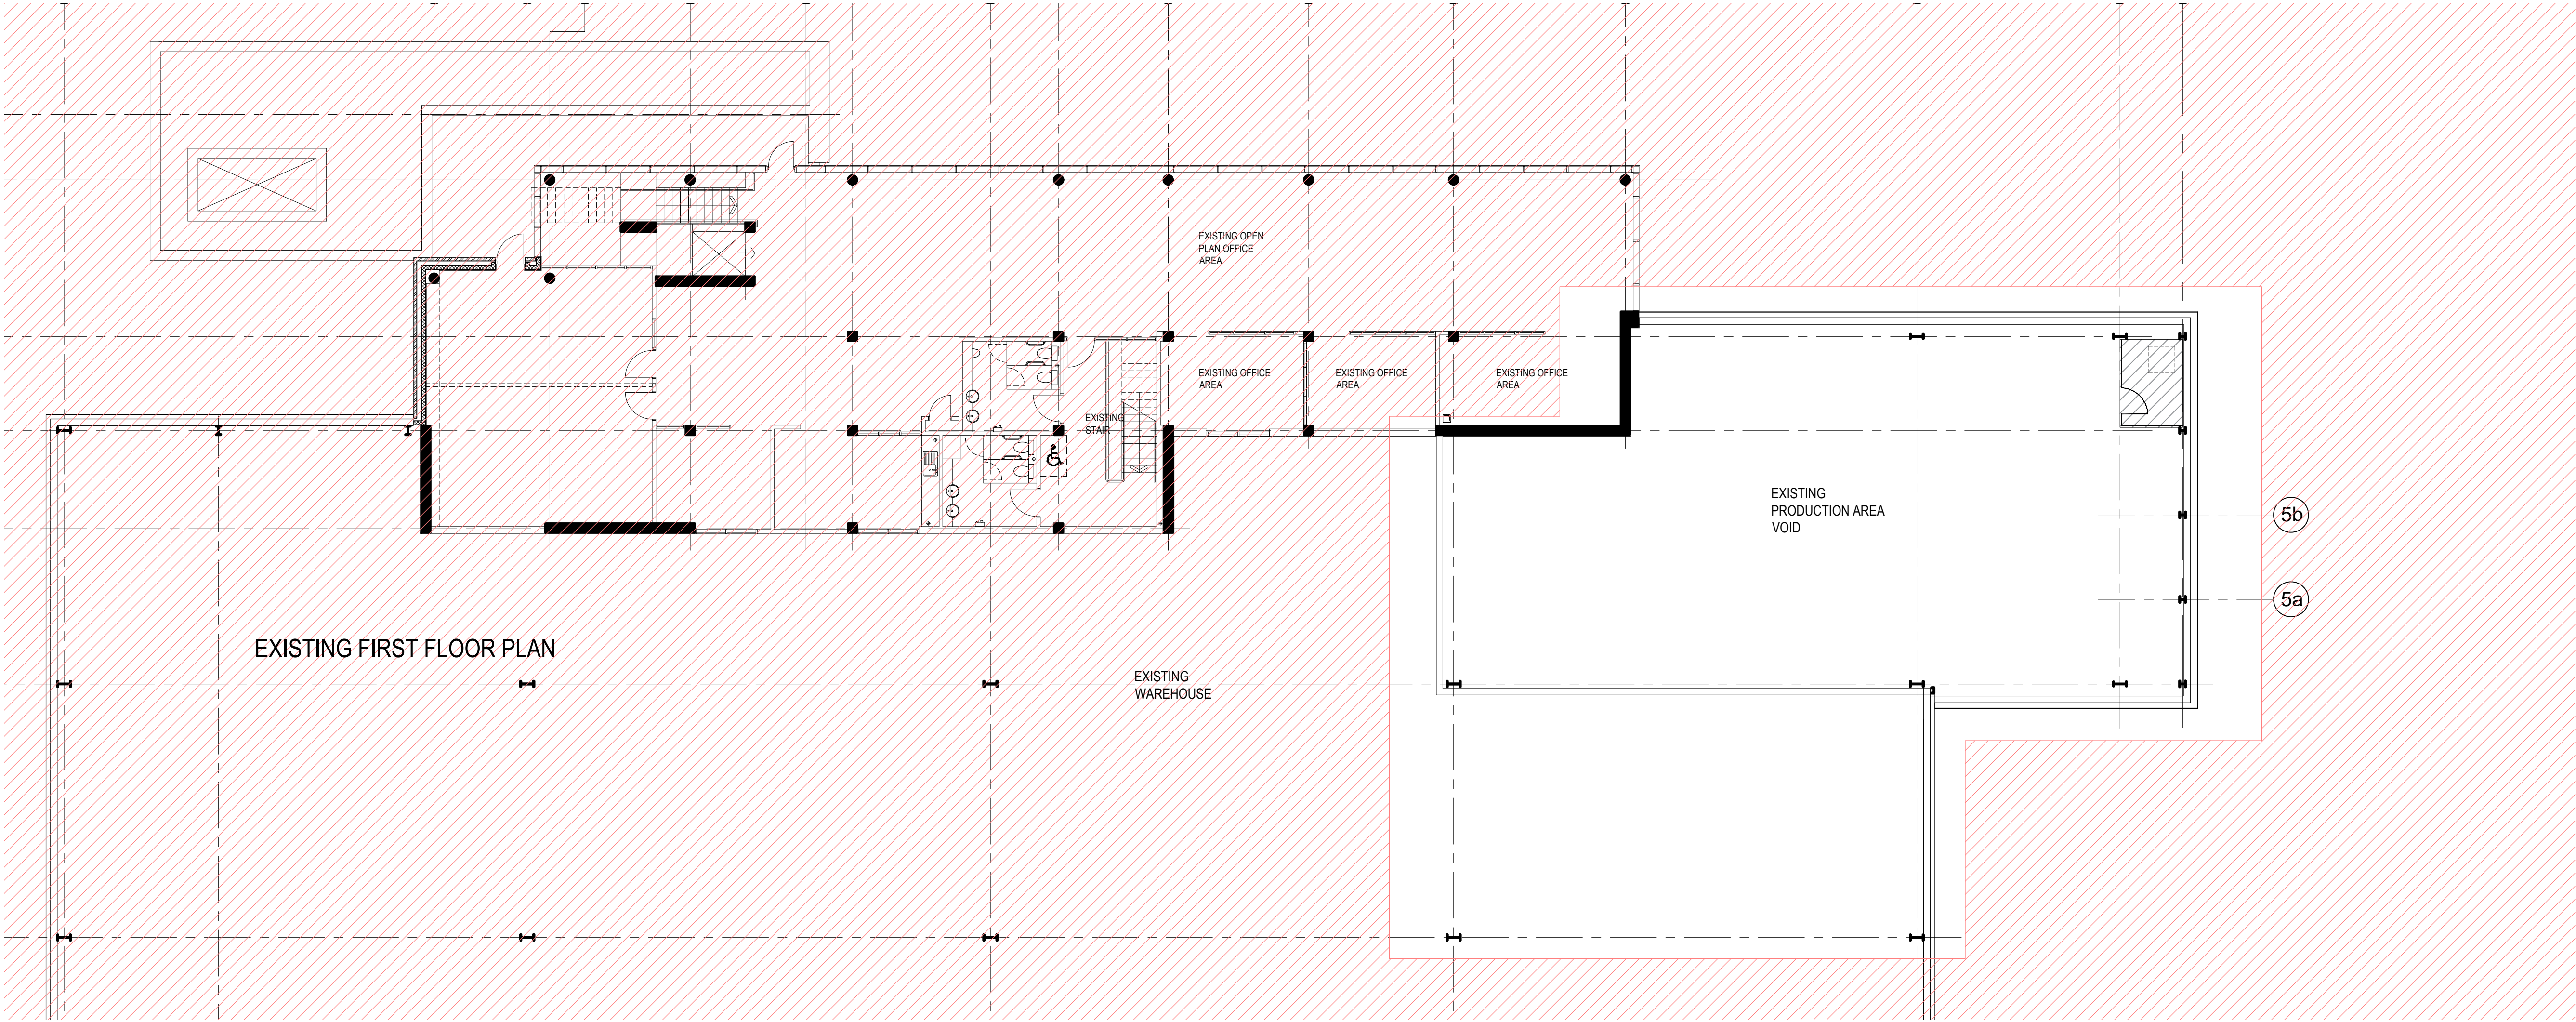


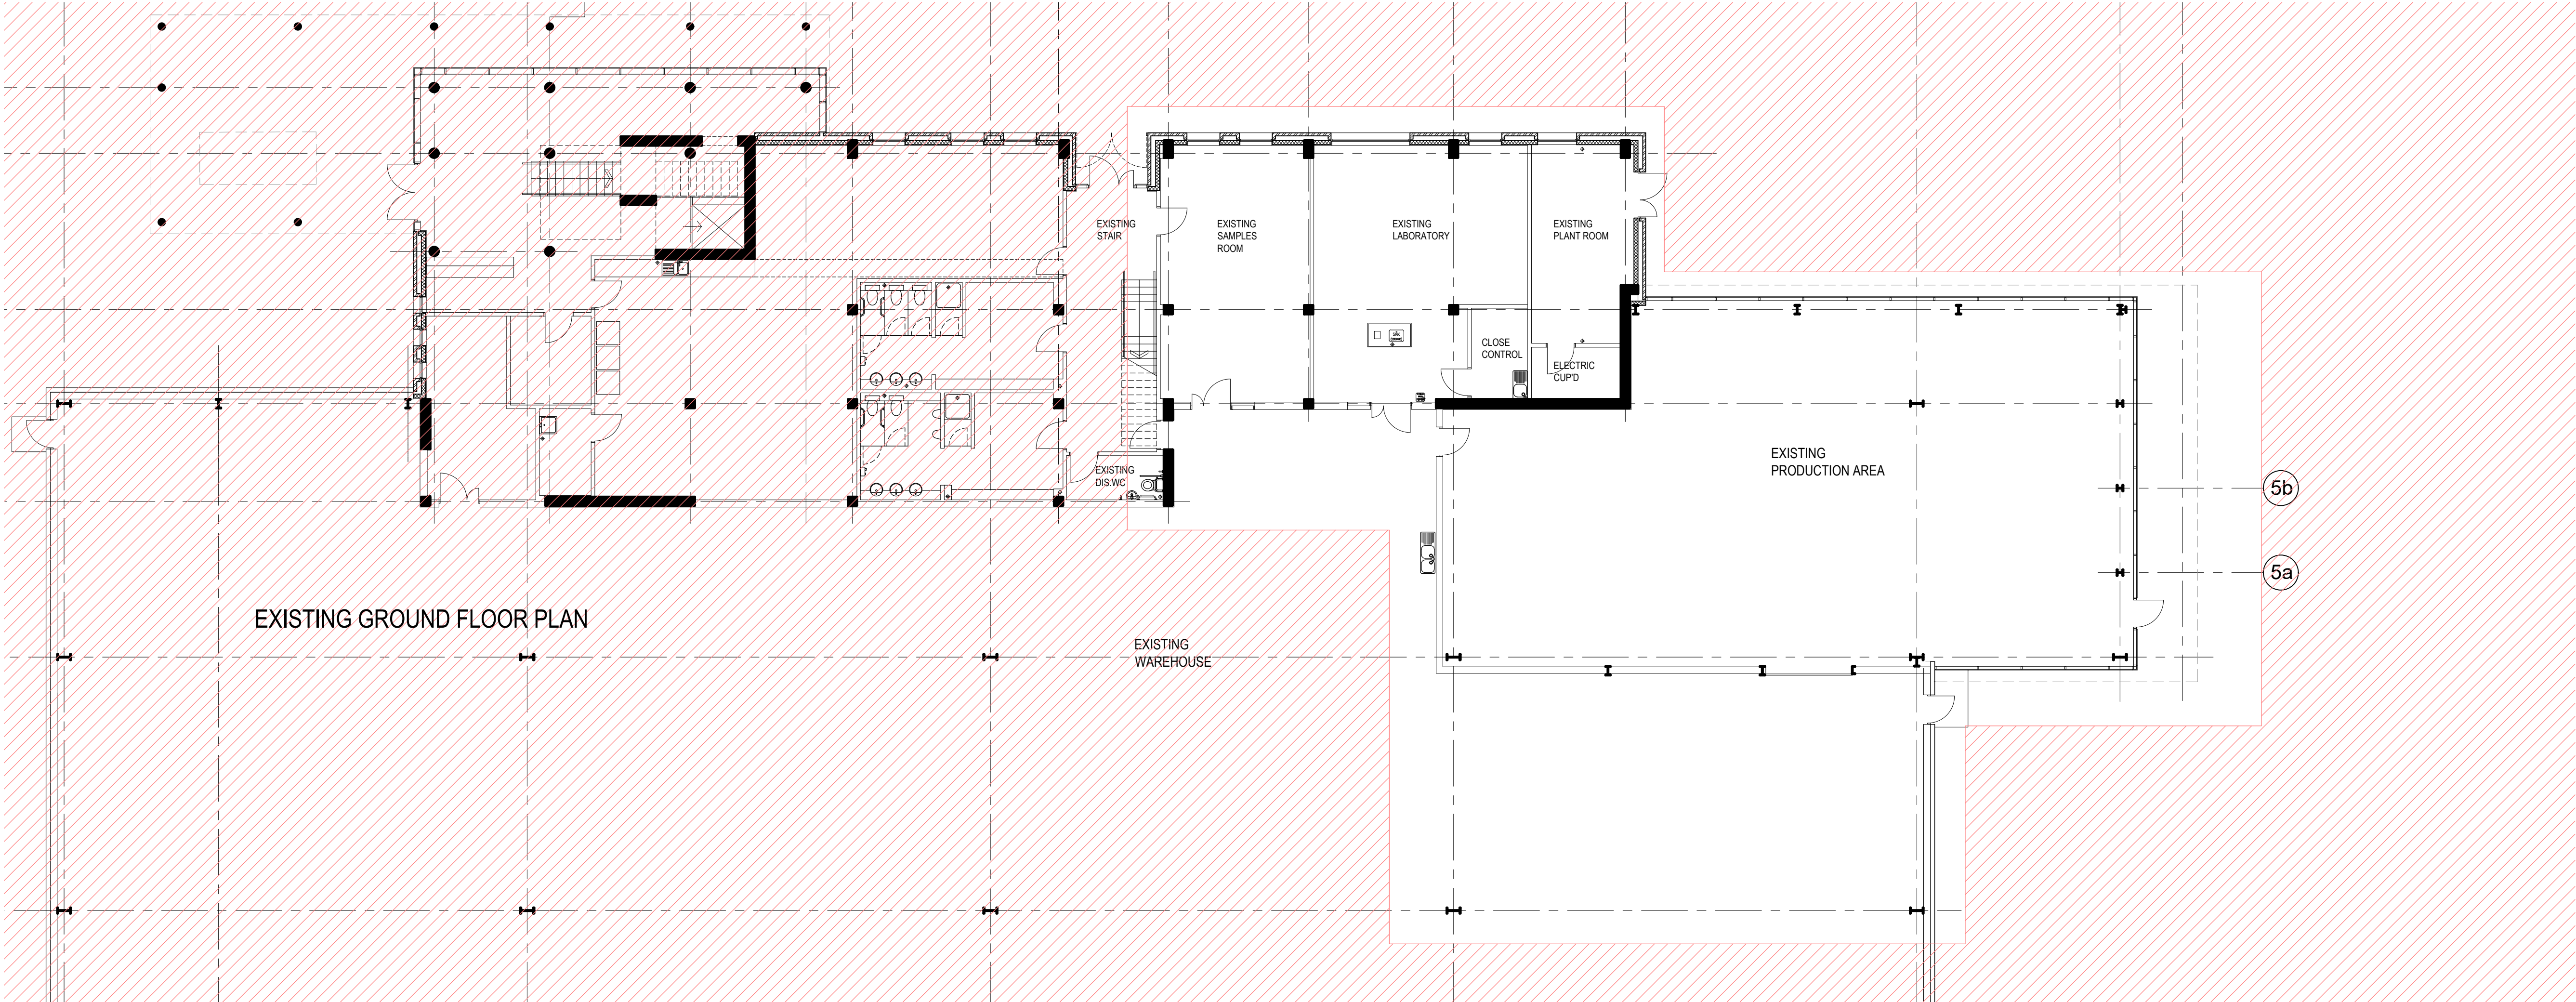

status		
PRELIMINARY		
This drawing is ©Bradshaw Gass & Hope LLP and is not to be copied, reproduced or re-distributed either in whole or in part without the prior written permission of the originator. The originator shall have no responsibility for any liability, loss, cost, damage or expense arising from or relating to any use of this document other than for its intended purpose on this project. This drawing shall be read in conjunction with all other relevant drawings, specifications and associated documentation. Any discrepancies, errors or omissions are to be reported to the originator before proceeding with work. All dimensions are to be checked on site by the contractor prior to proceeding with any work.		
Hazard Identification		
ref	hazard	date

GENERAL NOTES

PROPOSED WORK AREA SHOWN AS NONE HATCHED.

THE EXISTING BUILDING CONSTRUCTION WAS COMPLETED IN 2019 BY BRADSHAW GASS & HOPE LLP AS DESIGNER AND CONTRACT ADMINISTRATOR. RECORD INFORMATION IS AVAILABLE FROM EITHER BGH LLP AND/OR THE CLIENTS O&M MANUALS.

THE EXISTING CLIENT OPERATIONS WITHIN THE BUILDING WILL CONTINUE THROUGHOUT THE DURATION OF THE CONSTRUCTION WORKS. THE CONTRACTOR IS TO PROVIDE SAFE SYSTEMS OF WORKING AND HOARDINGS/BARRIERS AS NECESSARY TO PROTECT THE CLIENTS STAFF AND TO PREVENT DAMAGE TO THE EXISTING BUILDING, INCLUDING PREVENTION OF DUST AND NOISE MIGRATION THAT COULD CAUSE DISRUPTION TO THE CLIENTS BUSINESS OPERATIONS.

EXISTING SERVICES ARE TO BE MAINTAINED OPERATIONAL AT ALL TIMES DURING THE CLIENTS NORMAL HOURS OF WORK. ANY SHUTDOWNS REQUIRED ARE TO BE CARRIED OUT OUTSIDE OF THESE HOURS.

P1	ISSUED TO PLANNING	LK	11.03.21
ref	revision	by	date



Architects
Consulting Engineers
Quantity Surveyors

21 Silvenwell Street
Bolton
BL1 1PR
t: 01204 525321
email@bghbolton.co.uk
www.bghbolton.co.uk

Bradshaw Gass & Hope LLP

client	LITTLE GREENE PAINT COMPANY LTD		
project	ALTERATION TO ADMINISTRATIVE ACCOMMODATION		
drawing	EXISTING GF & FF PLANS		
drawn by	DJH	date	24.02.2021
checked by		date	
scale	1:125	A1	
dwg no	2139.02.301	rev	P1