


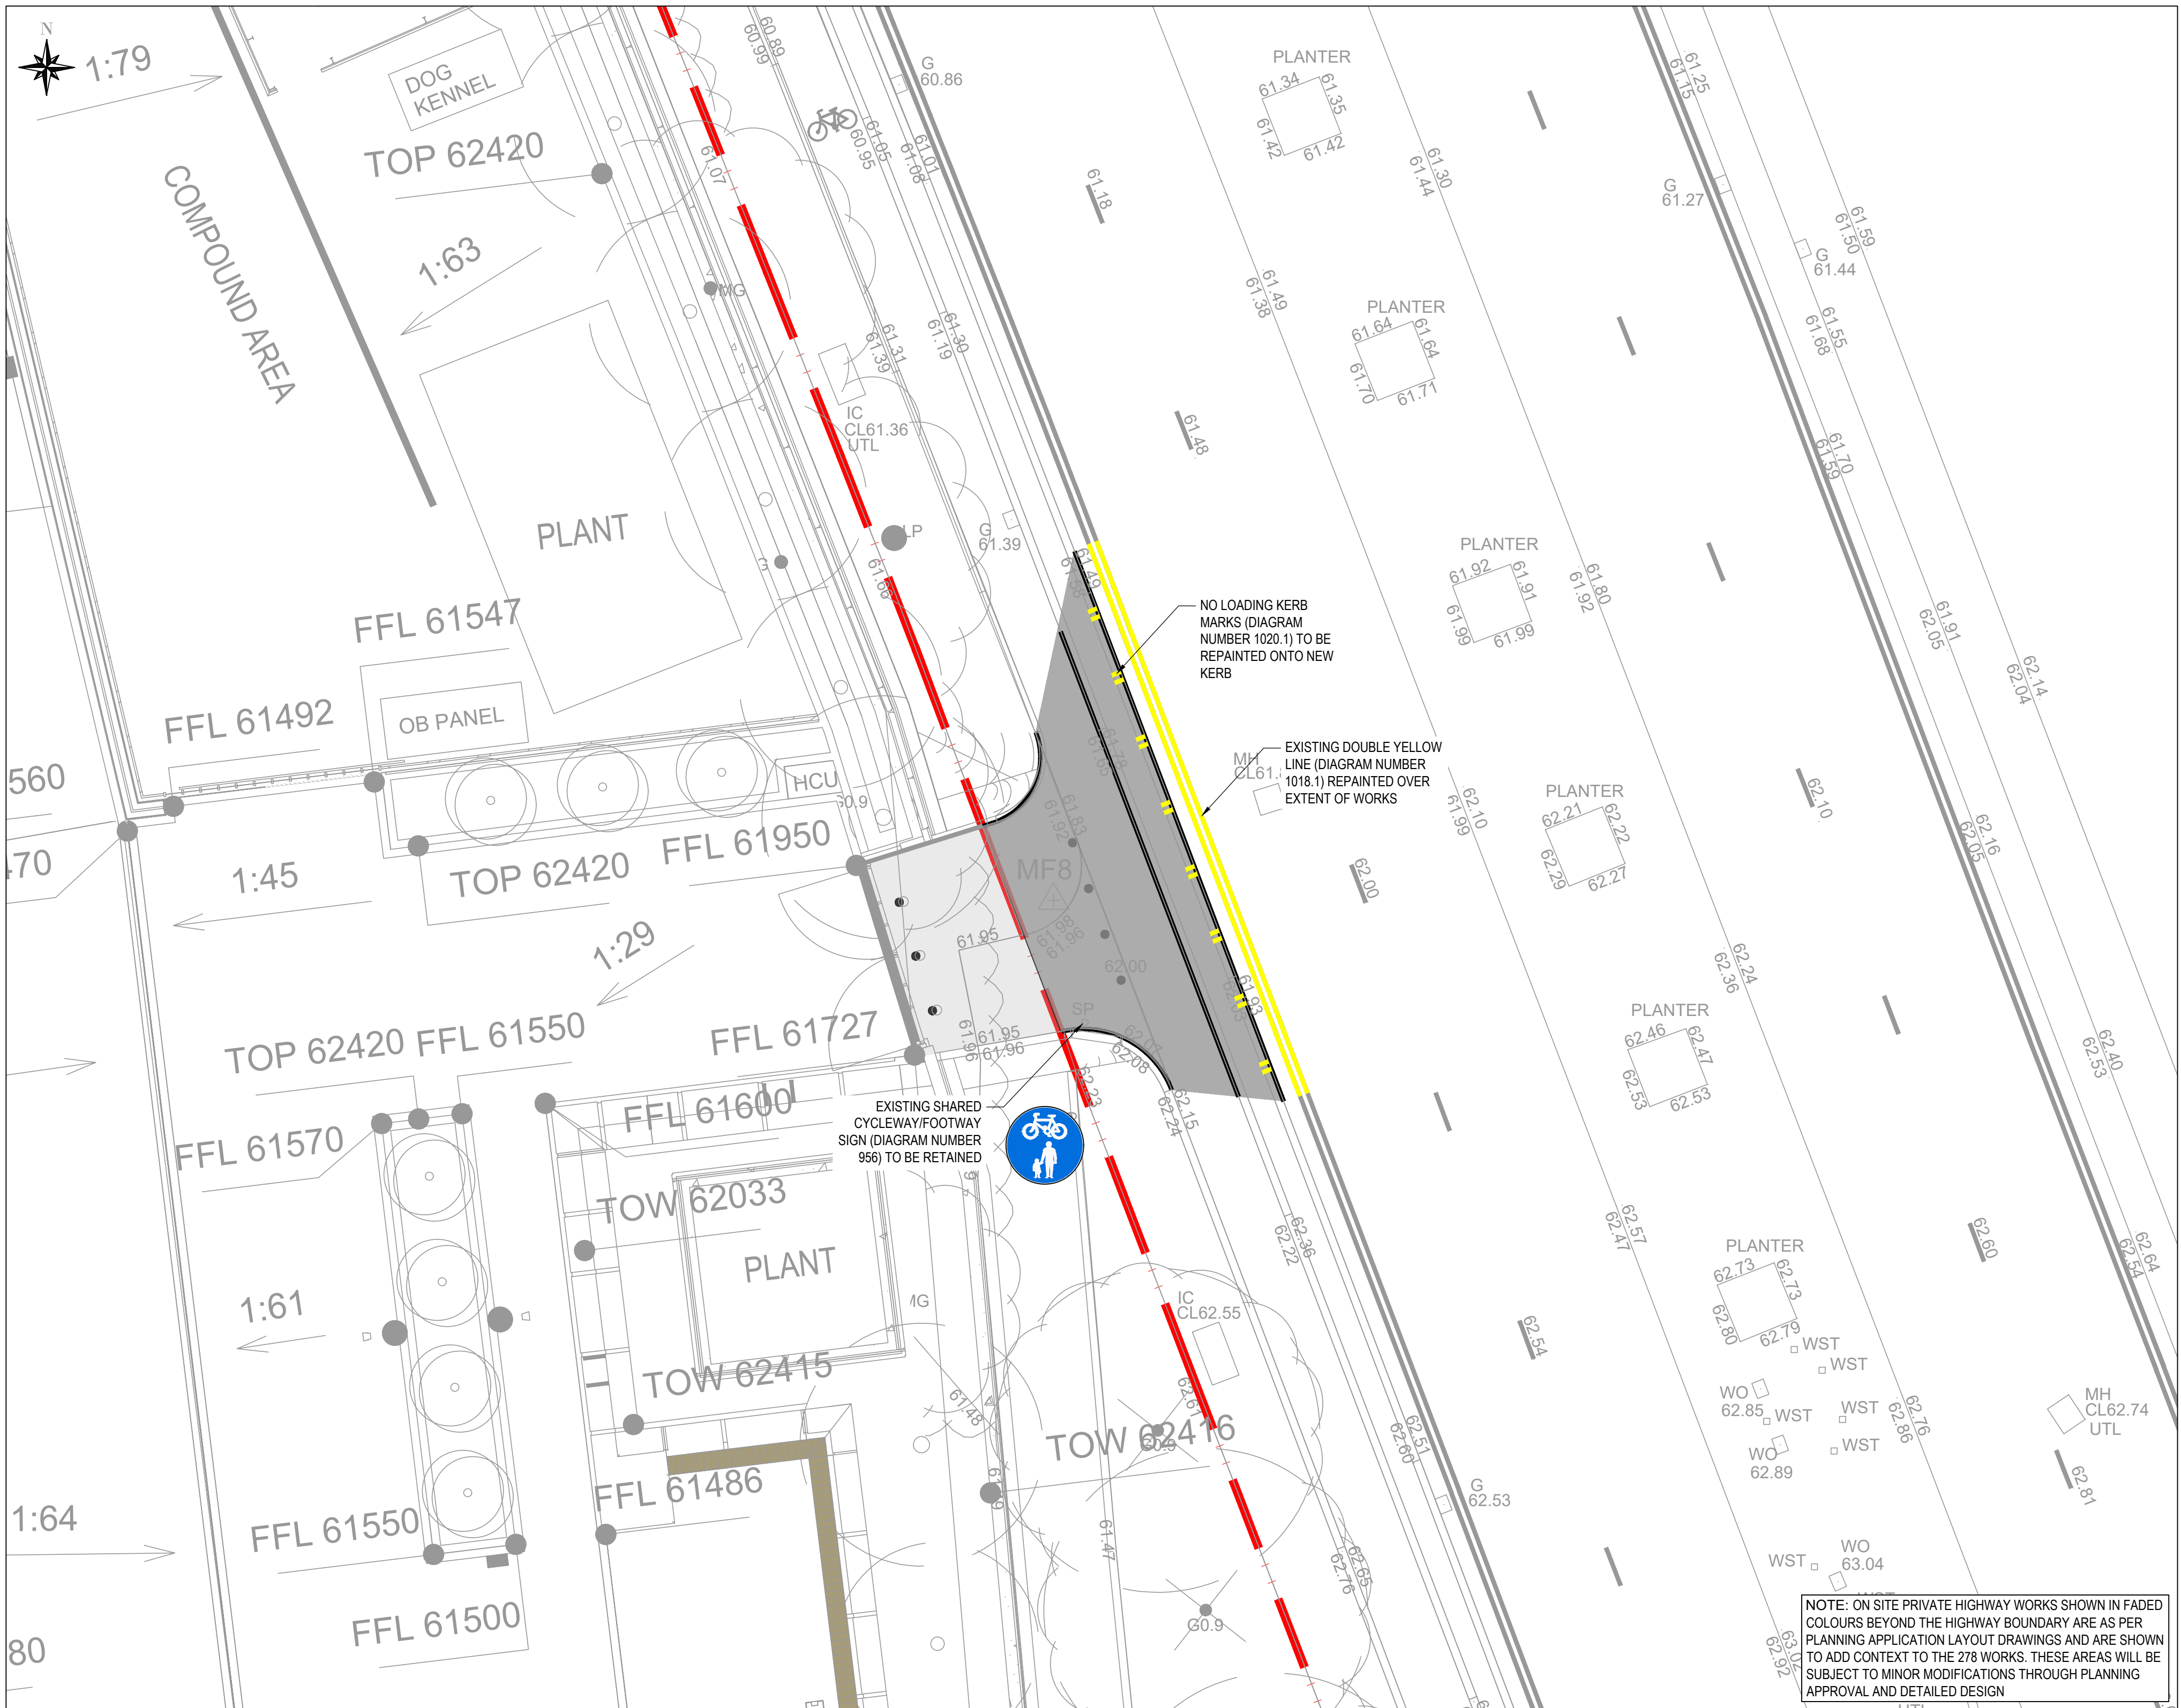

All Rights reserved. Buro Happold and its group companies assert (unless otherwise agreed in writing) their rights under s.77 to 88 of the Copyright, Designs and Patents Act 1988.

DO NOT SCALE THIS DRAWING.

Suitability Code (as defined in ISO 19650-2:2018)

Work in Progress (WIP)
S0 - Initial Status

Shared (Non- Contractual)
S1 - Suitable for co-ordination
S2 - Suitable for information
S3 - Suitable for review & comment
S4 - Suitable for stage approval
S5 - Withdrawn
S6 - Suitable for PIM authorisation
S7 - Suitable for AIM authorisation

Published (Contractual)
A1, A2, A3, Etc - Authorised and accepted
B1,B2,B3, Etc - Partial sign-off (with comments)

Published (AIM Acceptance)
CR - As constructed record document

SAFETY HEALTH AND ENVIRONMENTAL INFORMATION

IN ADDITION TO THE HAZARDS/RISKS NORMALLY ASSOCIATED WITH THE TYPES OF WORK DETAILED ON THIS DRAWING, NOTE THE FOLLOWING

CONSTRUCTION

N/A

MAINTENANCE/CLEANING/OPERATION

N/A

DECOMMISSIONING/DEMOLITION

N/A

Notes

TO BE READ IN CONJUNCTION WITH CIVILS DRAWINGS:

BRA-BHE-XX-XX-DR-C-0203 GENERAL ARRANGEMENT
BRA-BHE-XX-XX-DR-C-0204 PROPOSED CONTIGUOUS
BRA-BHE-XX-XX-DR-C-0205 CROSS SECTIONS
BRA-BHE-XX-XX-DR-C-0206 SURFACE FINISHES
BRA-BHE-XX-XX-DR-C-0207 TYPICAL CONSTRUCTION DETAILS
BRA-BHE-XX-XX-DR-C-0208 TACTILE PAVING LAYOUTS
BRA-BHE-XX-XX-DR-C-0209 ROAD MARKINGS AND SIGNAGE

P04 RJL NJH 11.12.20 SECTION 278
P03 SBH NJH 14.05.20 SECTION 278
P02 SBH NJH 27.04.20 SECTION 278
P01 SBH NJH 09.04.20 SECTION 278

Rev	Appr'Drn	Date	Description
-----	----------	------	-------------



BURO HAPPOLD

Camden Mill
Lower Bristol Road
Bath BA2 3DQ
UK

Tel: +44 (0)1225 320 600
Fax: +44 (0)8707 674 148
Email: 0042841@burohappold.com
Web: www.burohappold.com

OVG Manchester

title **SECTION 278**
EMERGENCY VEHICLE ACCESS
ROAD MARKINGS AND SIGNAGE

purpose of issue
SECTION 278

scale	1:50	drawn	SBH	job no.		suitability	
date	Apr-20	checked	NJH	0042841		S3	
project code	originator	volume	level	type	role	number	rev.
reference	BRA-BHE-XX-XX-DR-C-0270						P04