


Chorlton High School

THIS DRAWING AND DESIGN REMAINS THE PROPERTY OF VISION COMMERCIAL KITCHENS LTD. AND MAY NOT BE COPIED, REPRODUCED, LOANED OR DISCLOSED TO ANY UNAUTHORIZED THIRD PARTY WITHOUT WRITTEN PERMISSION BY VISION COMMERCIAL KITCHENS LTD.
© Vision Commercial Kitchens Ltd 2019. All Rights Reserved.

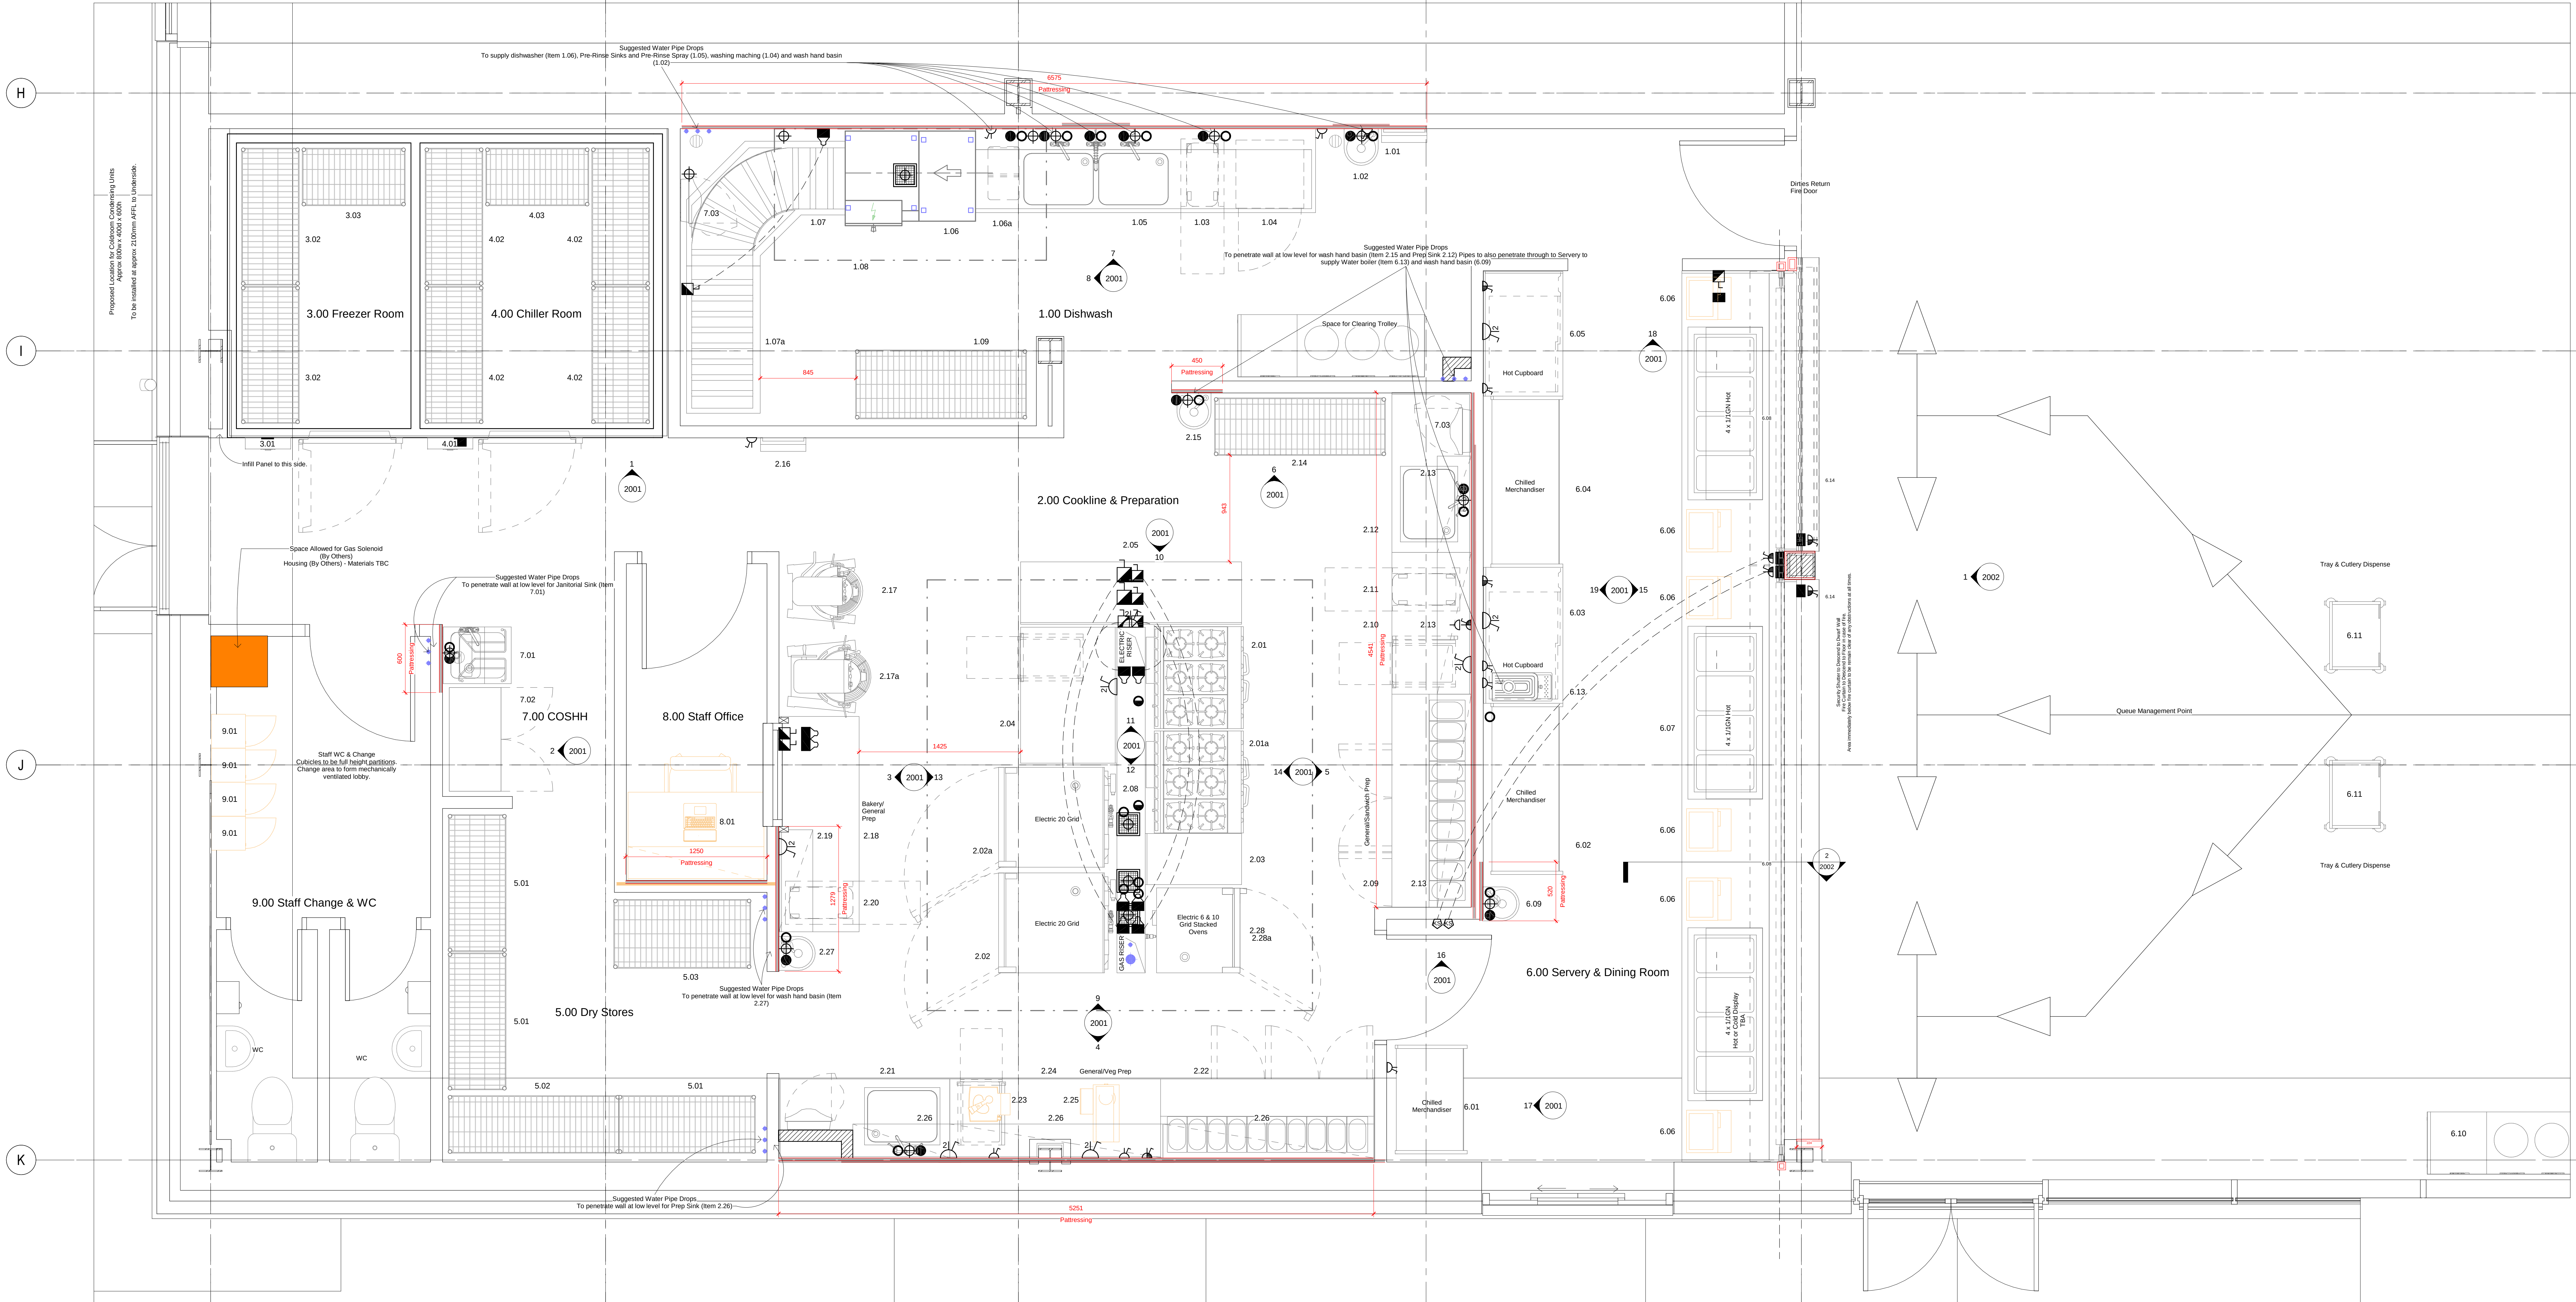

Note: Services for Items 6.06 and 6.12 are on Drawing FS0765-VCK-XX-00-DR-Y-1001 & 2001

Equipment Schedule			
Item Number	Qty	Description	Status
1.00 Dishwash			
1.01	1	Fly Killer / Glueboard	
1.02	1	Hand Wash Basin	
1.03	1	Rubbishmat 60L Slim Waste Bin on Dolly	
1.04	1	Domestic Washing Machine	
1.05	1	Dishwash Table	
1.06a	1	Tap, Single Pedestal	
1.06b	1	Sink 610x500x200mm deep weld in bowl	
1.06c	1	Pre-Rinse Spray Arm	
1.06d	1	Tap, Single Pedestal	
1.06e	1	Sink 610x500x200mm deep weld in bowl	
1.06f	1	Mini Rack Dishwasher	
1.06g	1	Water Softener	
1.06h	1	Corner Roller Table	
1.06i	1	Condense Canopy	
1.06j	1	Shelving Unit, Nylon Wire, 4 Tier	
1.06k	1	Drain Sizing System	
2.00 Cookline & Preparation			
2.01	1	Open Top, Gas 6 Burner Range, with Electric Fan-Assisted Convection Oven	
2.01a	1	Open Top, Gas 6 Burner Range, with Electric Fan-Assisted Convection Oven	
2.01b	1	Left Opening 20 Grid Combination Oven	
2.01c	1	Wall Bench	
2.01d	1	Wall Bench	
2.01e	1	Spare Number	
2.01f	1	Ventilation Canopy, Island Type	
2.01g	1	Services Distribution Unit Cw 2 Risers	
2.01h	1	Three Door Refrigerated Counter	
2.01i	1	Wall Bench	
2.01j	1	Rubbishmat 60L Slim Waste Bin on Dolly	
2.01k	1	Wall Bench	

Equipment Schedule			
Item Number	Qty	Description	Status
3.00 Freezer Room			
3.01	1	Cold Room, Freezer	
3.02	2	Shelving Unit, Nylon Wire, 4 Tier	
3.03	1	Shelving Unit, Nylon Wire, 4 Tier	
4.00 Chiller Room			
4.01	1	Cold Room, Chiller	
4.02	4	Shelving Unit, Nylon Wire, 4 Tier	
4.03	1	Shelving Unit, Nylon Wire, 4 Tier	

Equipment Schedule			
Item Number	Qty	Description	Status
5.00 Dry Stores			
5.01	3	Shelving Unit, Nylon Wire, 4 Tier	
5.02	1	Shelving Unit, Nylon Wire, 4 Tier	
5.03	1	Shelving Unit, Nylon Wire, 4 Tier	
6.00 Servery & Dining Room			
6.01	1	Display Case, Open Merchandiser, Multideck, Security Shutters	
6.02	1	Display Case, Open Merchandiser, Multideck, Security Shutters	
6.03	1	Cupboard, Hot, Electric	
6.04	1	Display Case, Open Merchandiser, Multideck, Security Shutters	
6.05	1	Cupboard, Hot, Electric	
6.06	7	Cash Till	By Others
6.07	1	Servery Counter, Comprising 3 x 410W Heated Dry Wall Ban Mark Hot Cupboards	
6.08	2	Security Roller Shutters	
6.09	1	Hand Wash Basin	
6.10	4	Mobile Cleaning Station	
6.11	2	Tray & Cutlery Dispenser Trolley	
6.12	1	Servery Counter, Bespoke	
6.12a	1	Display Case, Refrigerated Bakery	
6.12b	1	Display Case, Refrigerated Bakery	
6.13	1	Hot Water Boiler	
6.14	2	Fire Curtain	
7.00 COSHH			
7.01	1	Janitorial Sink	
7.02	1	Cupboard, Hazardous Chemicals	
8.00 Staff Office			
8.01	1	Admin Computer	By Others
8.02	1	Shelf, Wall Mounted	By Others
9.00 Staff Change & WC			
9.01	4	1/2 Tier Locker	By Others

STATUS KEY	
BY OTHERS	EXISTING
OPTIONAL	FUTURE PURCHASE

GENERAL NOTES

All equipment to be earth bonded by electrical contractor as required.

Please ensure that no running, pipes etc. under the correct positioning of sink benches & shelves against the walls.

Contractor to confirm that walls will be suitable for fixing brackets to shelves and wall mounted equipment in the positions shown.

Certain tall appliances such as upright refrigeration and combination oven filtration hoods may require minimum clearances above for proper operation. If the ceiling height is less than 2700mm or any ductwork/built-in hoods below 2700mm please contact Vision Commercial Kitchens Ltd.

Where solid fuel or flame cooking appliances are shown, contractor to ensure that any nearby walls are constructed from Class "O" non-combustible structural and material finishes.

All services to be brought to the positions indicated and terminated with suitable stop cocks and isolators etc.

All gas and water cocks to be fitted in accessible positions.

All service positions are approximate and contractors should check based on site with Vision Commercial Kitchens Ltd.

Clients should check if any additional 13 amp sockets are required. Minimum door width for equipment entry is 800mm.

Commando Style Outlets to be provided with corresponding commando style plugs.

18th edition of BS7671, requires RCD protection on sockets rated up to 32 amp including commando sockets.

GENERAL VENTILATION NOTES

Where a ventilation canopy is located, note the canopy ONLY deals with the equipment located under the canopy and DOES NOT include for general ventilation to the kitchen or ancillary areas. HVAC / MBE Contractor to refer to DW172 (2018) for details.

Vision Commercial Kitchens

Unit A1, Ash Point, Hill Top Road, Heywood, Lancashire, OL10 2RQ
Tel: 0161 622 7722 Email: sales@visionck.co.uk
Website: www.visionck.co.uk Shop: www.visionckshop.co.uk

Chorlton High School

Ground Floor Kitchen & Servery, General Arrangement

Project Name: Chorlton High School
Project Ref: FS0765-VCK-XX-00-DR-Y-1002
Project Date: 13/03/21
Project Status: Approved
Project Ref: FS0765-VCK-XX-00-DR-Y-1002
Project Date: 13/03/21
Project Status: Approved

FS0765-VCK-XX-00-DR-Y-1002

S2 SUITABLE FOR INFORMATION

C02 PRELIMINARY