



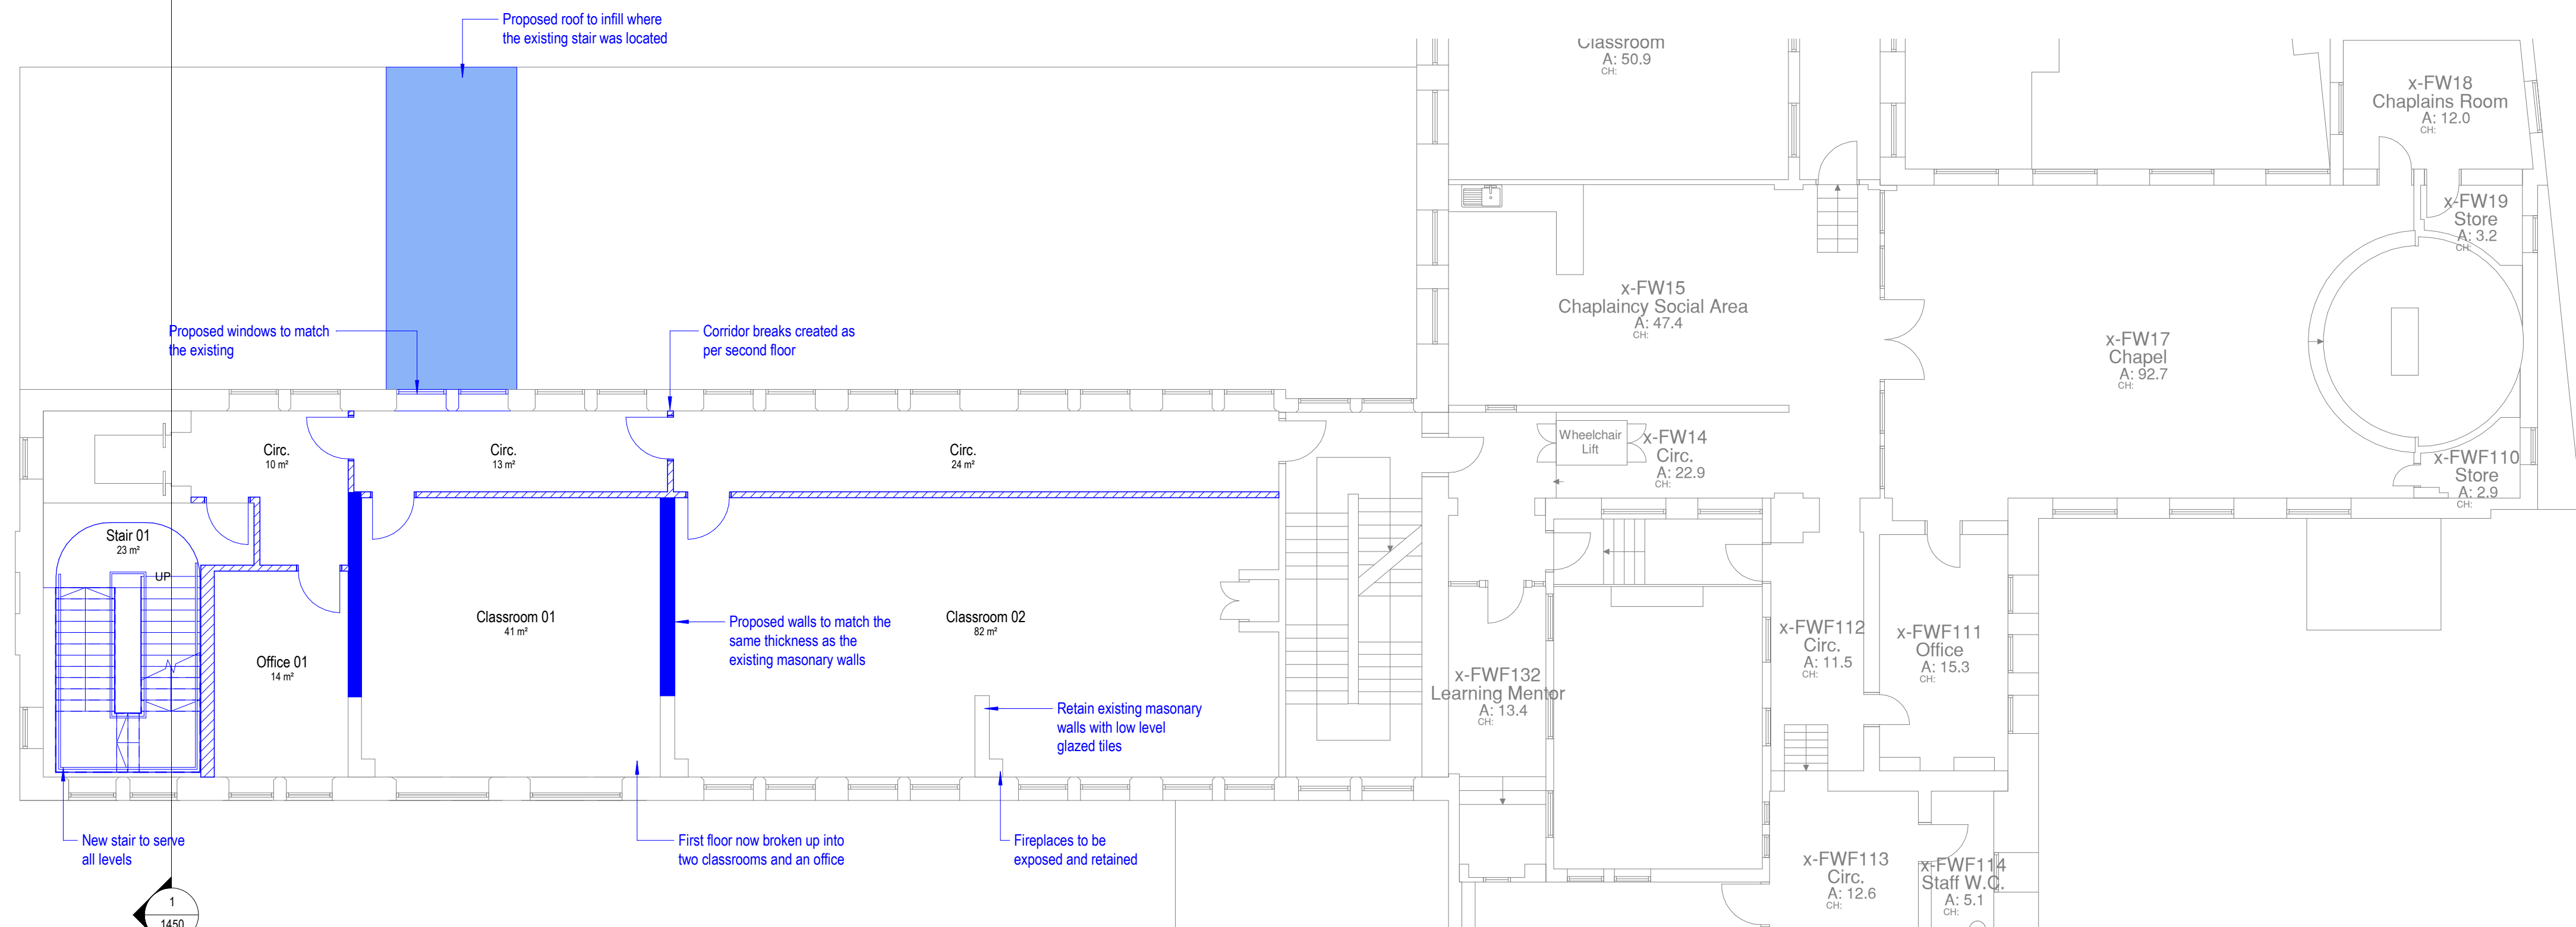


01 - First Floor - Adaptations

1 : 100

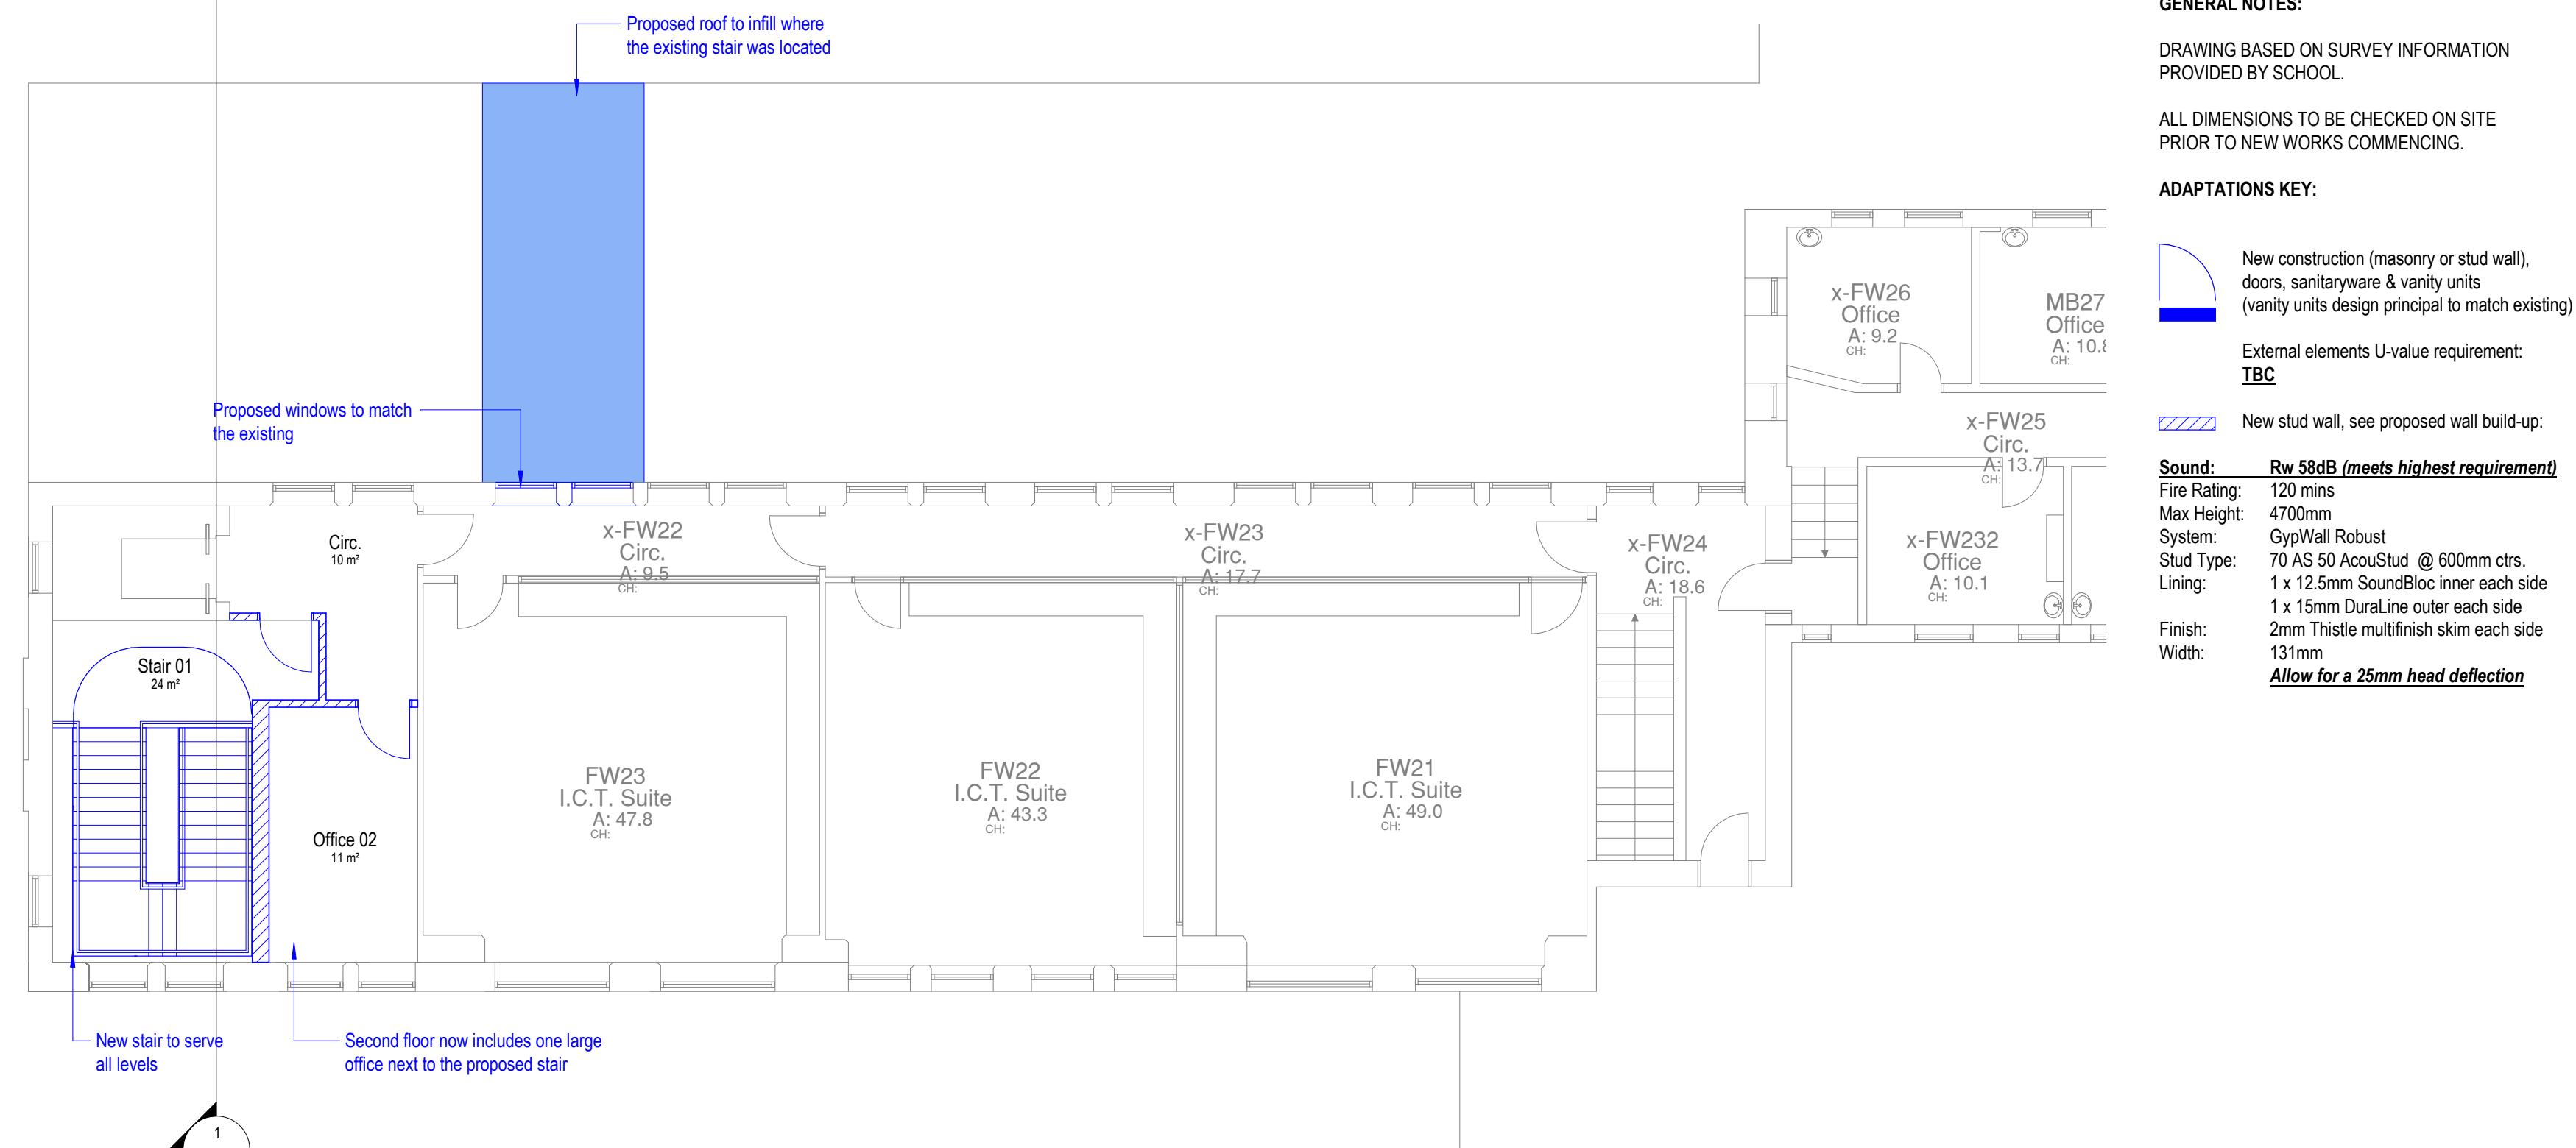


02 - Second Floor - Adaptations

1 : 100

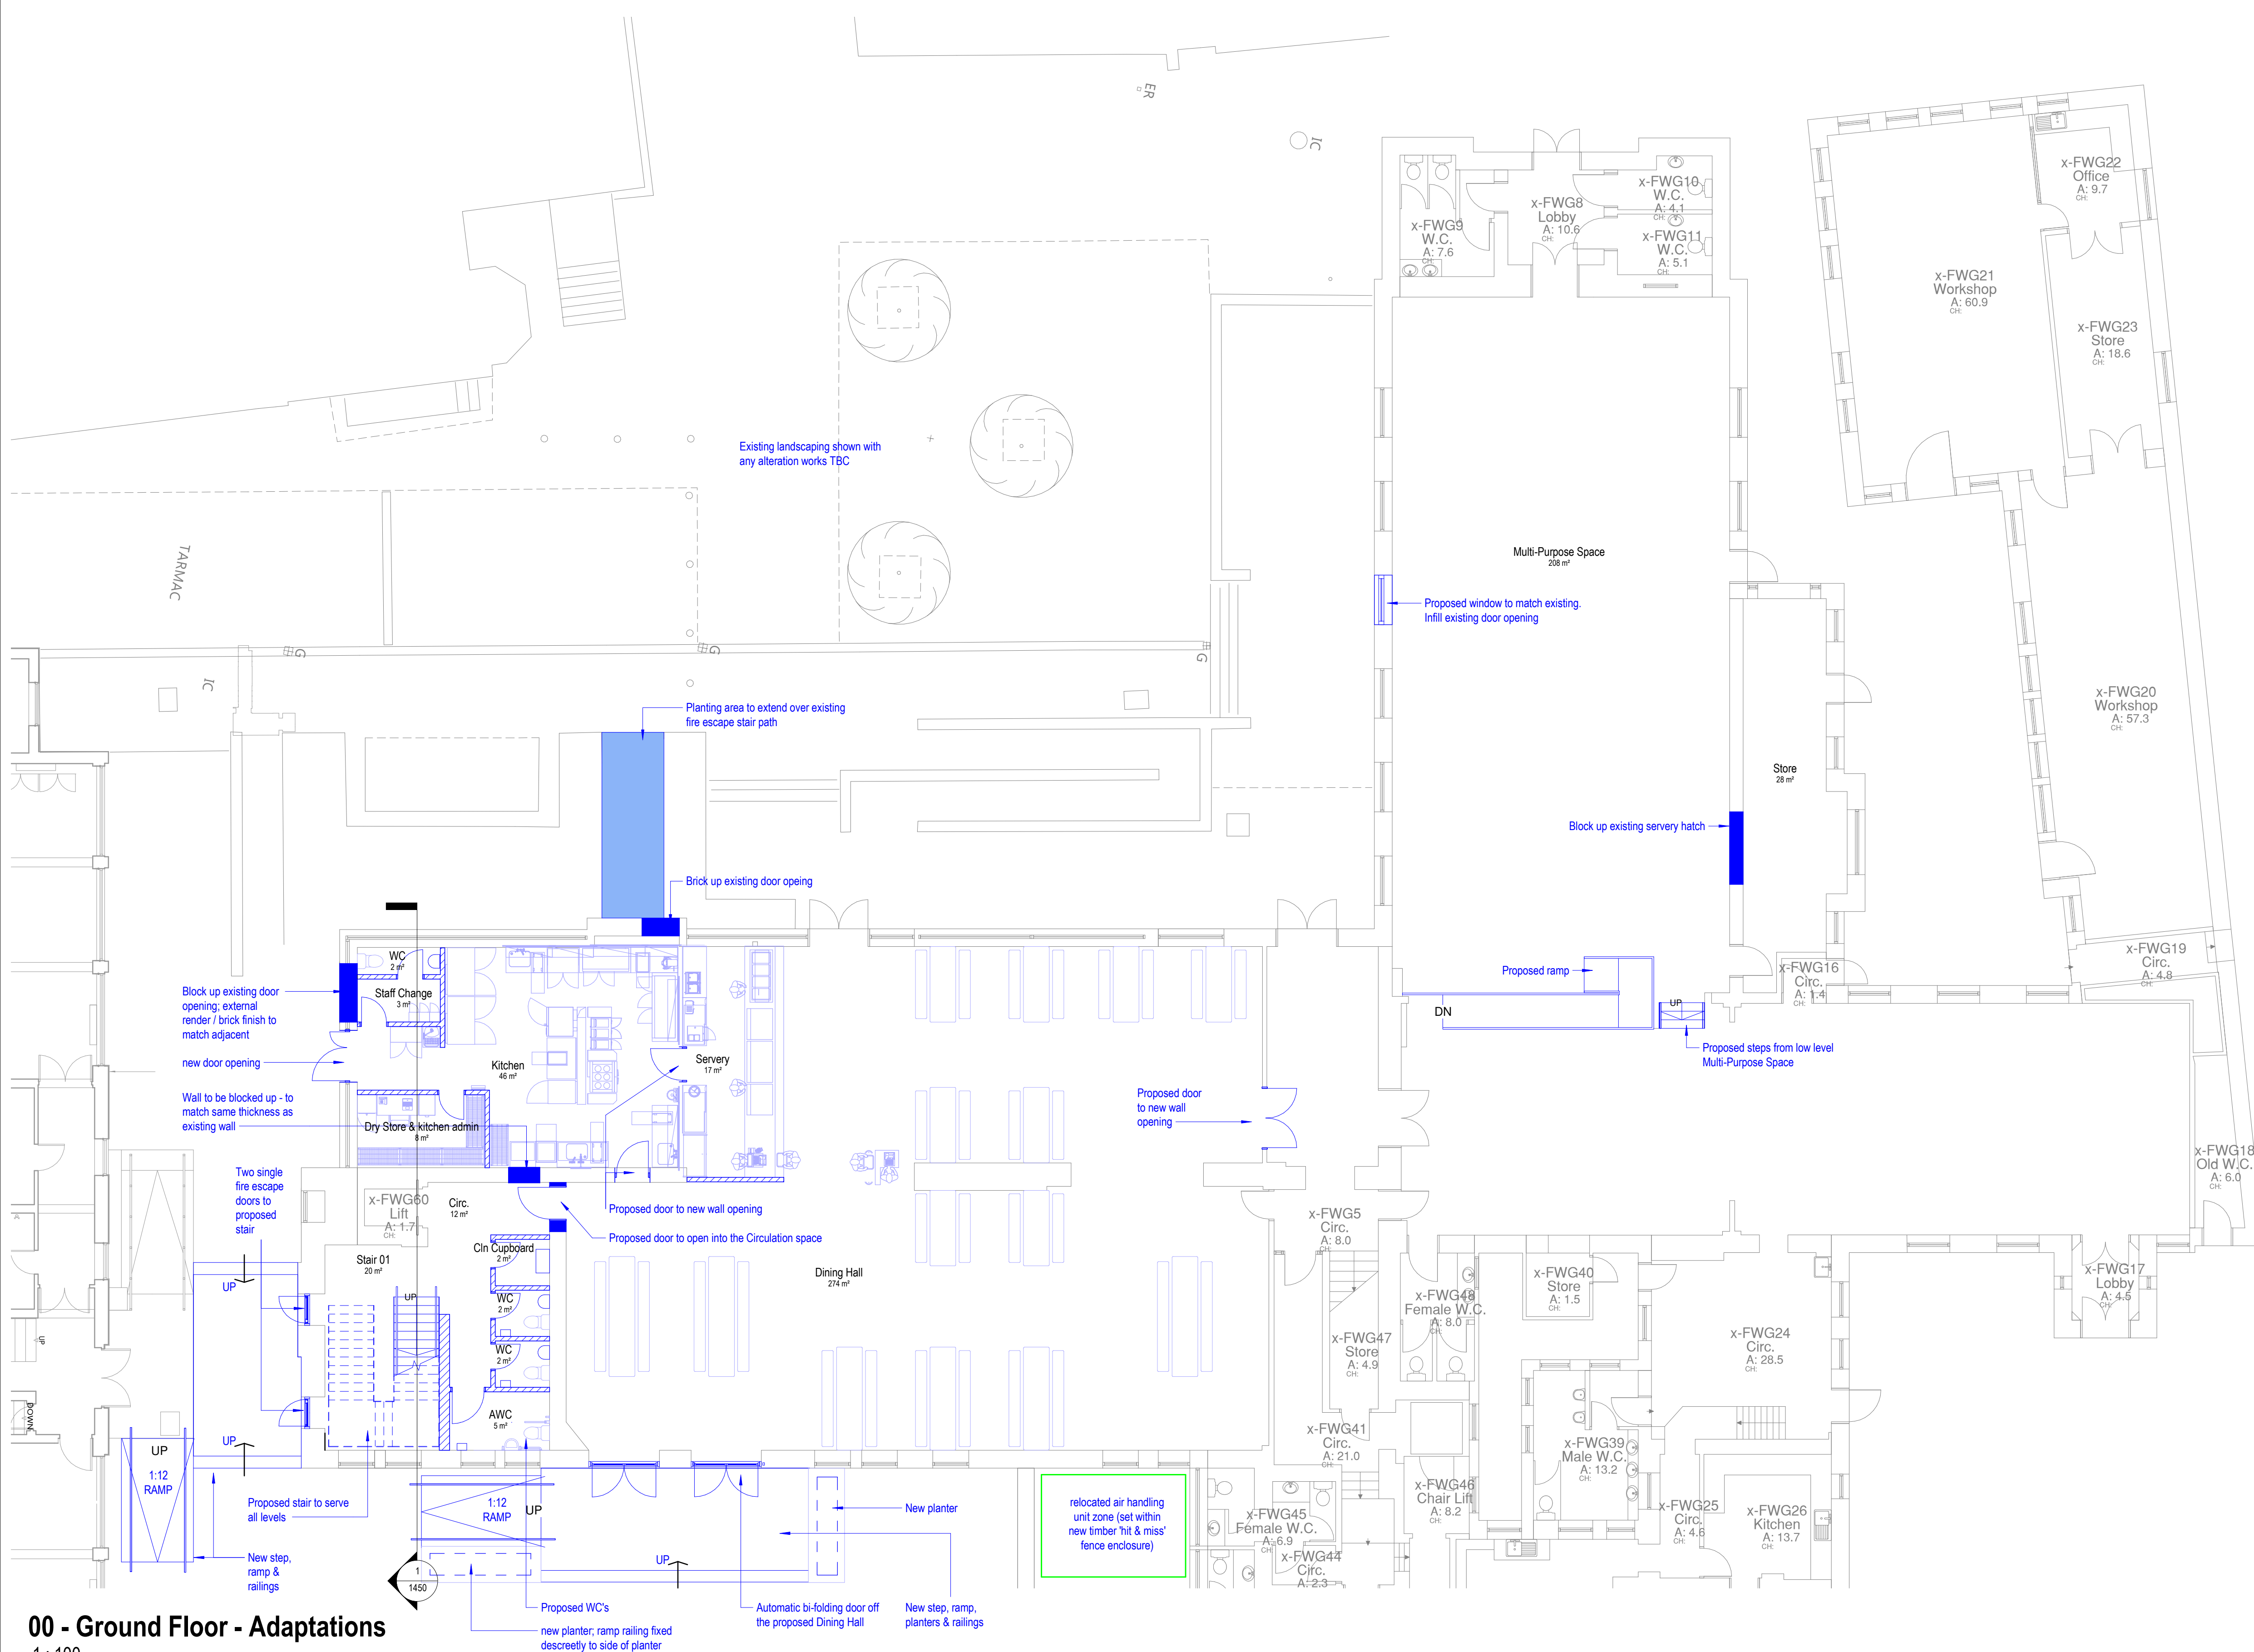

00 - Ground Floor - Adaptations

1 : 100

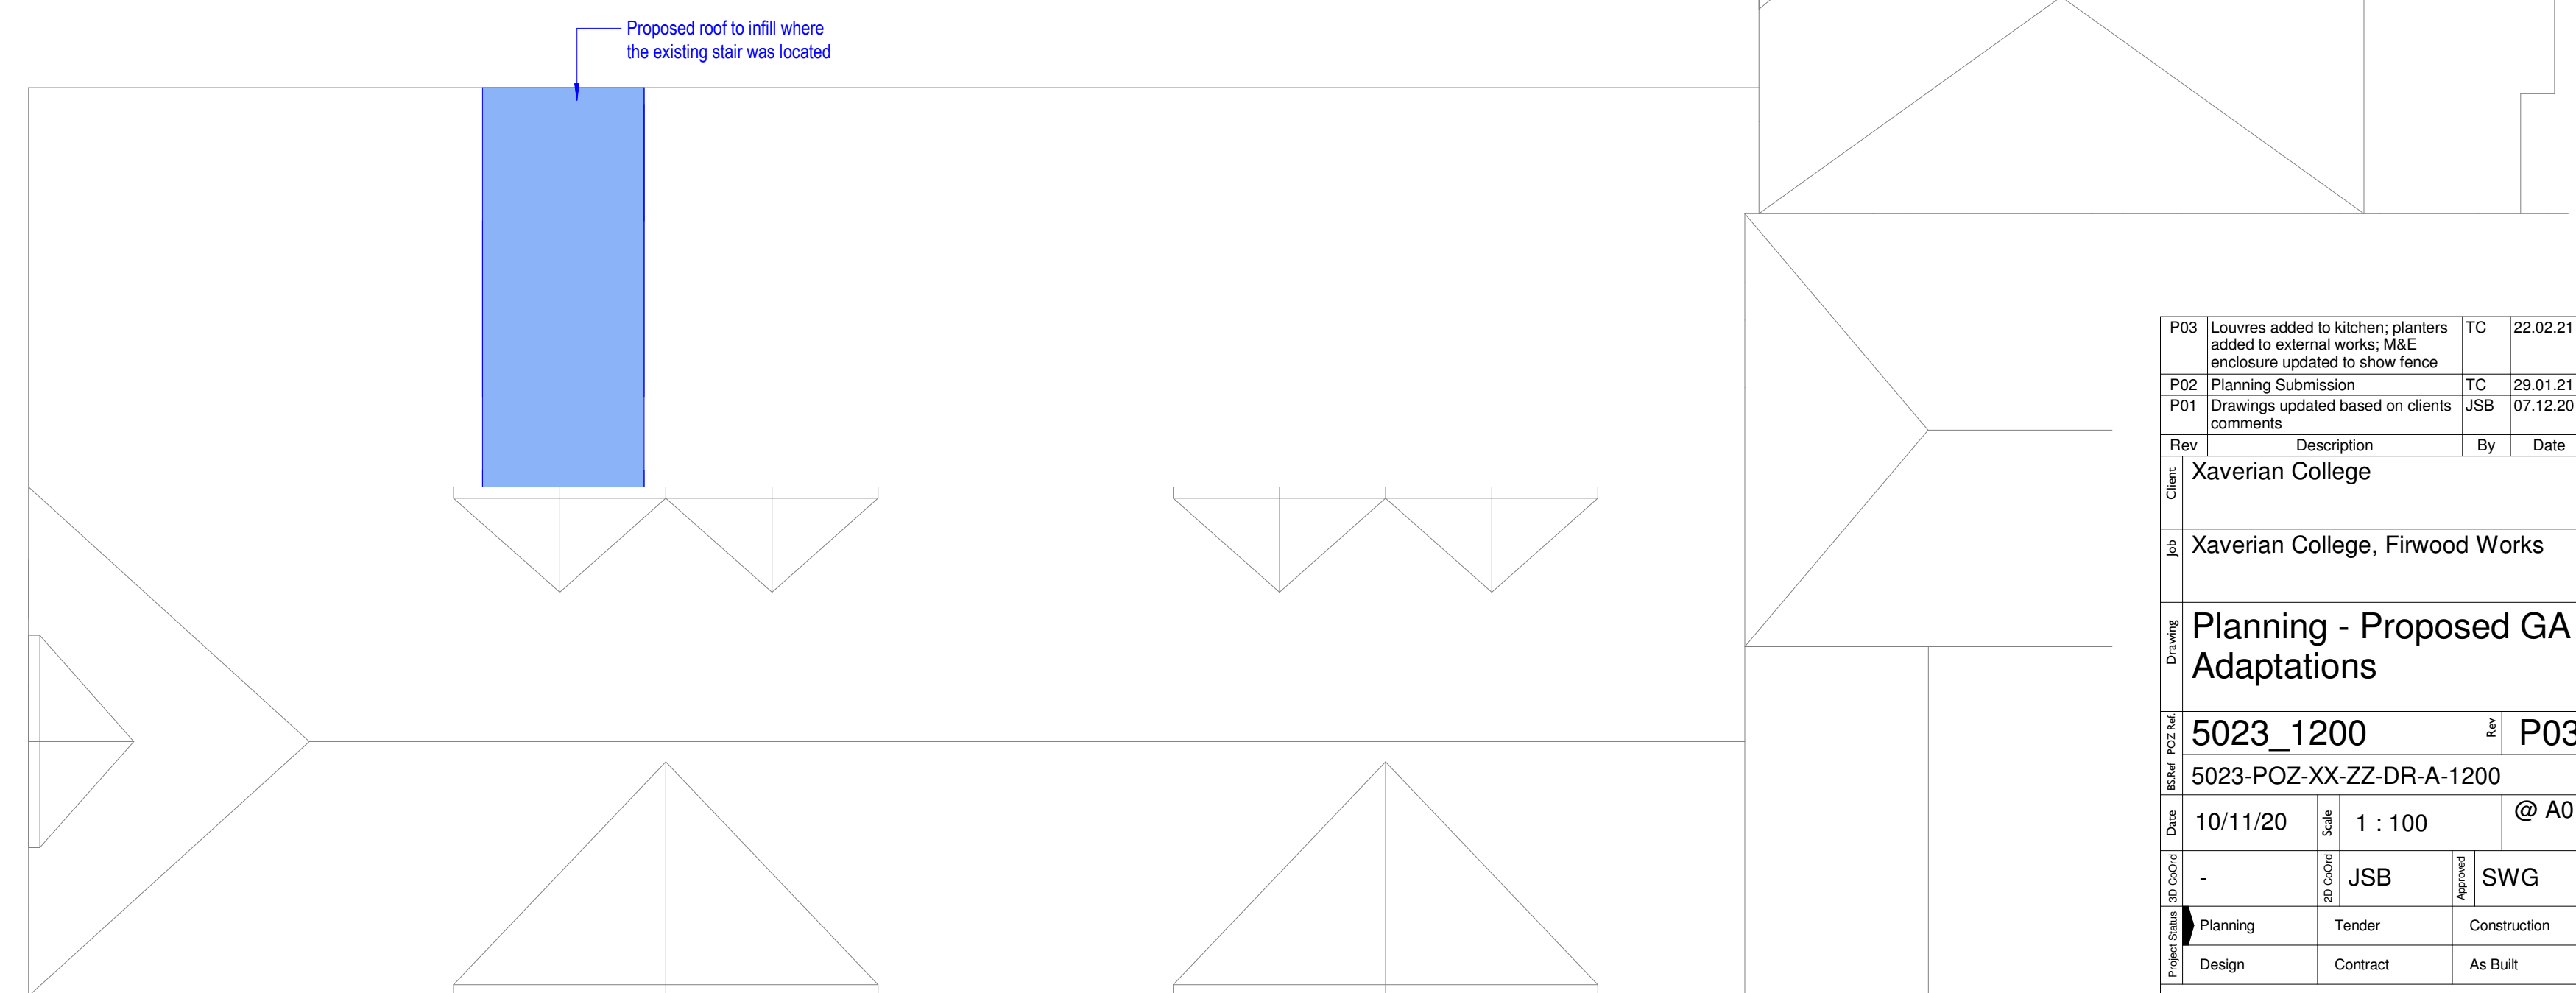

03 - Roof Level - Adaptations

1:100

Notes

The Contractor is to check all dimensions and conditions on site before commencing. Do not scale from this drawing.
This drawing remains the copyright of POZZOON Architecture Ltd.

Scale Bars	TO BE USED ONLY AS GUIDANCE			
1:500	0m	5m	10m	15000
1:1000	0m	5m	10m	15000
1:1500	0m	5m	10m	15000

GENERAL NOTES:

DRAWING BASED ON SURVEY INFORMATION PROVIDED BY SCHOOL.

ALL DIMENSIONS TO BE CHECKED ON SITE PRIOR TO NEW CONSTRUCTION.


ADAPTATIONS KEY:

New construction (masonry or stud wall), doors, sanitaryware & vanity units
(vanity units different pattern to match existing)

External elements U-value requirement:
TBC

New stud wall, see proposed wall build-up:

Sound:	Re 50dB (meets new requirement)
Fire Rating:	120 mins
Max Weight:	4000mm
System:	gypsum board
Usage:	70 AS 50 AcousticBd @ 600mm c/s
Lining:	1 x 12.5mm SoundBd inner each side
	1 x 15mm Duraline outer each side
	2mm Plastic trimmed skf each side
Finish:	120mm
	<u>Allow for a 25mm hand deflection</u>

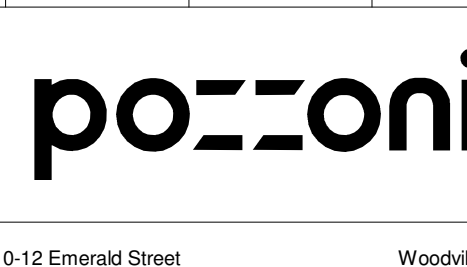P03	Leaves added to kitchen; planners added to external works; I&E enclosure updated to show fence	TC	22/02/21
P02	Planning Submission	TC	29/01/21
P01	Drawings updated based on clients comments	J&B	07/12/20
Flow	Decision	By Date	
Xaverian College			
Xaverian College, Firwood Works			
Planning - Proposed G3	Adaptations		
Flow	Decision	By Date	
5023-POZ-XX-ZZ-DR-A-1200			
Flow	Decision	By Date	
10/11/20	1 : 100	@ A0	
Flow	Decision	By Date	
Planning	Tender	Construction	
Design	Contract	As Built	
			
10-12 Emerald Street London WC1N 3QA		Woodville House 2 Woodville Park Altrincham WA14 2PT	
444 20 7078 0079		444 161 928 7444	