

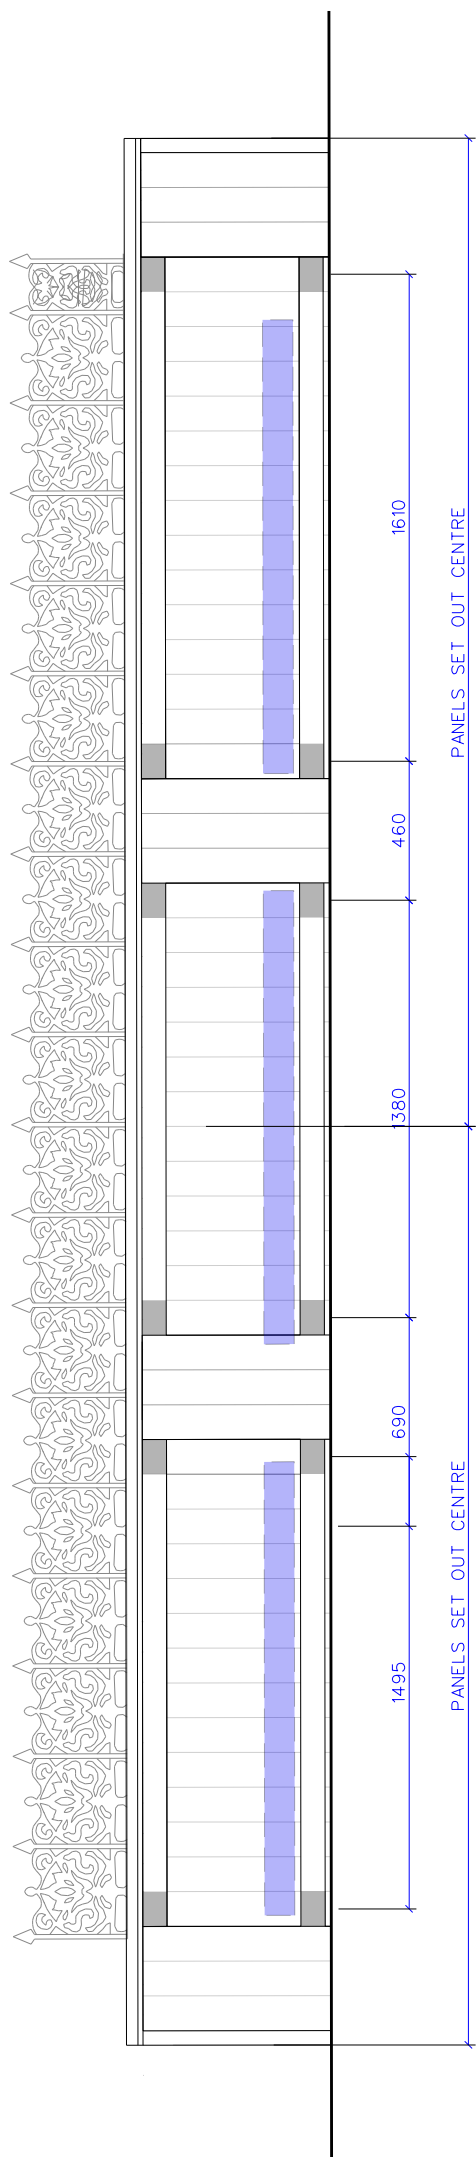


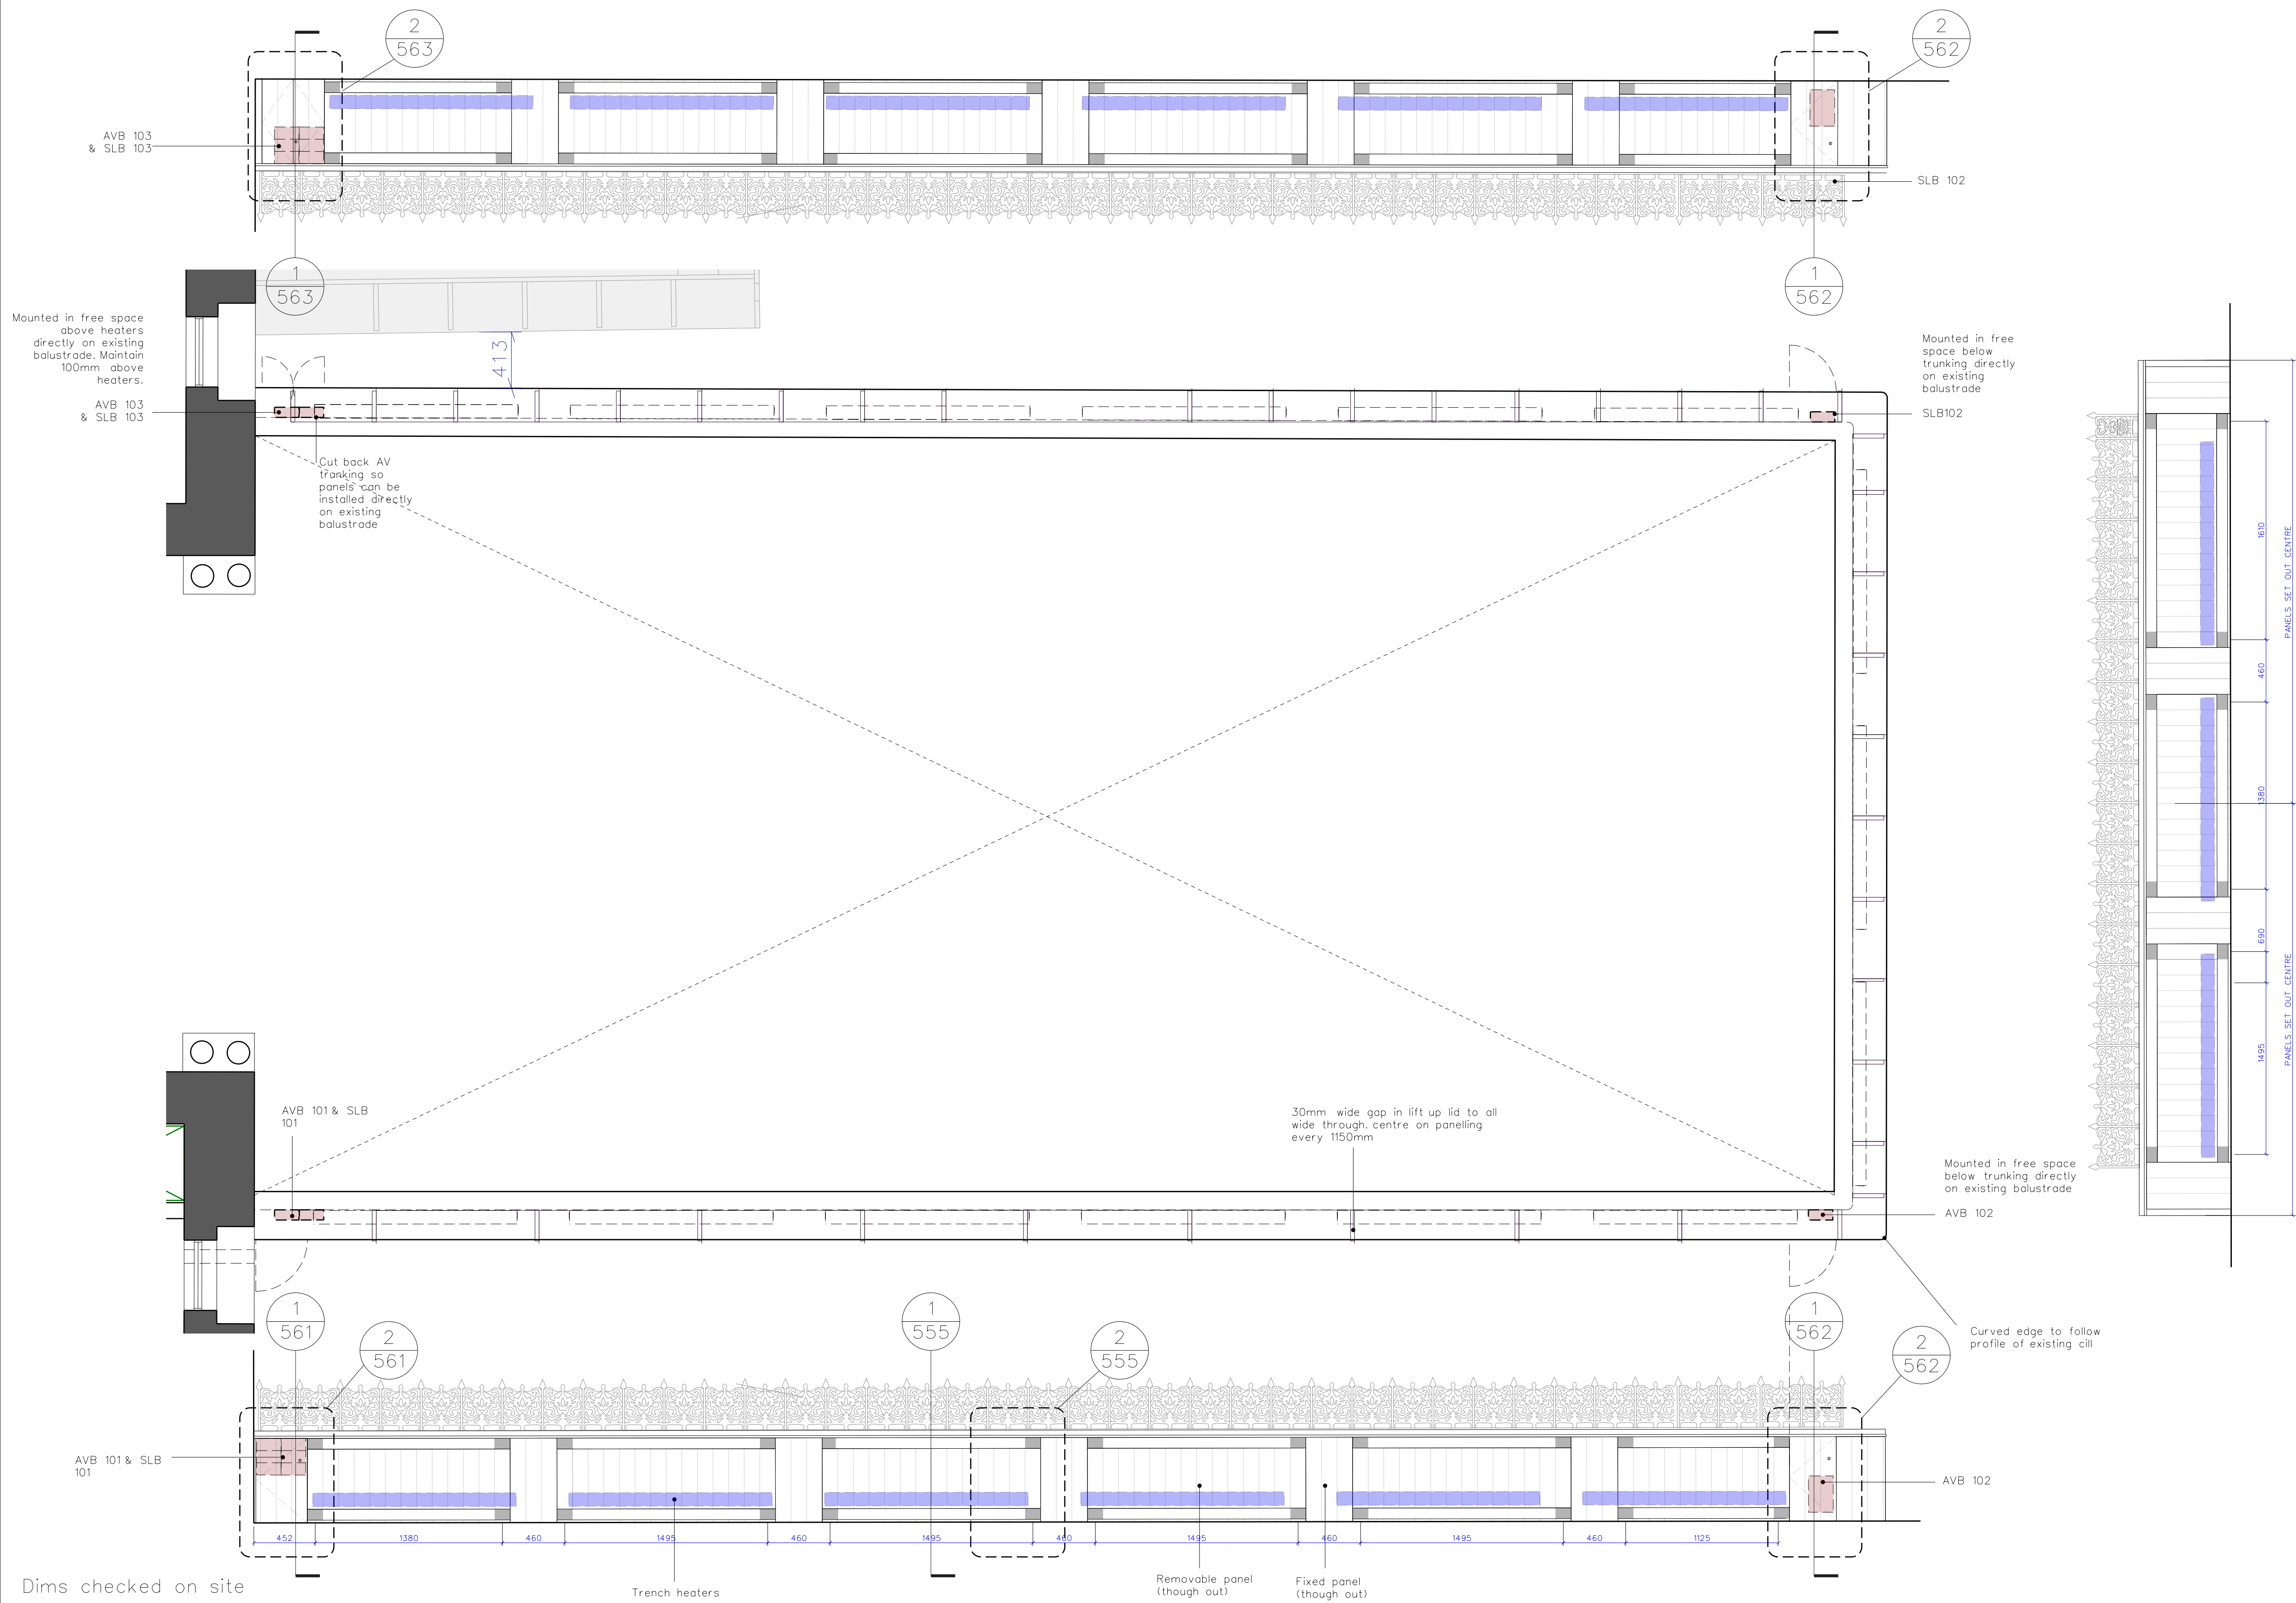

Dims checked on site

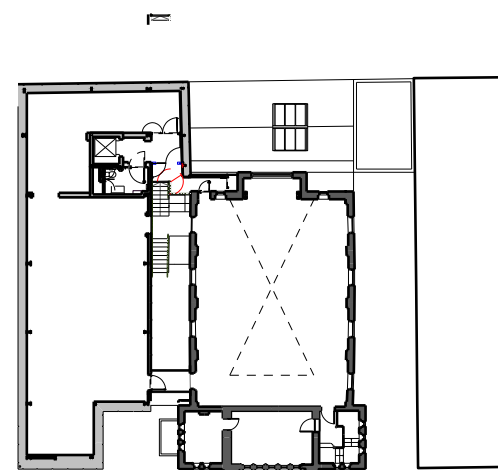

DO NOT SCALE FROM THIS DRAWING

THE CONTRACTOR IS TO CHECK AND VERIFY ALL BUILDING AND SITE DIMENSIONS, LEVELS AND SEWER INVERT LEVELS AT CONNECTION POINTS BEFORE WORK STARTS

THIS DRAWING IS TO BE READ AND CHECKED IN CONJUNCTION WITH ENGINEERS AND OTHER SPECIALIST DRAWINGS

THE DRAWING AND THE WORKS DEPICTED ARE THE COPYRIGHT OF THIS PRACTICE AND MAY NOT BE REPRODUCED EXCEPT BY WRITTEN PERMISSION

DRAWINGS TO BE USED FOR COSTING PURPOSES ONLY

DESIGNS SUBJECT TO DISCHARGE OF PLANNING CONDITIONS AND BUILDING CONTROL APPROVAL

CONTRACTOR TO ALLOW ADEQUATE TIME FOR STATUTORY SIGN-OFF PROCESS FOR ALL SAMPLES REQUESTED

D	12.01.21	AV Ammendments
C	09.12.20	For planners comment
B	17.11.20	Stage Electric Comments
A	29.10.20	BH Comments
Rev:	Date:	Description

Job: 1603 Jewish Museum
Client: Manchester Jewish Museum

Drawing: Ladies Gallery Balustrade Plan / elevation
Drawing no: 1603-5-559 Rev: D Status: Stage 5
Scale: 1:50 @A3 Date: 28.10.2020

citizensdesignbureau
Citizens Design Bureau, Unit 01 & 03, 6 Westgate Street, E83RN
t : 0203 095 9732
e : everyone@citizensdesignbureau.net