


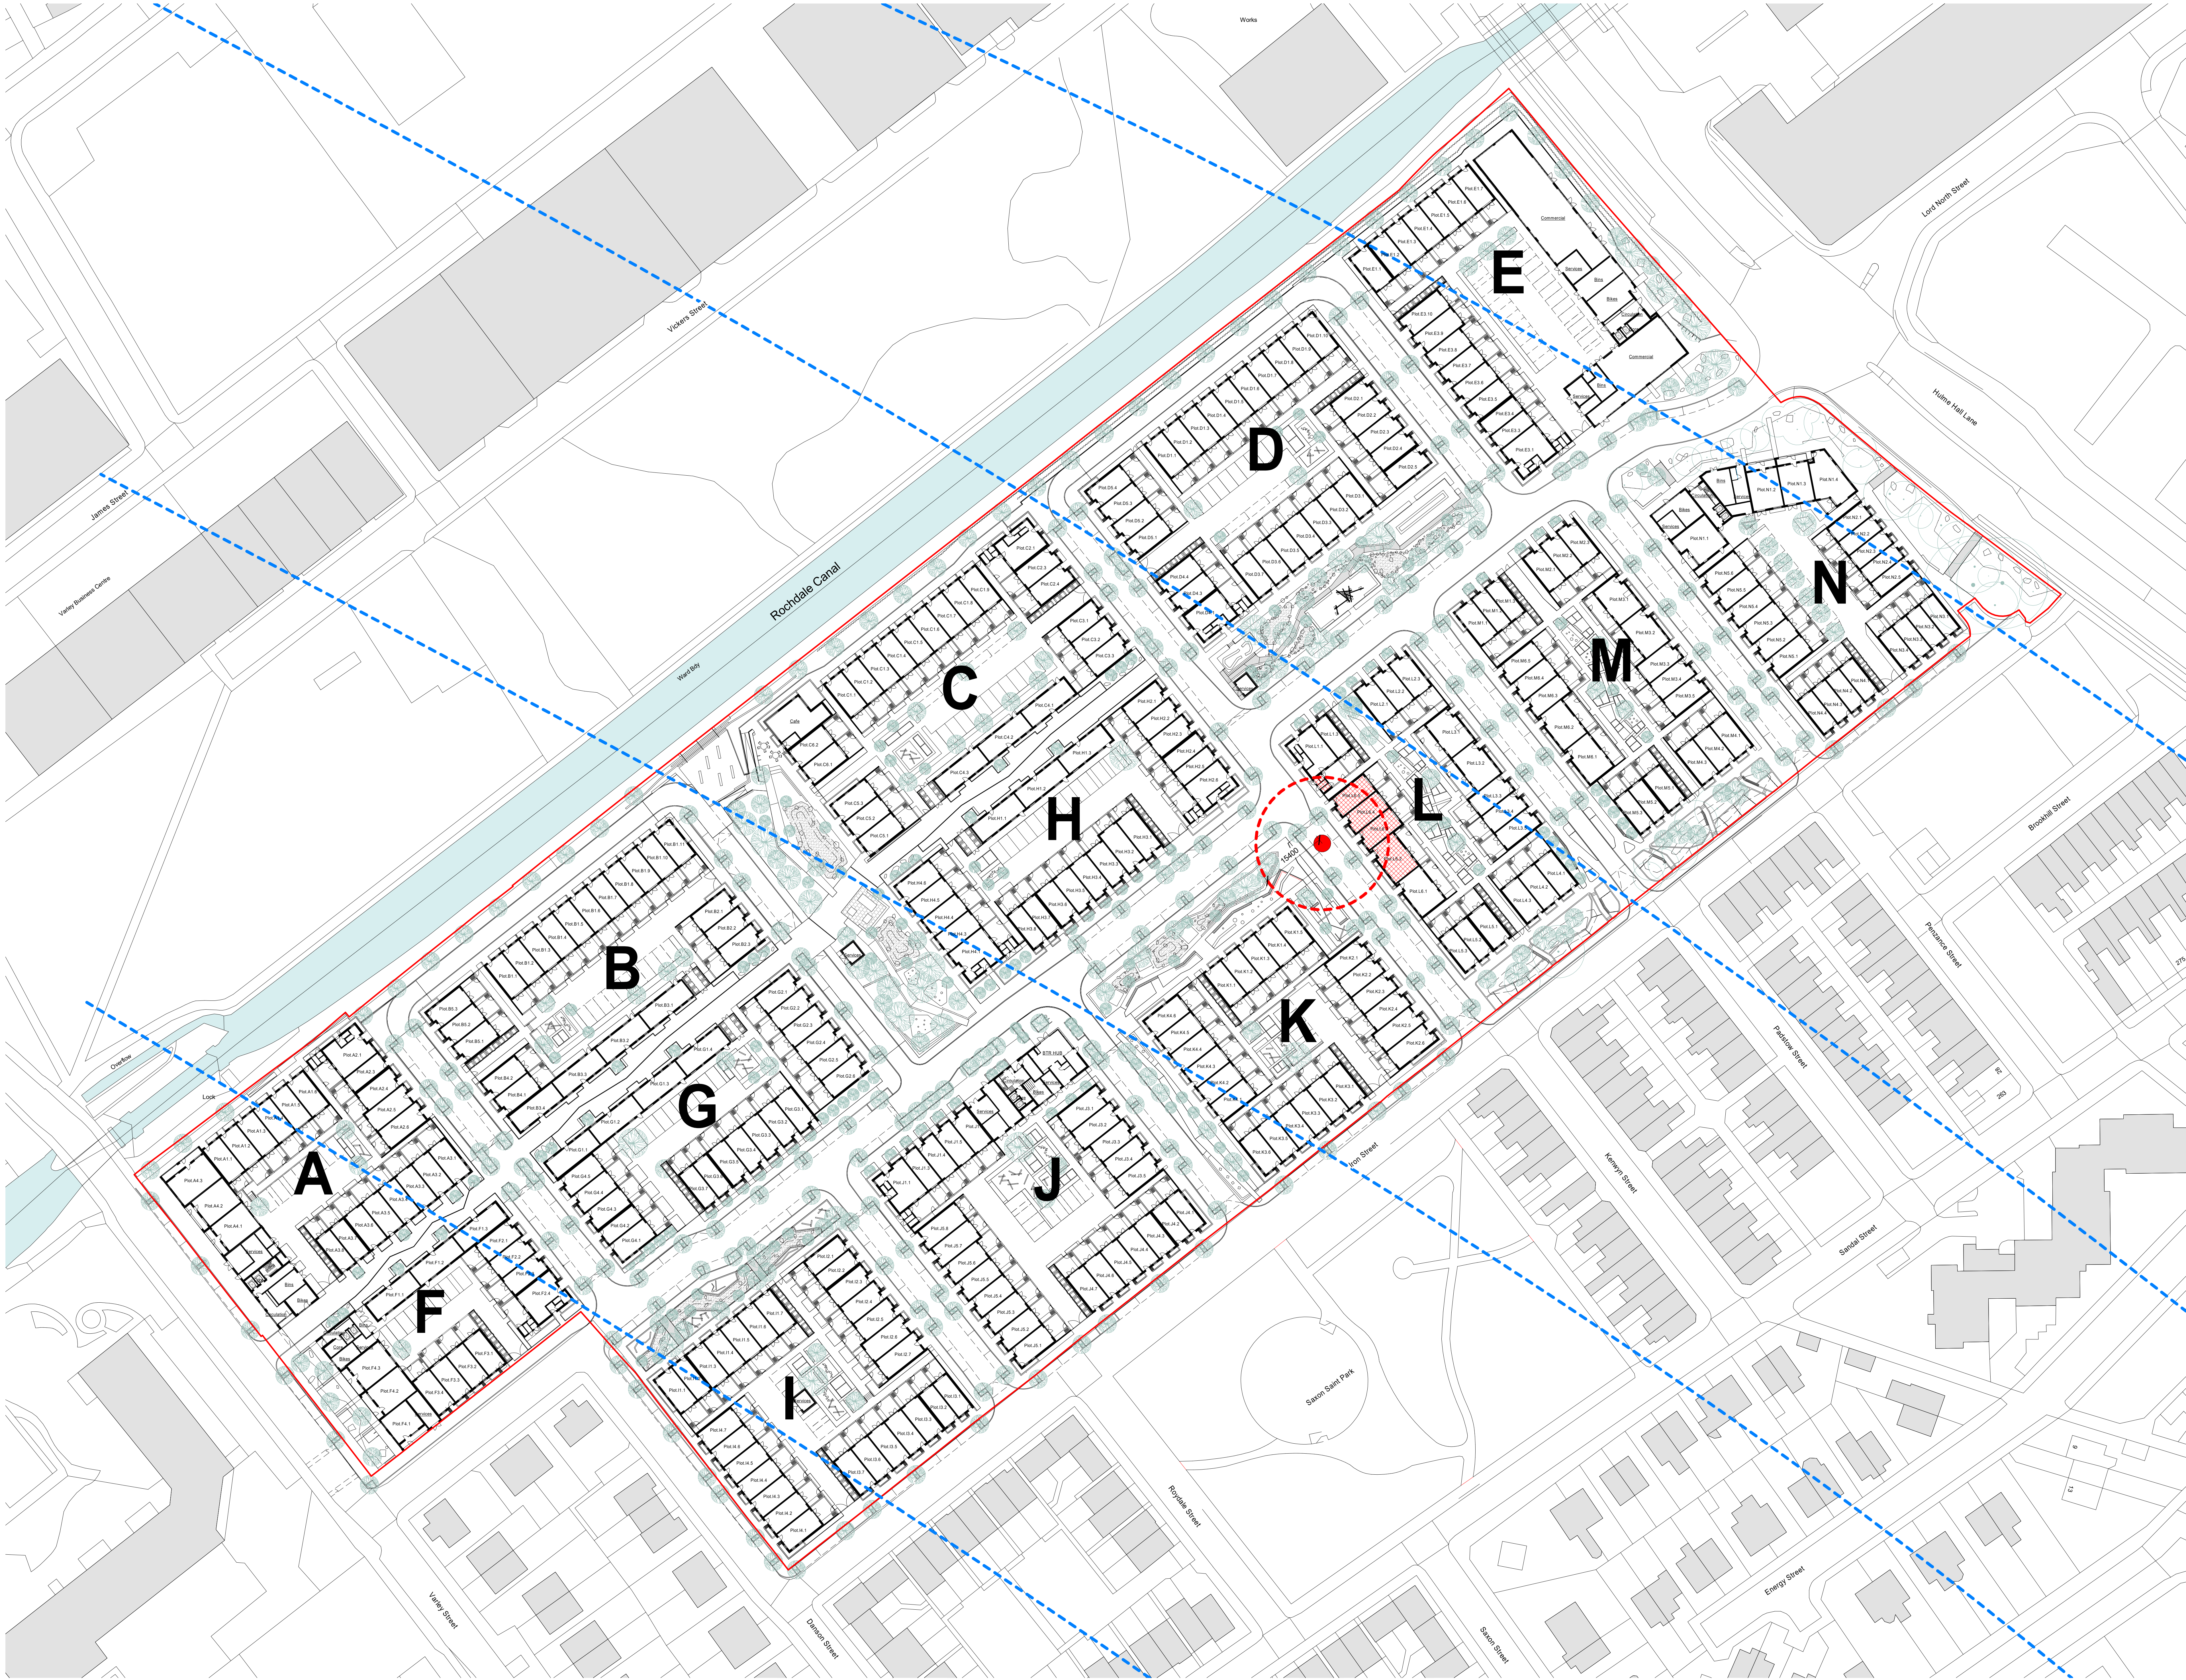

Notes

1. Do not scale this drawing.
2. All dimensions must be checked on site and any discrepancies verified with the architect.
3. Unless shown otherwise, all dimensions are to structural surfaces.
4. Drawing to be read with all other issued information. Any discrepancies to be brought to the attention of the architect.
5. This drawing is the copyright of Levitt Bernstein and may not be copied, altered or reproduced in any form, or passed to a third party without license or written consent.

This is not a construction drawing. It is unsuitable for the purpose of construction and must on no account be used as such.

- Recorded location of mine shaft 386399-007
- Line of 15.4m radial standoff. Zone of influence of mine shaft
- Plots within radial standoff zone. Foundations for the houses in the influence zone of the mine shaft will comprise of reinforced concrete designed to span soft spots of 3.0m and cantilever 1.5m.
- Line of coal seams through site

LB Note: 24.02.2021
No updates to this drawing as part of Section 96a application

P1	26/06/20	Preliminary - For Information	M
Rev	Date	Description	D
			M
			Initial

Land at Coleshill Street
Miles Platting

Drawing number	Rev
3547A - LEV - 00 - GF - DR - A - 1206	P2
Drawing	

Coal Mining Features and Mitigation

Purpose of Issue	Date
For Information	26/06/20
Scale	Drawn
As indicated @ A0	DM
Client	Checked
Engle Services Ltd and Landcare (East Manchester) Ltd	SH
London	
2-4 Thame Villas	
London W1 7PA	
+44 (0)20 7273 8776	
Manchester	
Bonded Warehouse	
Quaker Street	
Manchester M2 3LE	
+44 (0)161 1655 8745	

Levitt Bernstein
levittbernstein.co.uk