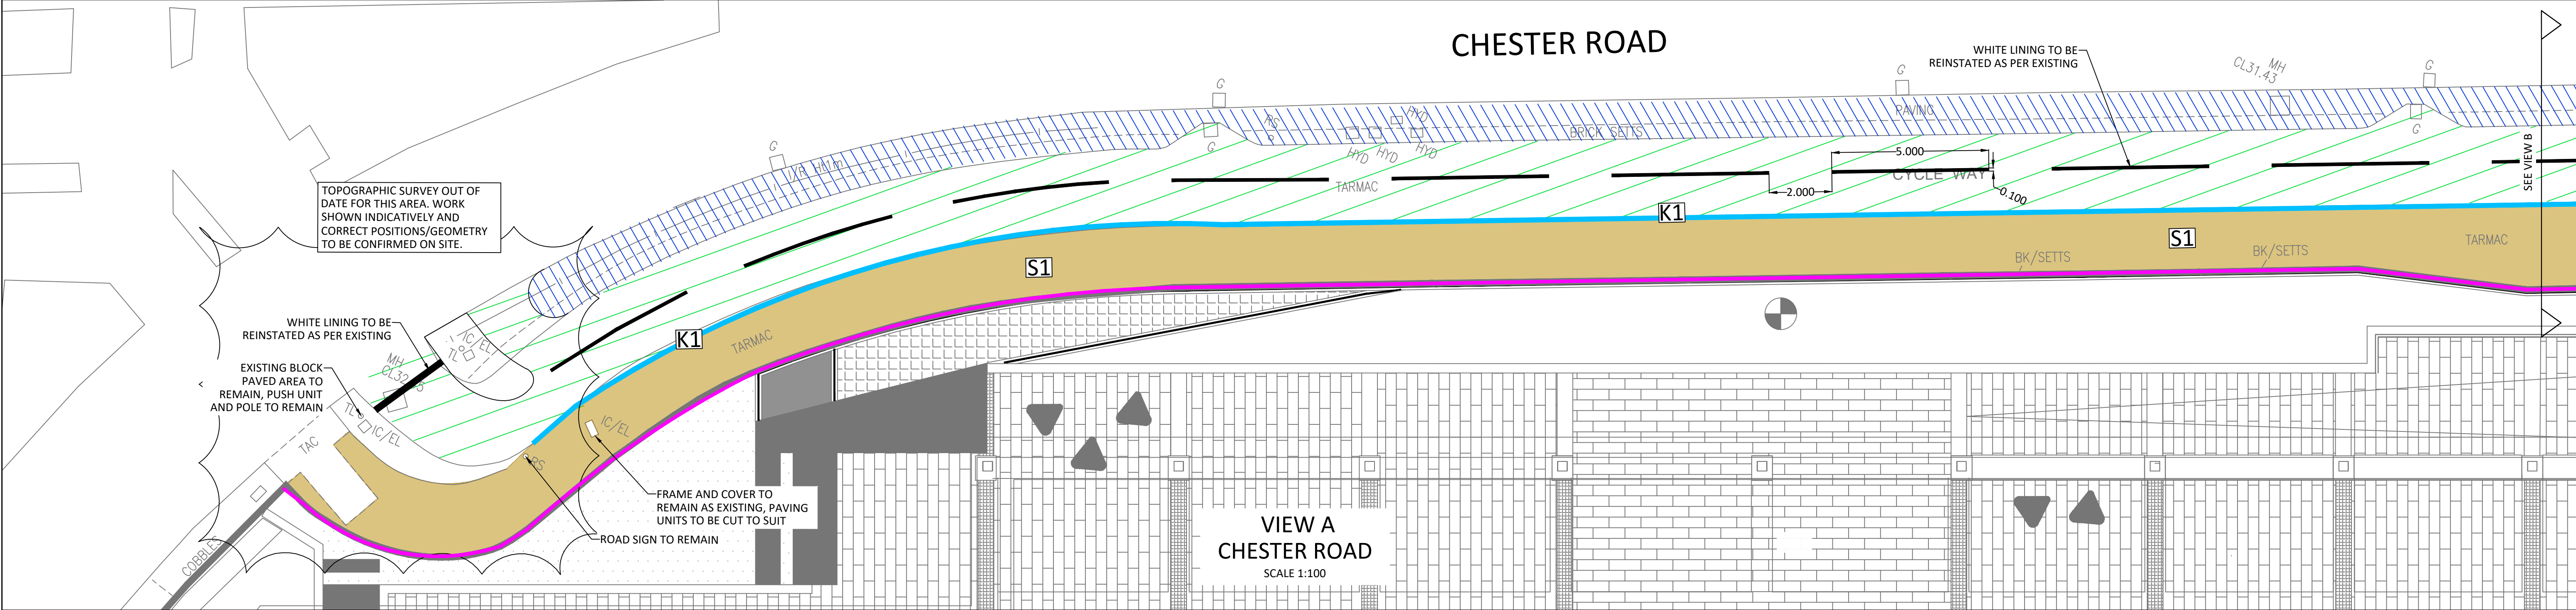


Standard Notes		Location Plan		Notes						Project		Crown Street Manchester		Civic Engineers	
1. This drawing is to be read in conjunction with all relevant Architect's and Engineer's drawings and the specification.				KEY: (FOR DETAILS REFER TO CIVIC ENGINEER'S DRAWINGS Z1-CIV-G700-PL-GRD-1005)		K1 - CONSERVATION KERB W 255mm X D 205mm 100mm UPSTAND				Title		S278 WORKS GENERAL ARRANGEMENT		MANCHESTER LONDON LEEDS	
2. This drawing should not be scaled.				S1 - PROPOSED PENNANT STONE W 450/600mm X L RANDOM (450 TO 900mm) X D 65mm		K2 - CONSERVATION DROP KERB W 255mm X D 145mm 0-6mm UPSTAND		10.02.21 P07 GREAT JACKSON ST CROSSING UPDATED NH NH		10.02.21 P07 GREAT JACKSON ST CROSSING UPDATED NH NH		Scale @ A1		Current's Warehouse, 77 Dale Street, Manchester, M1 2PG, Tel: 0161 228 6151	
3. All dimensions are to be verified by the contractor on site.				T1 - PROPOSED BLISTER TACTILES W 400mm X L 400mm X D 80mm BUFF		K3 - CONSERVATION TRANSITION KERB 100mm UPSTAND TO 0-6mm UPSTAND		22.01.21 P06 COMMENT RE EXISTING ISLAND UPDATED NH NH		22.01.21 P06 COMMENT RE EXISTING ISLAND UPDATED NH NH		Date Created		Lloyds Wharf, 5 Mill Street, London SE1 2BB, Tel: 020 7293 2817	
4. All discrepancies should be reported to the C.A. prior to the commencement of the works.				B1 - PROPOSED ASPHALT FOOTPATH		K4 - PRECAST CONCRETE HALF BATTERED KERB 100-125mm UPSTAND		21.01.21 P05 COMMENT UPDATED NH NH		21.01.21 P05 COMMENT UPDATED NH NH		Drawn		Tower Works, Unit 02-01, Globe Road, Leeds, LS15 5QD, Tel: 0113 3025 130	
© CIVIC ENGINEERS				B2- PROPOSED ASPHALT CARRIAGEWAY PLANE AND INLAY		EDGE TRIM, SINGLE ROW OF ROYAL WHITE PAVING, REFER TO LANDSCAPE ARCHITECT'S DRAWINGS		14.08.20 P03 UPDATED BASED ON MCC COMMENTS (13/08) NH NH		14.08.20 P03 UPDATED BASED ON MCC COMMENTS (13/08) NH NH		Checked		www.civicingengineers.com	
								05.08.20 P02 UPDATED BASED ON MCC COMMENTS NH NH		05.08.20 P02 UPDATED BASED ON MCC COMMENTS NH NH		Project Number		Drawing Number	
								16.07.20 P01 ISSUED FOR INFORMATION NH NH		16.07.20 P01 ISSUED FOR INFORMATION NH NH		Status		Z1-CIV-G700-PL-GRD-1001	
								Date Rev Description Drawn Chk		Date Rev Description Drawn Chk		933-01		INFORMATION	
												1:100		JUL20	
												NH		P07	
												PM			