


General Notes:

1. The drawings, design and all information contained therein are the sole copyright of Norder Design Associates (NDA) and reproduction in any form is forbidden unless permission is obtained in writing.
2. This drawing is to be read in conjunction with all other relevant Architects, Engineers and specialists drawings, details and specifications.
3. Conflicting information shown on the NDA drawings or discrepancies between the information given by NDA and that provided by others must be referred to NDA before work proceeds.
4. Dimensions must not be scaled from this drawing.
5. Dimensions marked 'dimension to be site checked' are subject to confirmation by site measurement before construction proceeds.
6. Subcontractor surveys, such as for the purposes of steelwork installation, take precedence over 'site dimensions' indicated on this drawing. All surveys should ensure an accurate fit of components.
7. Temporary works associated with the construction of the project shall be the responsibility of the Principal Contractor.
8. Where any temporary works or scaffolding are required the Principal Contractor shall appoint a competent and suitably experienced Temporary Works Coordinator (TWC). Refer to BS 5975 for guidance on temporary works and the role of a TWC.
9. Calculations and drawings of all Contractor designed structural items associated with NDA's design responsibilities shall be submitted to the Engineer for comment at least 10 days prior to manufacture. Any comments made by NDA do not absolve the Contractor of his design responsibilities.

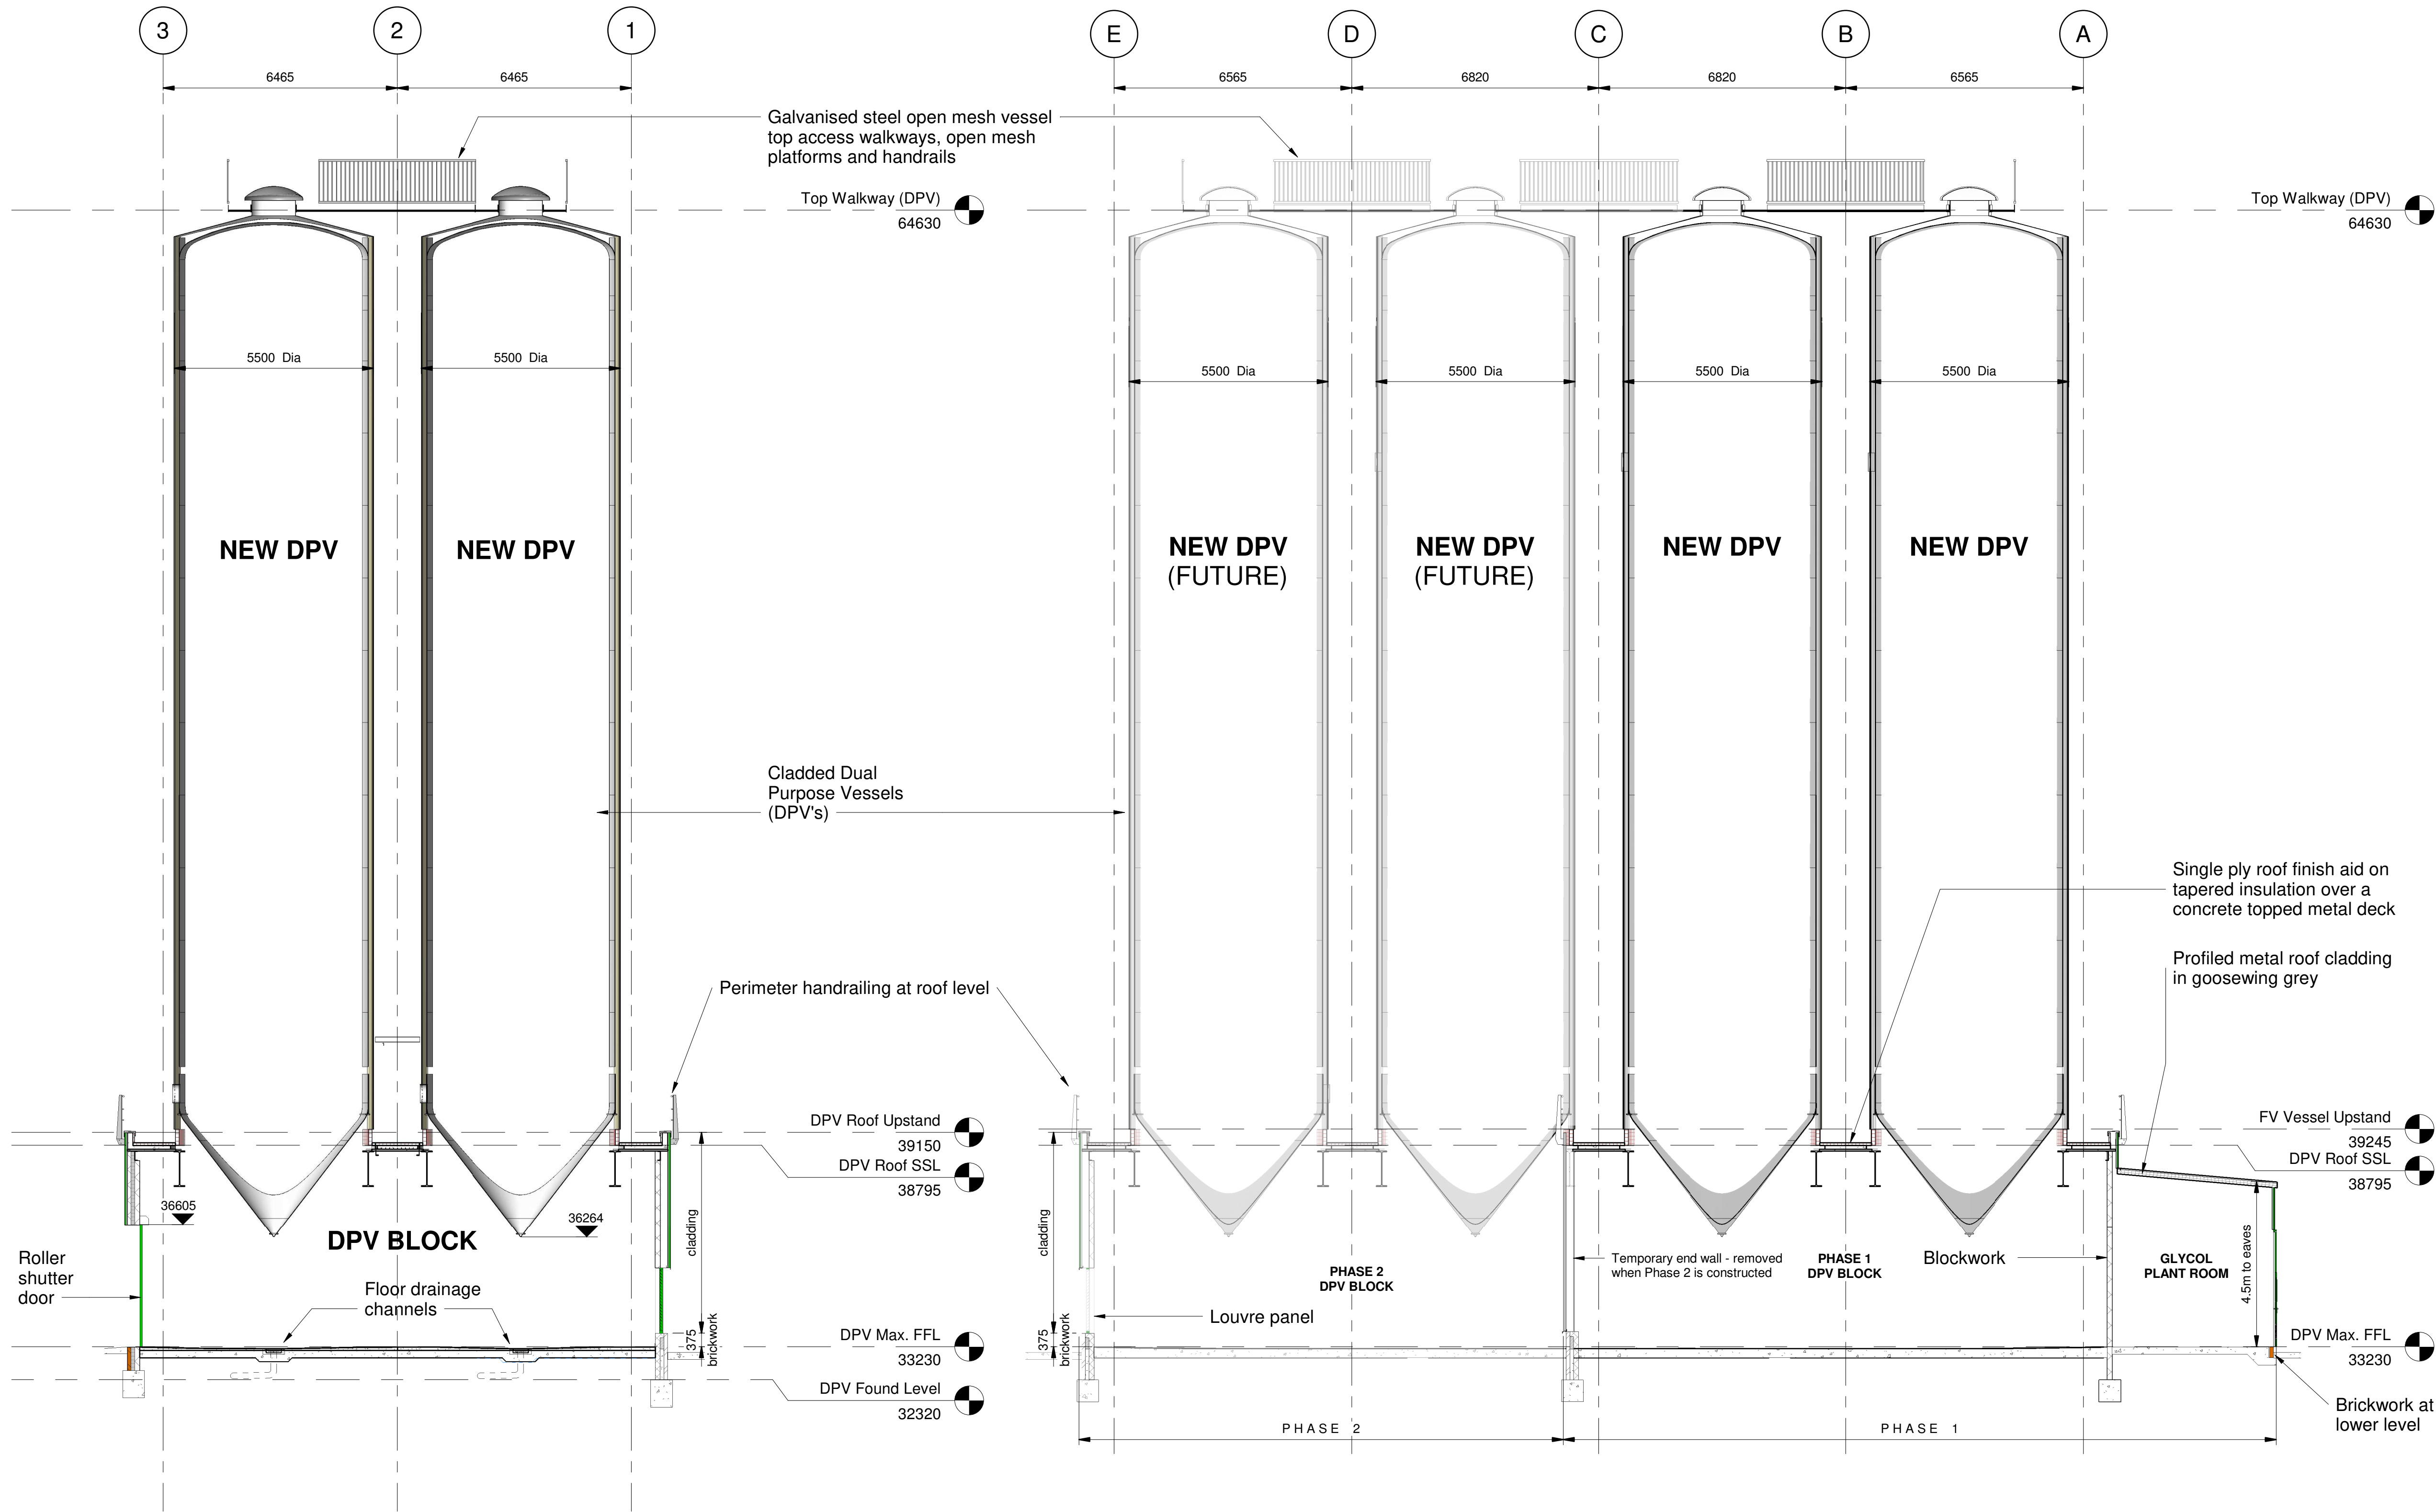

A DPV Block Section A-A
1 : 100

**FOR MATERIALS SPECIFICATION
REFER TO DRAWING
8540-NDA-XX-XX-DR-A-5503**

B DPV Block Section B-B
1 : 100

P2	26.01.21	Updated to show additional Glycol & MCC Rooms & Wall Cladding modified.	LT/SW
P1	02.09.20	Planning Issue.	SW
REV	DATE	AMENDMENT	BY
CLIENT			



PROJECT

**Manchester Brewery
New 8 Vessel DPV Block**

DRAWING TITLE

**Proposed DPV Building
Sections**



SCALE		
1 : 100	SHEET SIZE A1	
DATE	DRAWN	CHECKED
1 Sept 2020	SW	RSP
DRAWING NO.		REV
8540-NDA-XX-XX-DR-A-6001		P2

